


PROPOSED PORCH DEVELOPMENT

Nº 4 DERWENT GROVE

P022 8NE

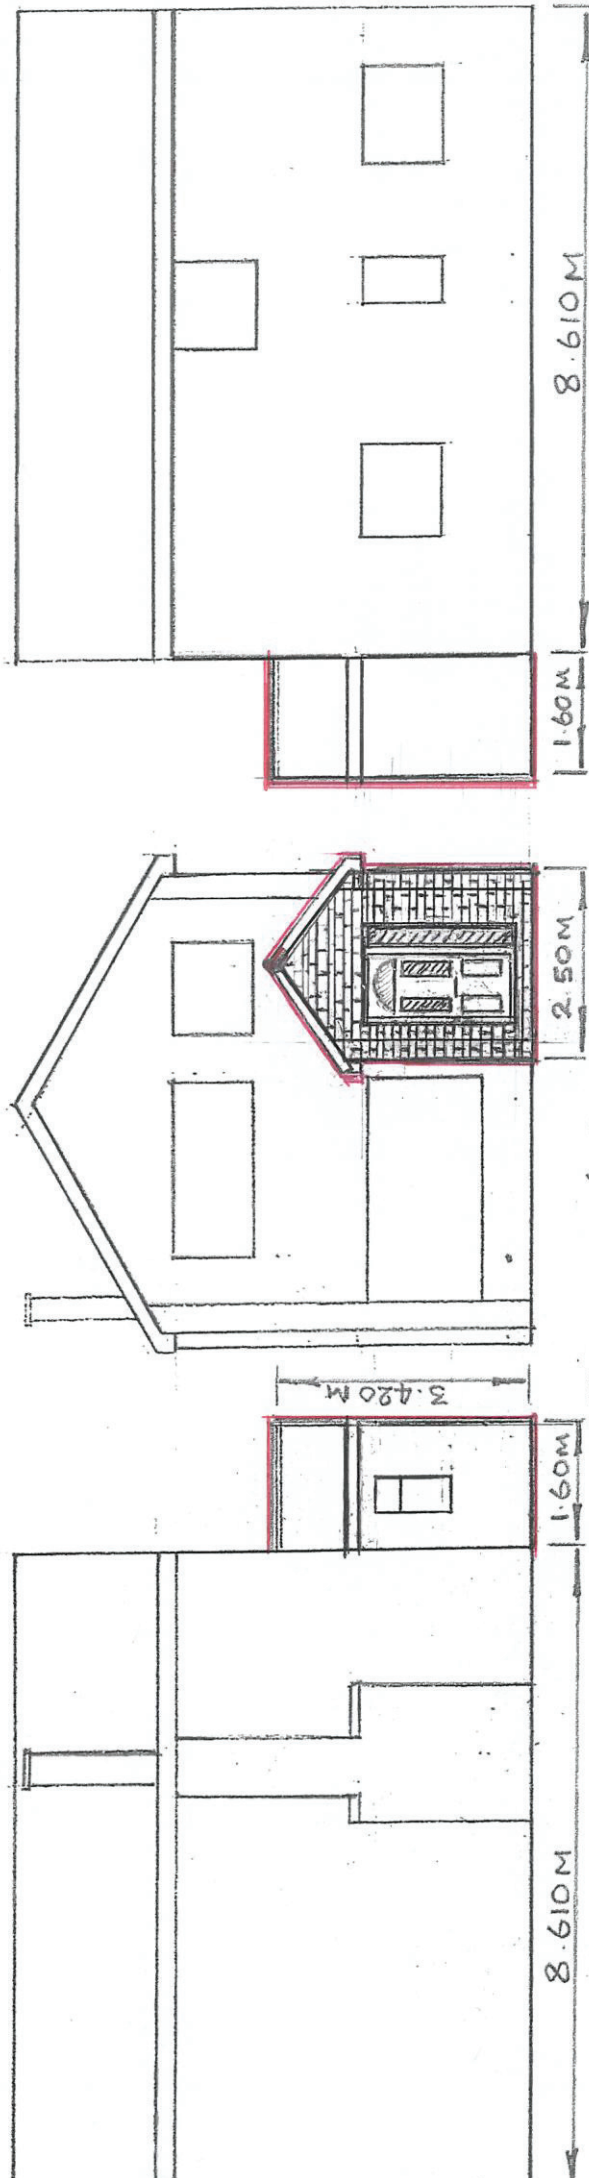

SOUTH EAST SIDE
ELEVATION
(LEFT HAND SIDE)
SHOWING PROPOSED PORCH

FRONT ELEVATION
OF PROPERTY
SHOWING PROPOSED
PORCH
(STREET VIEW)

NORTH WEST SIDE
ELEVATION (RIGHT HAND SIDE)
SHOWING PROPOSED
PORCH

DRAWING SHOWING THREE ELEVATIONS
OF PROPOSED PORCH
DEVELOPMENT

SCALE : 1:100
0 1 2 3 4 METRES
0 1 2 3 4 CENTIMETRES
DRAWN BY A.T.CHAMPION 27/06/21