




## 7 West Elevation

0 1 2 3 4 5 6 7 8 9 10  
meters

Substitute materials and products to those named will be acceptable if proven to be of equal or higher performance and not in conflict with other elements

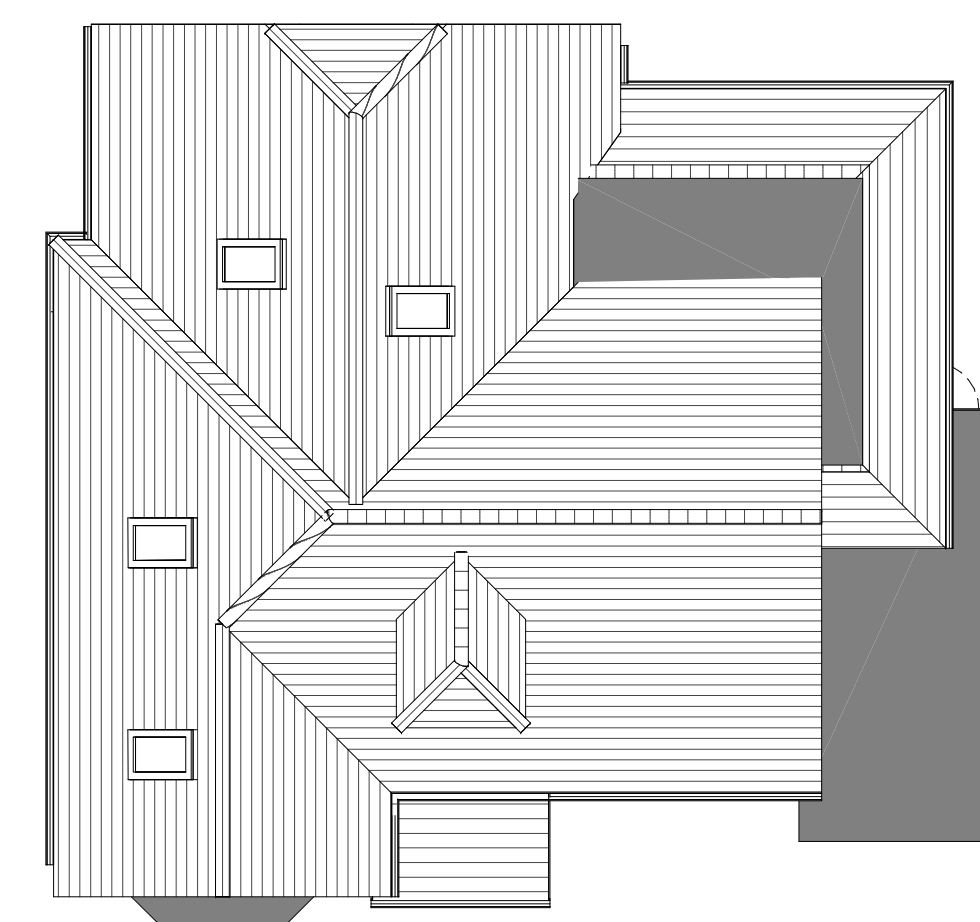


### 3 Proposed Roof Plan

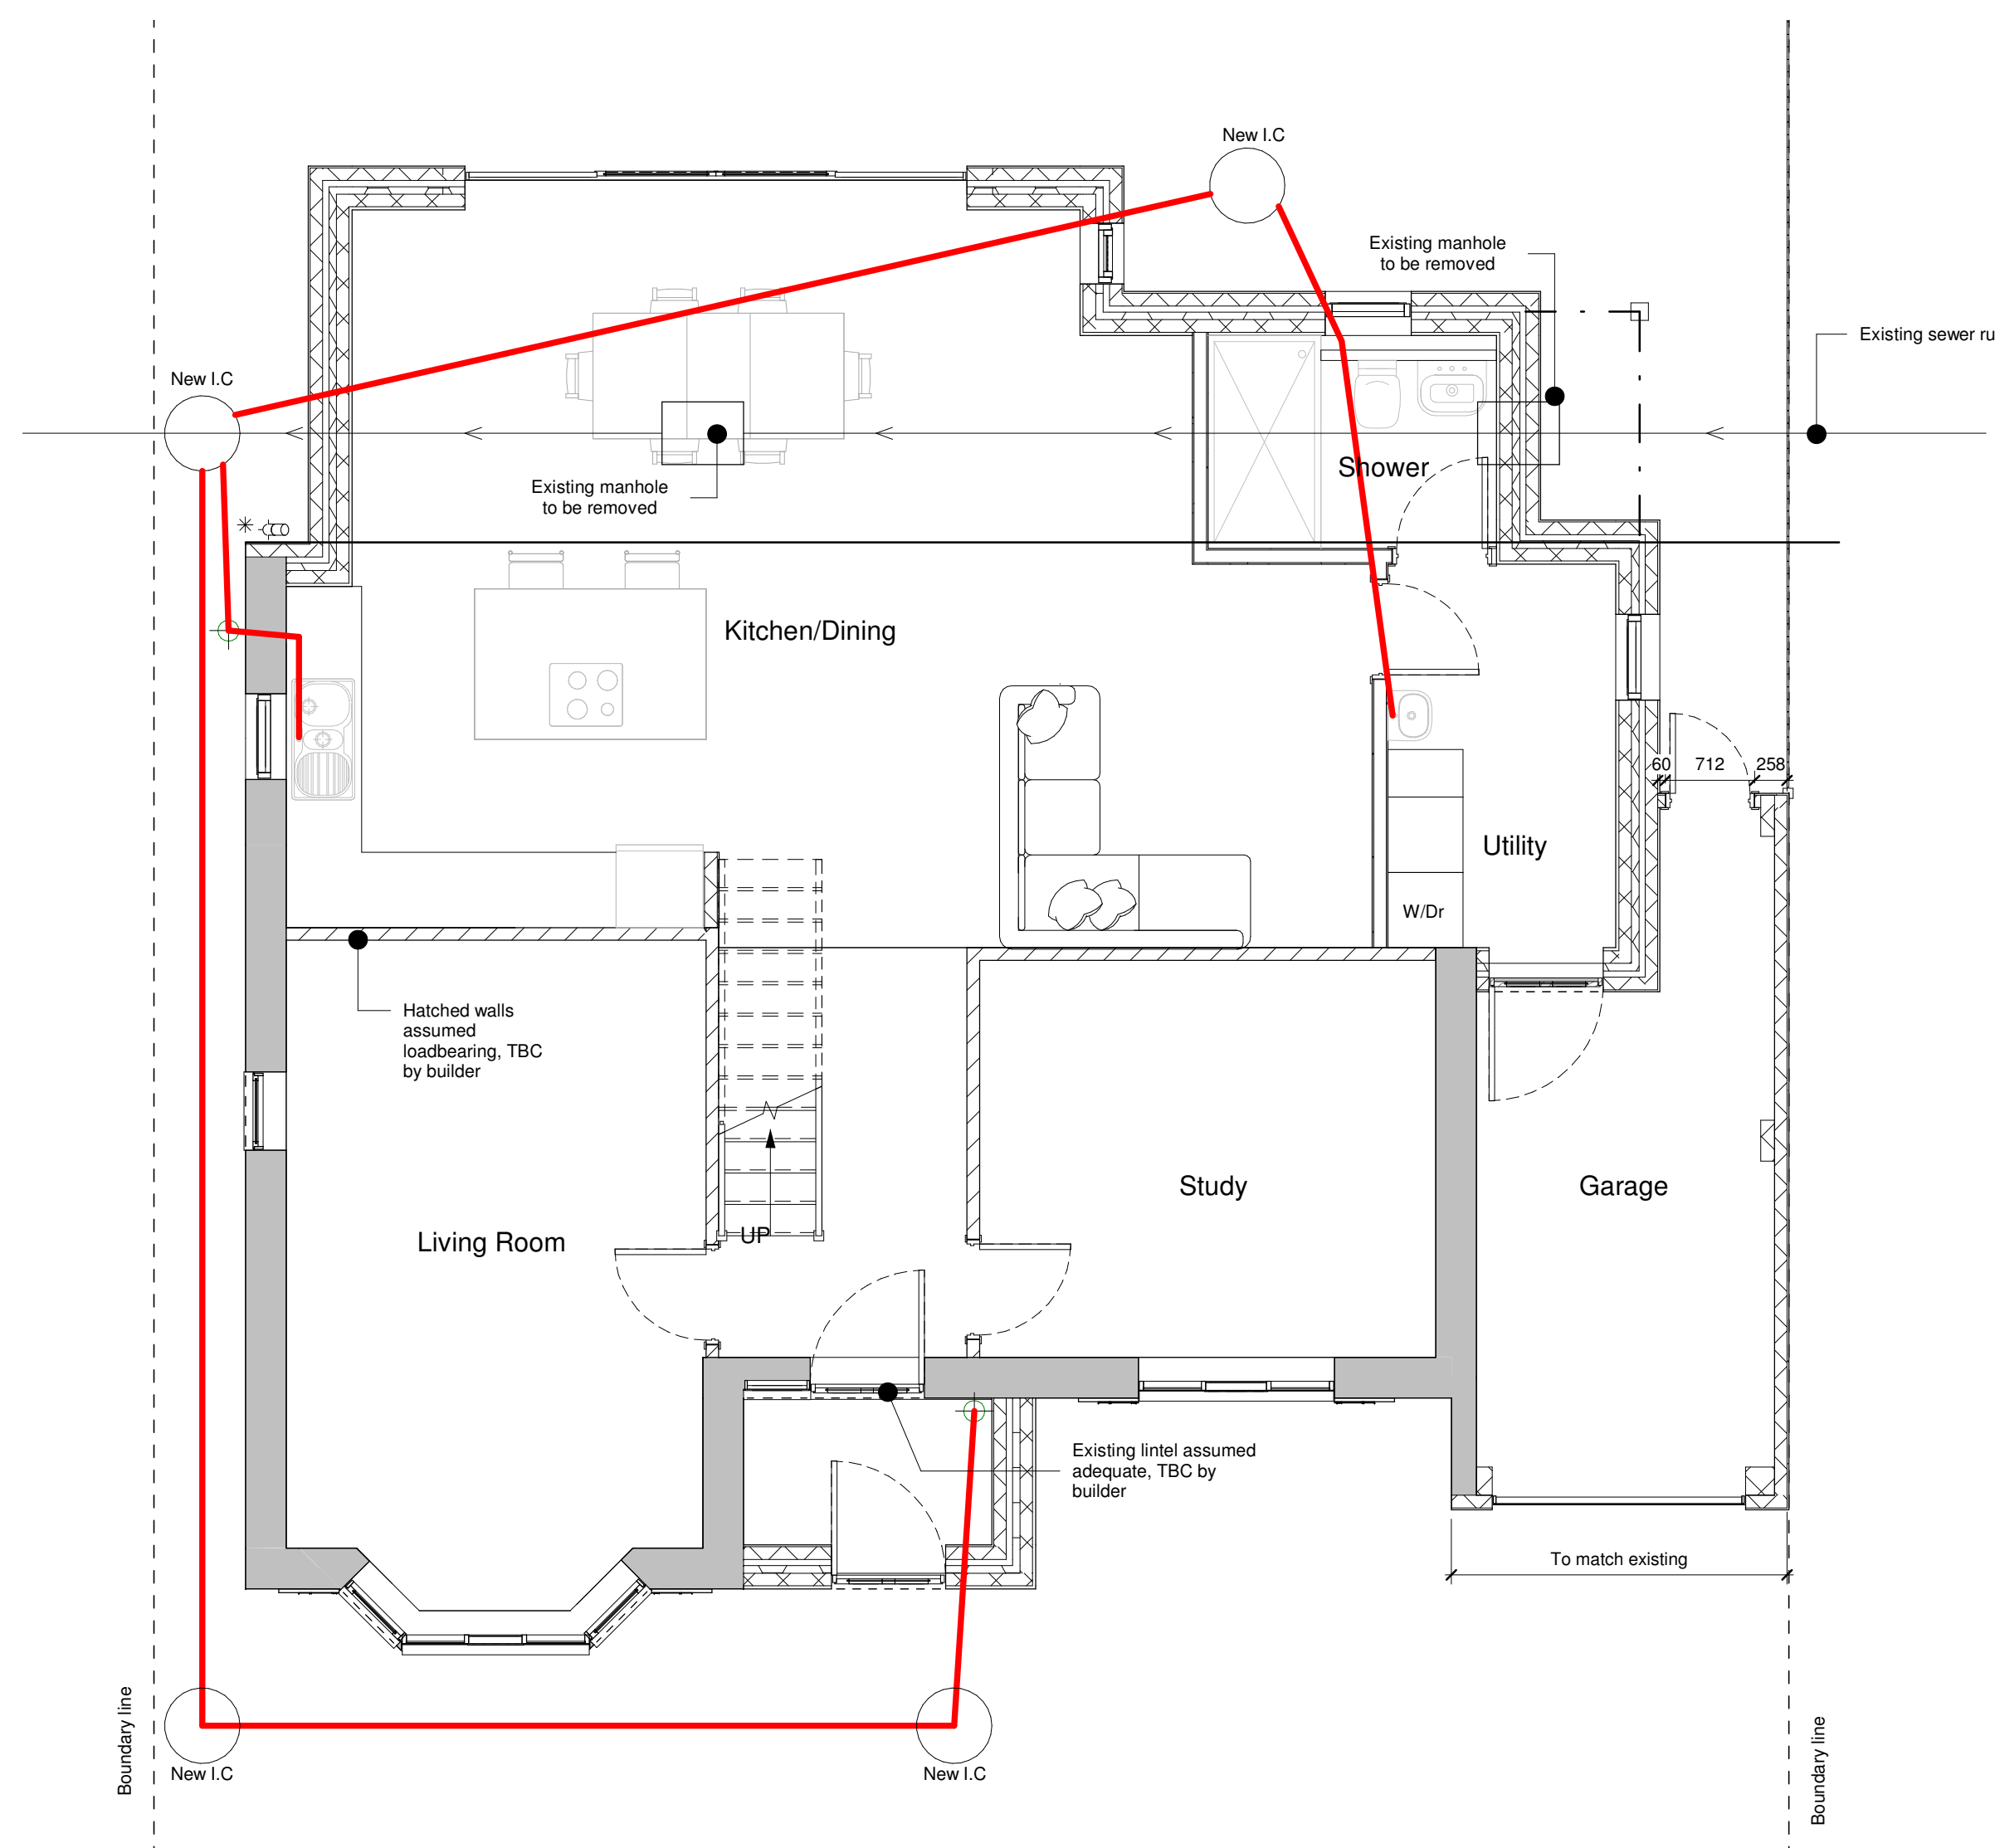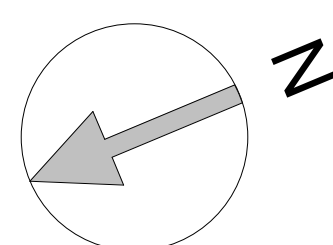

## 1 Proposed Ground Floor

1:50 @ A1 / 1:100 @ A3

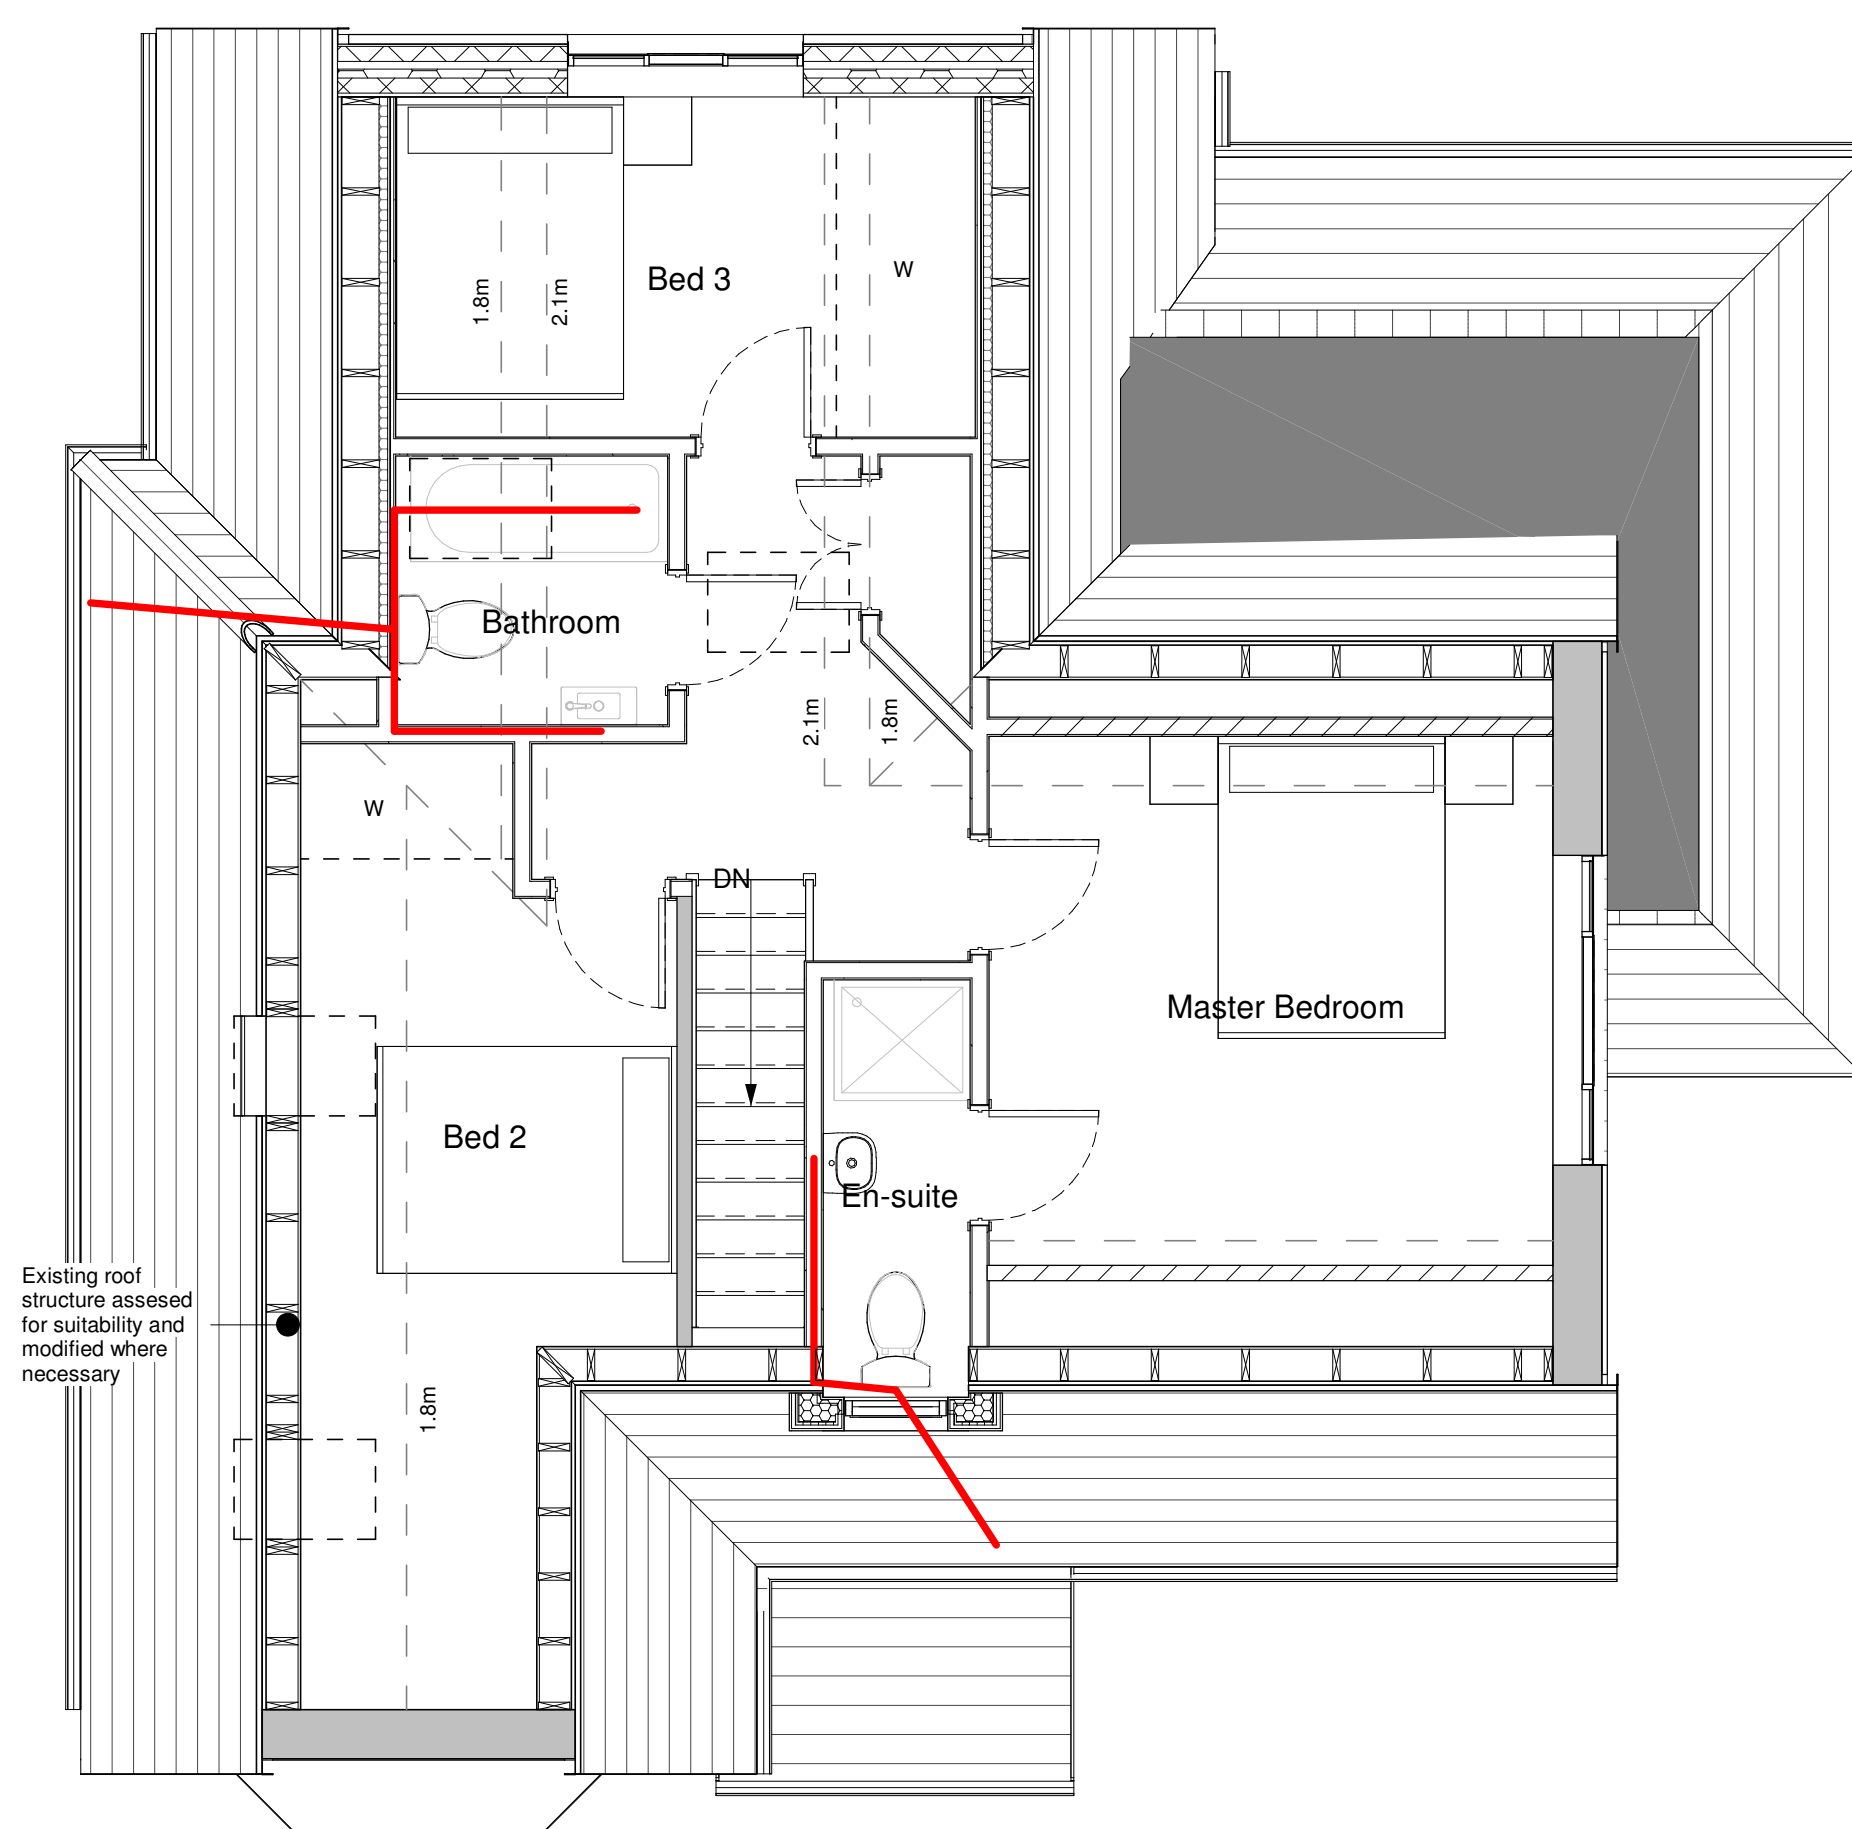

## 2 Proposed First Floor

| Rev. | Description         | Date     |
|------|---------------------|----------|
| A    | Issued for planning | 01.07.20 |



Client

Mr and Mrs Kearns

Project

26 Roundle Ave, Bognor Regis

Sheet

## Proposed Plans and Elevations

Project number 160919

Date 01.07.20

Drawn by NG

GA 009

Scale

SCALE VARIES