



Existing
Ground Floor Plan

First Floor - No Change

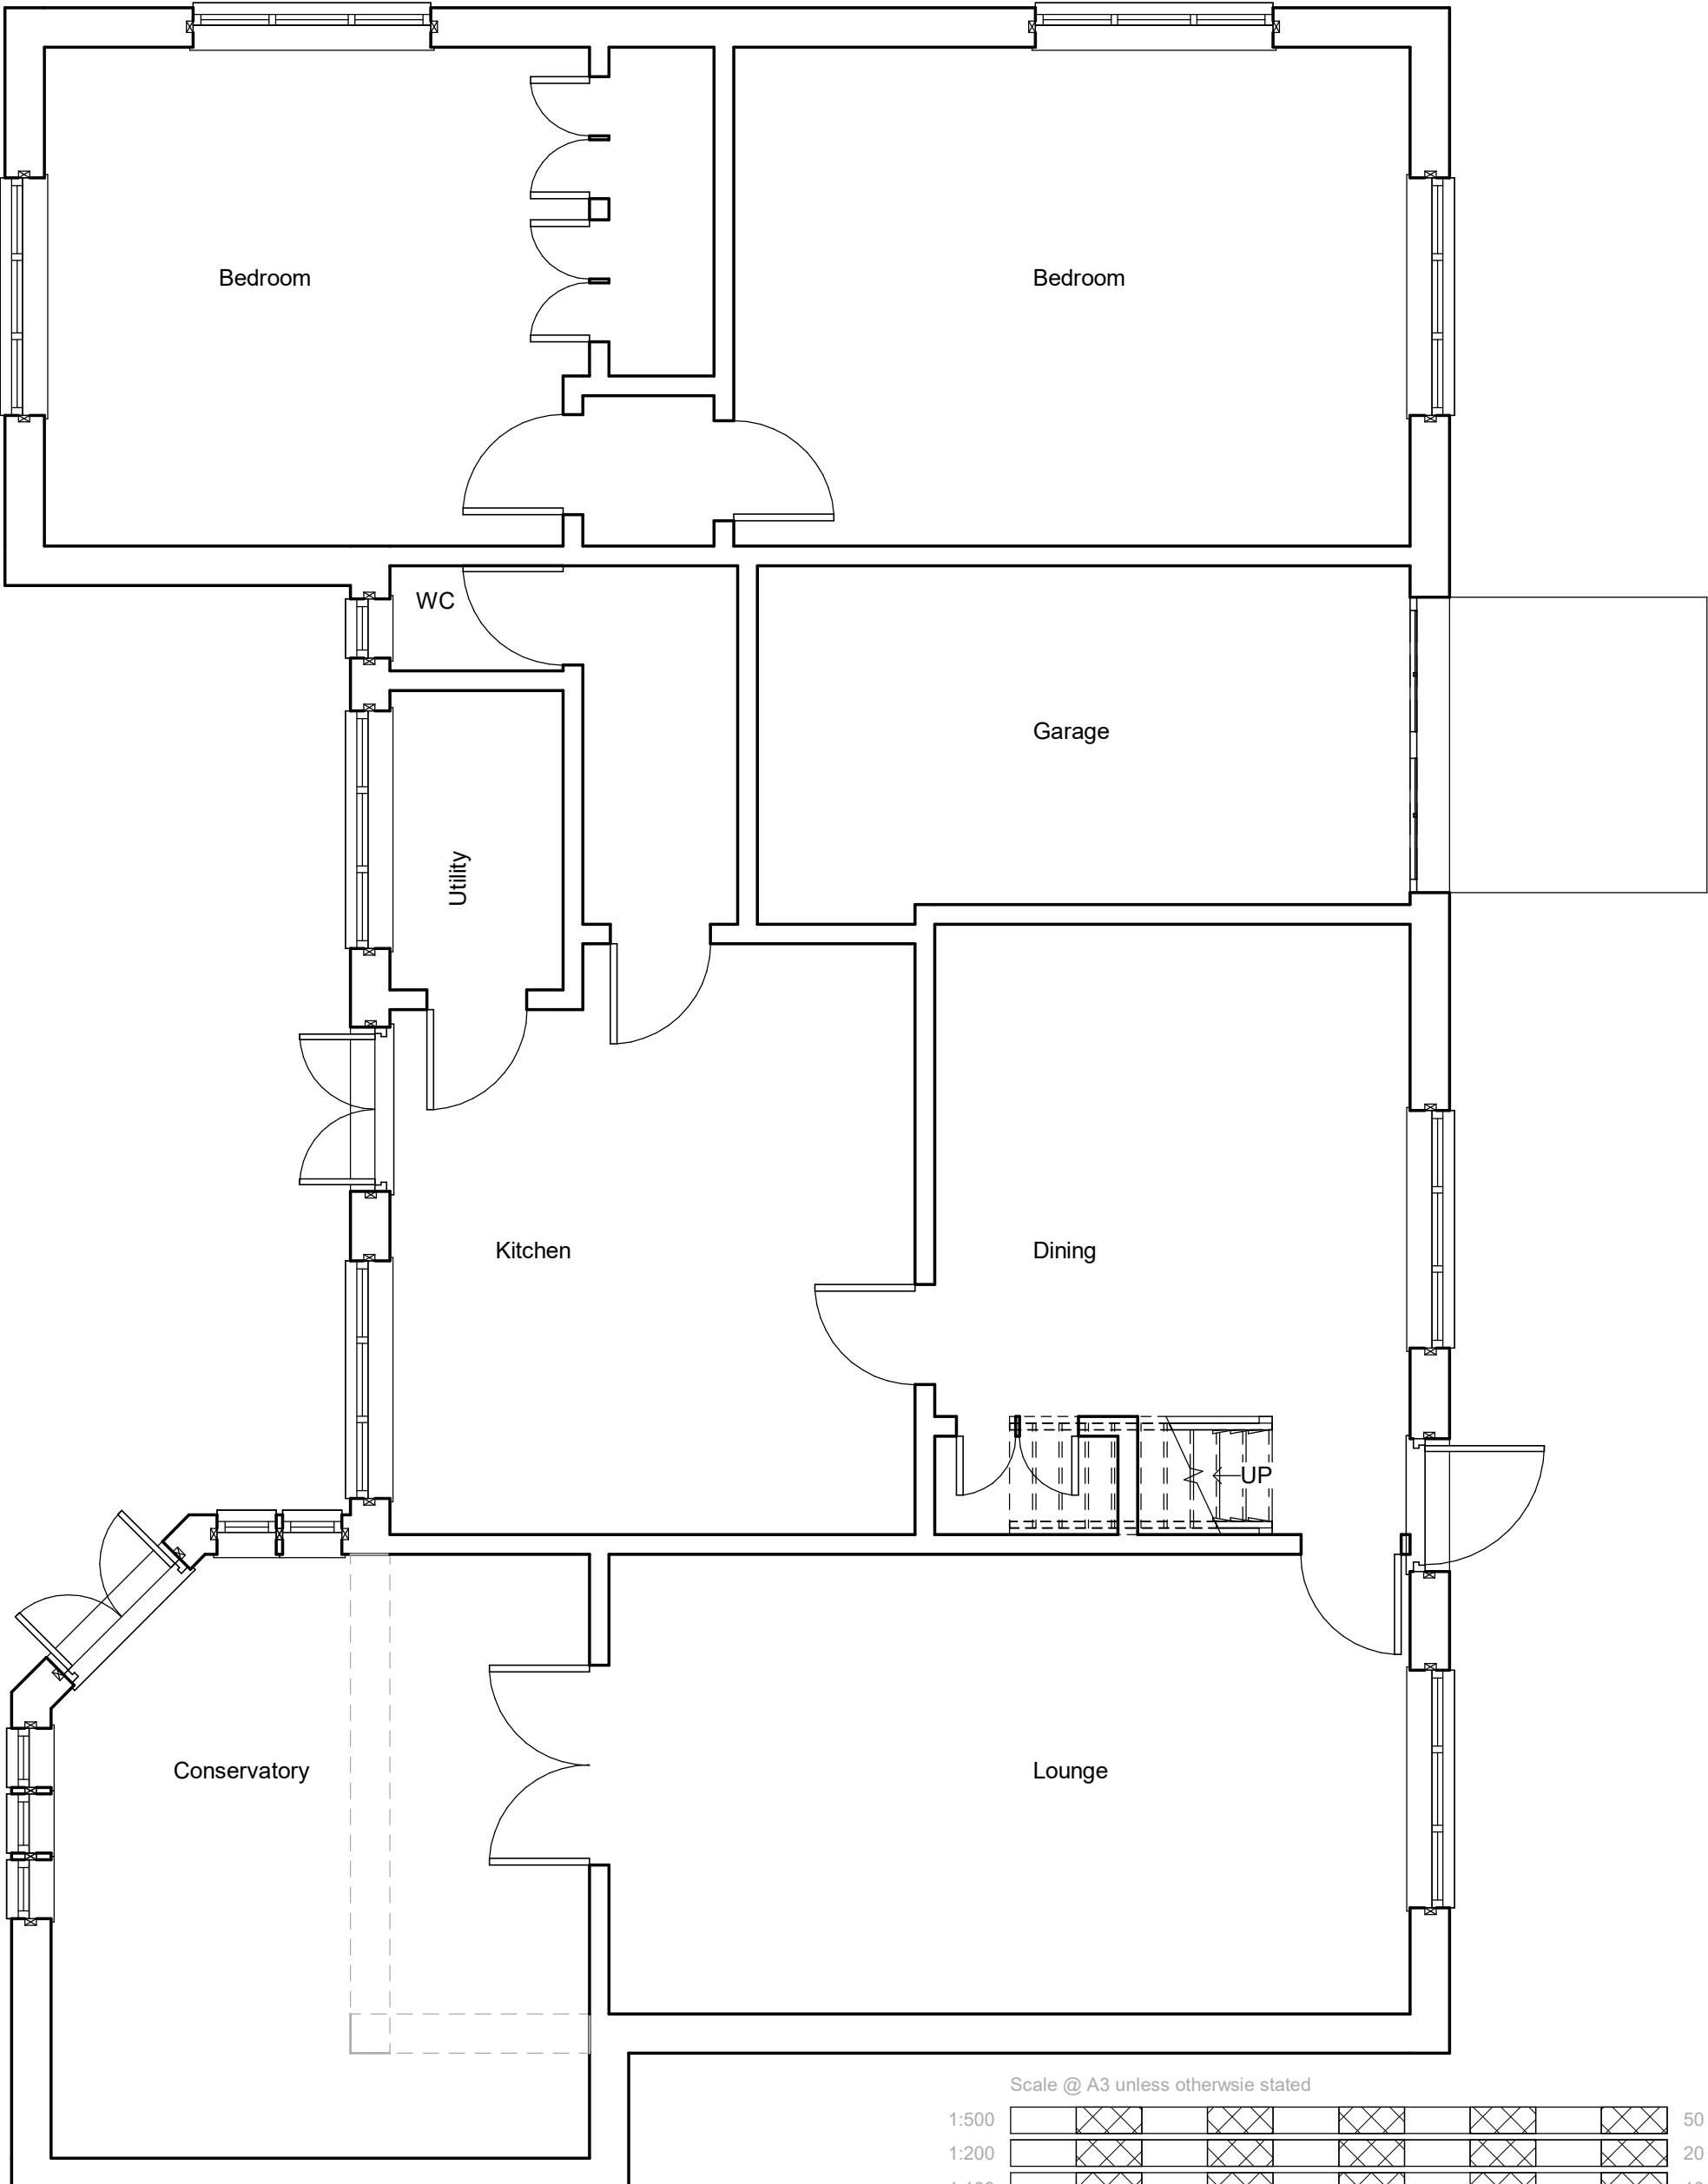

PROJECT Fourways Cottage 1 Wyke Lane North PO22 8LD	CLIENT Mrs B		
	Date	Issue Date	Scale (@ A3) 1 : 50
	Drawn by SW	DRAWING NUMBER E100	
SHEET Existing Ground Floor Plans	Checked by SR	REV	

Existing Site Plan

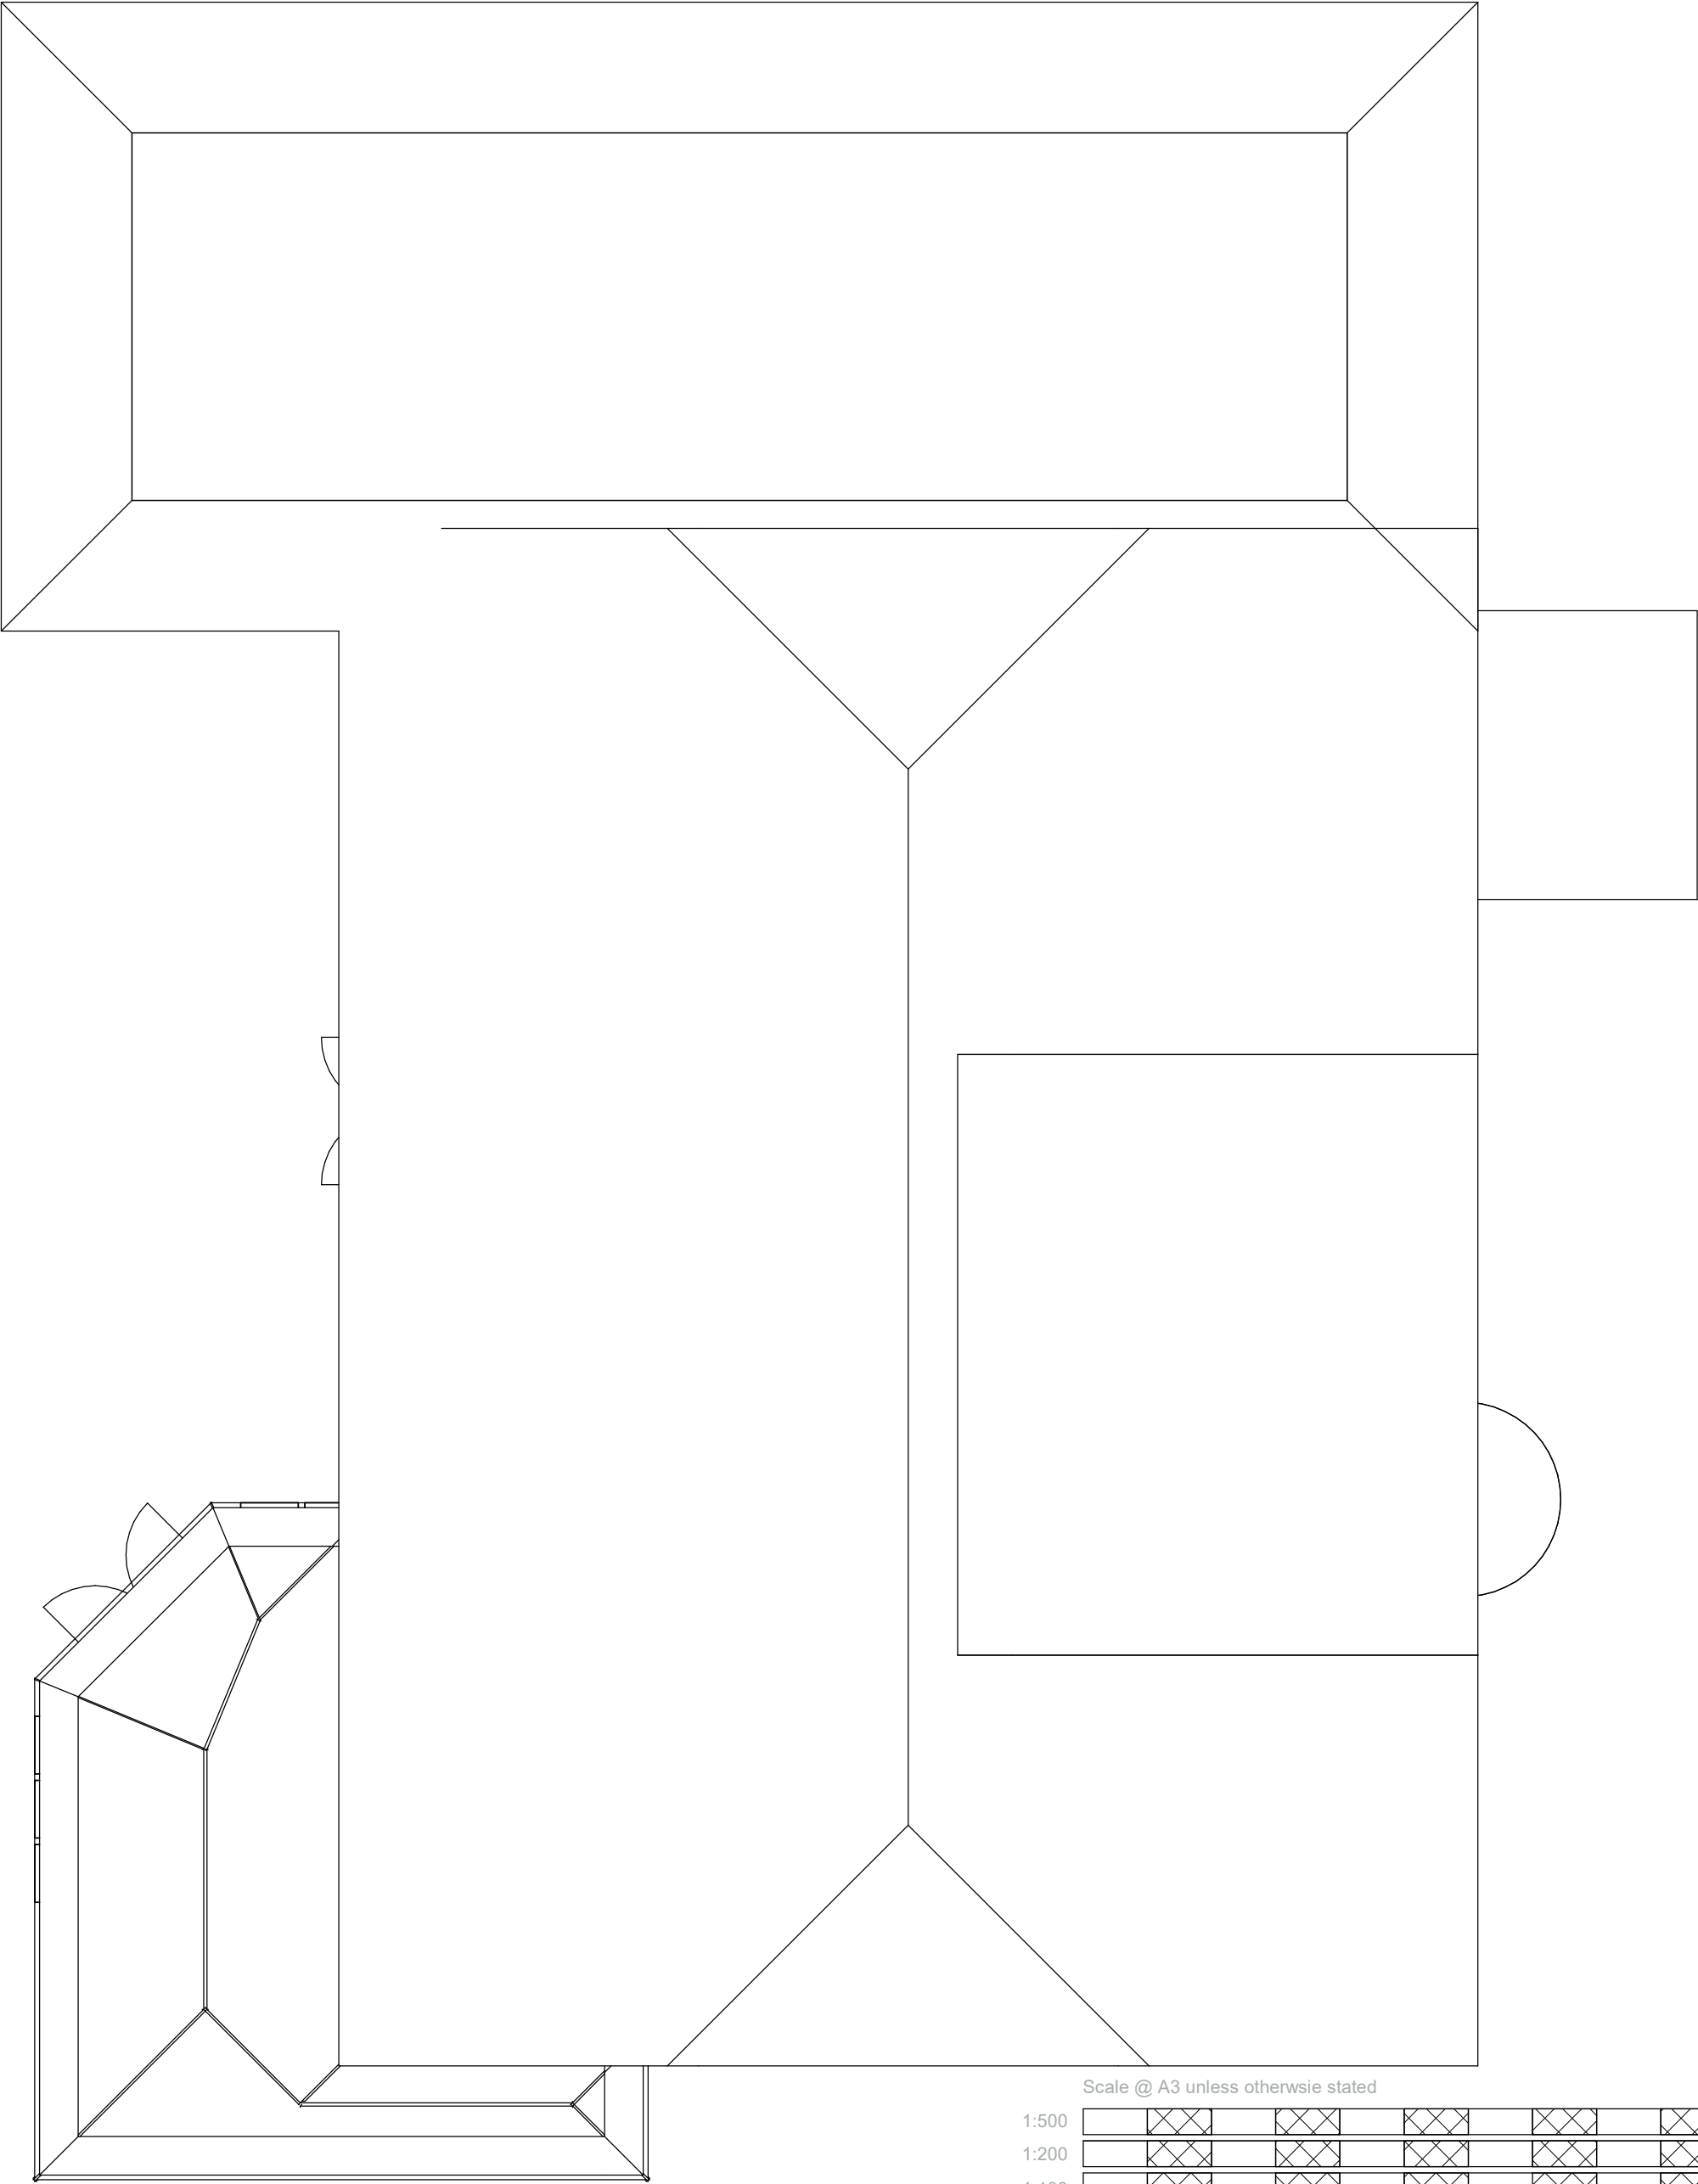

Scale @ A3 unless otherwsie stated

1:500										50
1:200										20
1:100										10
1:50										5

pd


parkers

executive

design

PROJECT Fourways Cottage 1 Wyke Lane North PO22 8LD	CLIENT Mrs B			
	Date	Issue Date	Scale (@ A3)	1 : 50
	SHEET Existing Site & Roof Plans		Drawn by SW	DRAWING NUMBER E102
	Checked by SR			REV

North Elevations
Existing

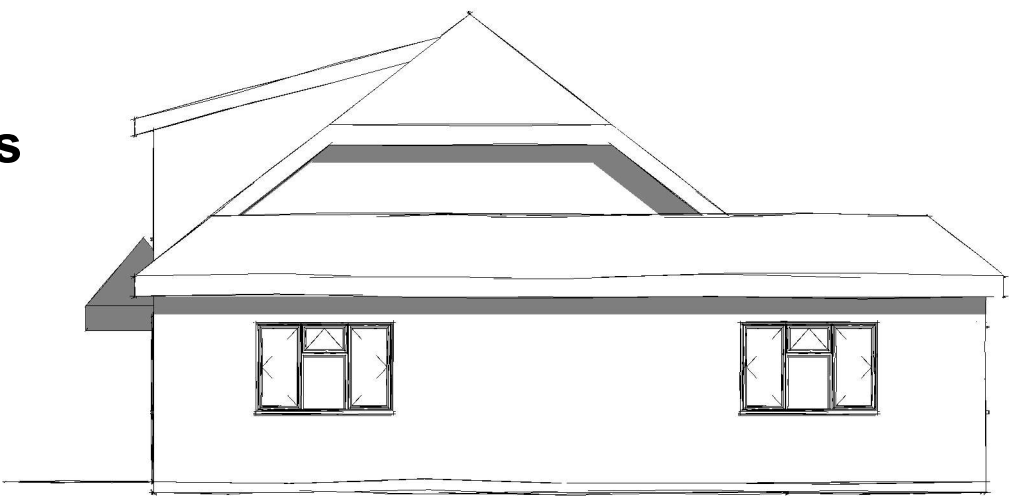


West Elevations
Existing



East Elevations
Existing



South Elevations
Existing

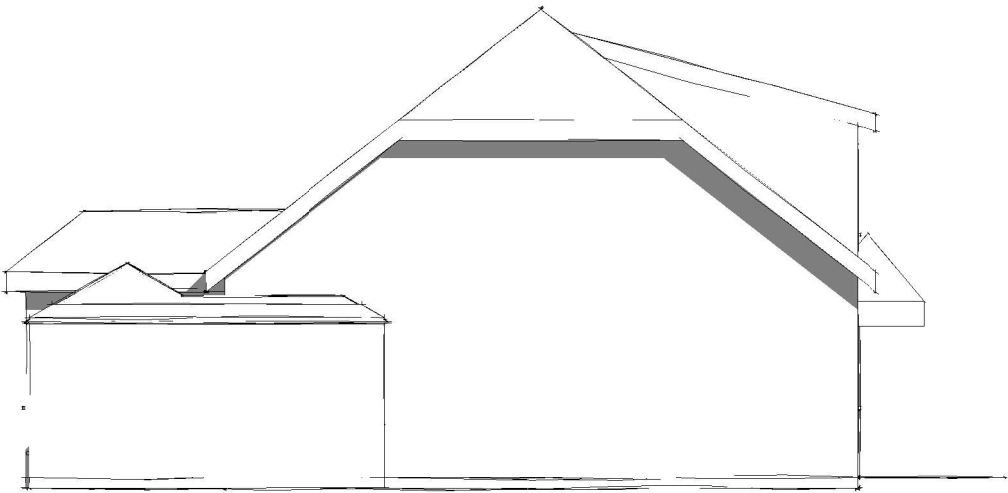

Scale @ A3 unless otherwise stated

1:500										50
1:200										20
1:100										10
1:50										5

pd

parkers

executive

design

PROJECT Fourways Cottage 1 Wyke Lane North PO22 8LD	CLIENT Mrs B			
	Date	Issue Date	Scale (@ A3)	1 : 100
	DRAWING NUMBER		REV	
	E103			
SHEET Existing Elevations		Drawn by SW	Checked by SR	