



Proposed
Ground Floor Plan

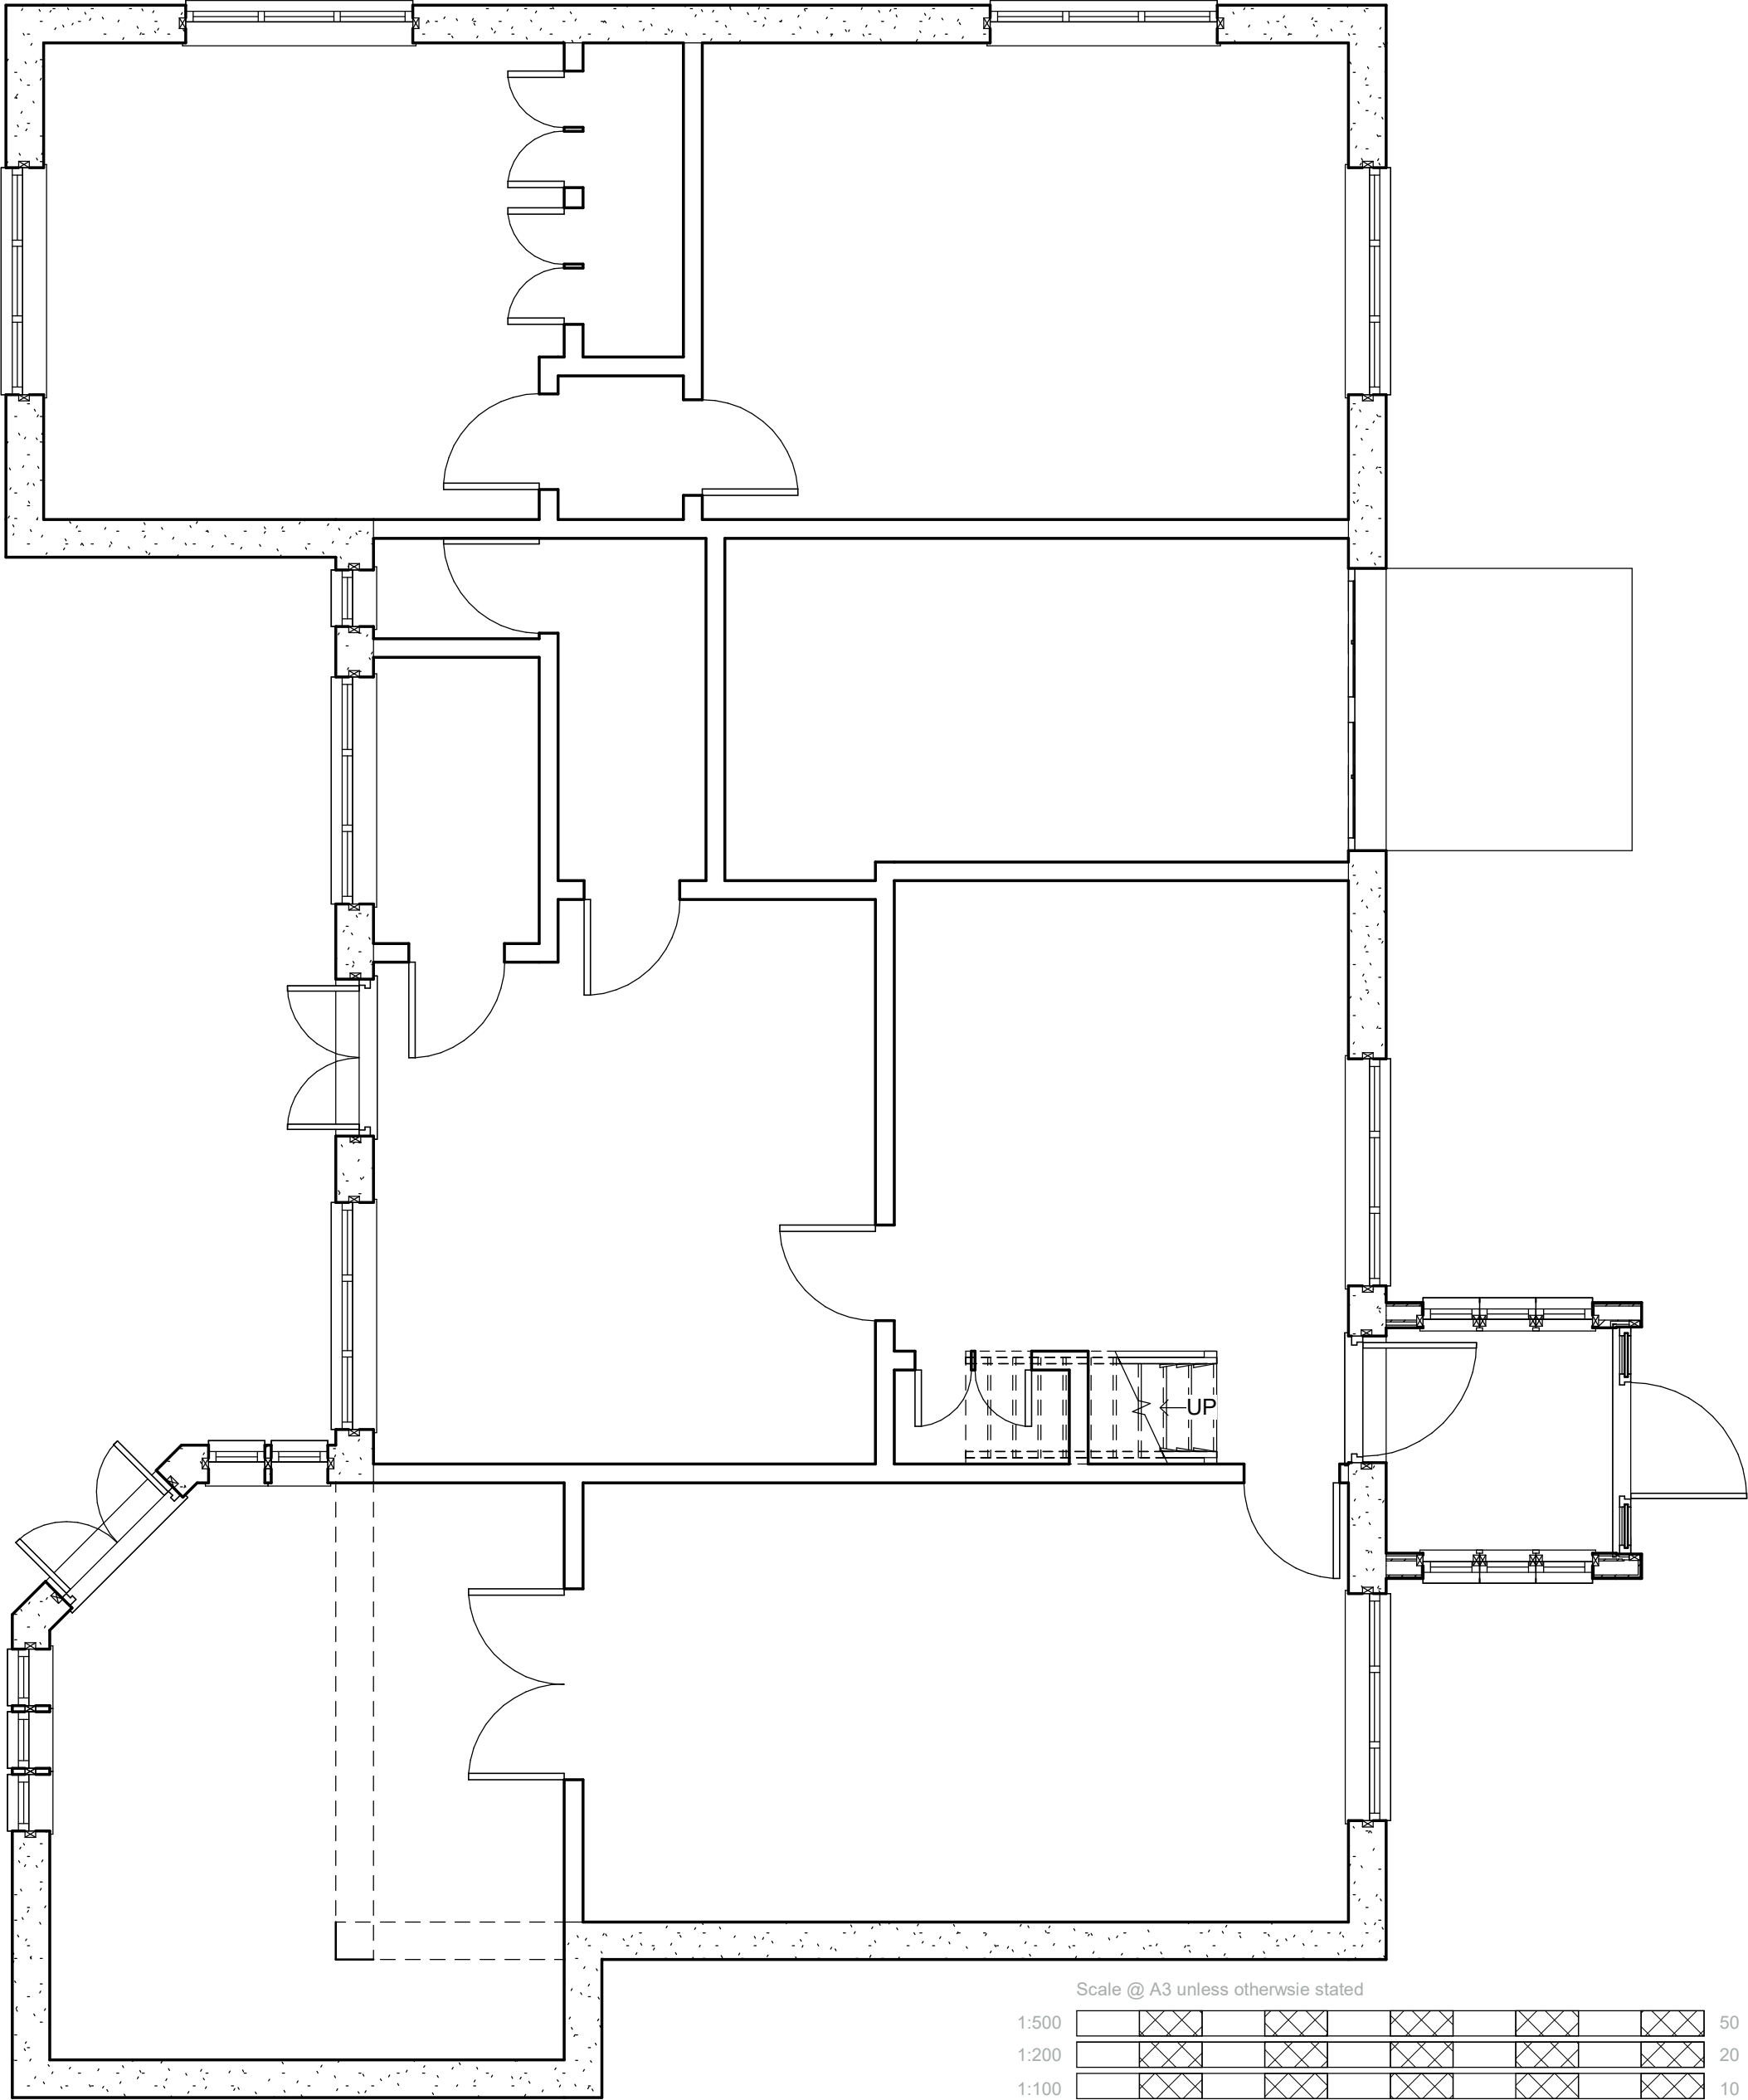

PROJECT		CLIENT			
SHEET		Date	Issue Date	Scale (@ A3)	1 : 50
		Drawn by	SW	DRAWING NUMBER	
		Checked by	SR	P100	
Ground Floor Plans					REV

Proposed Site Plan

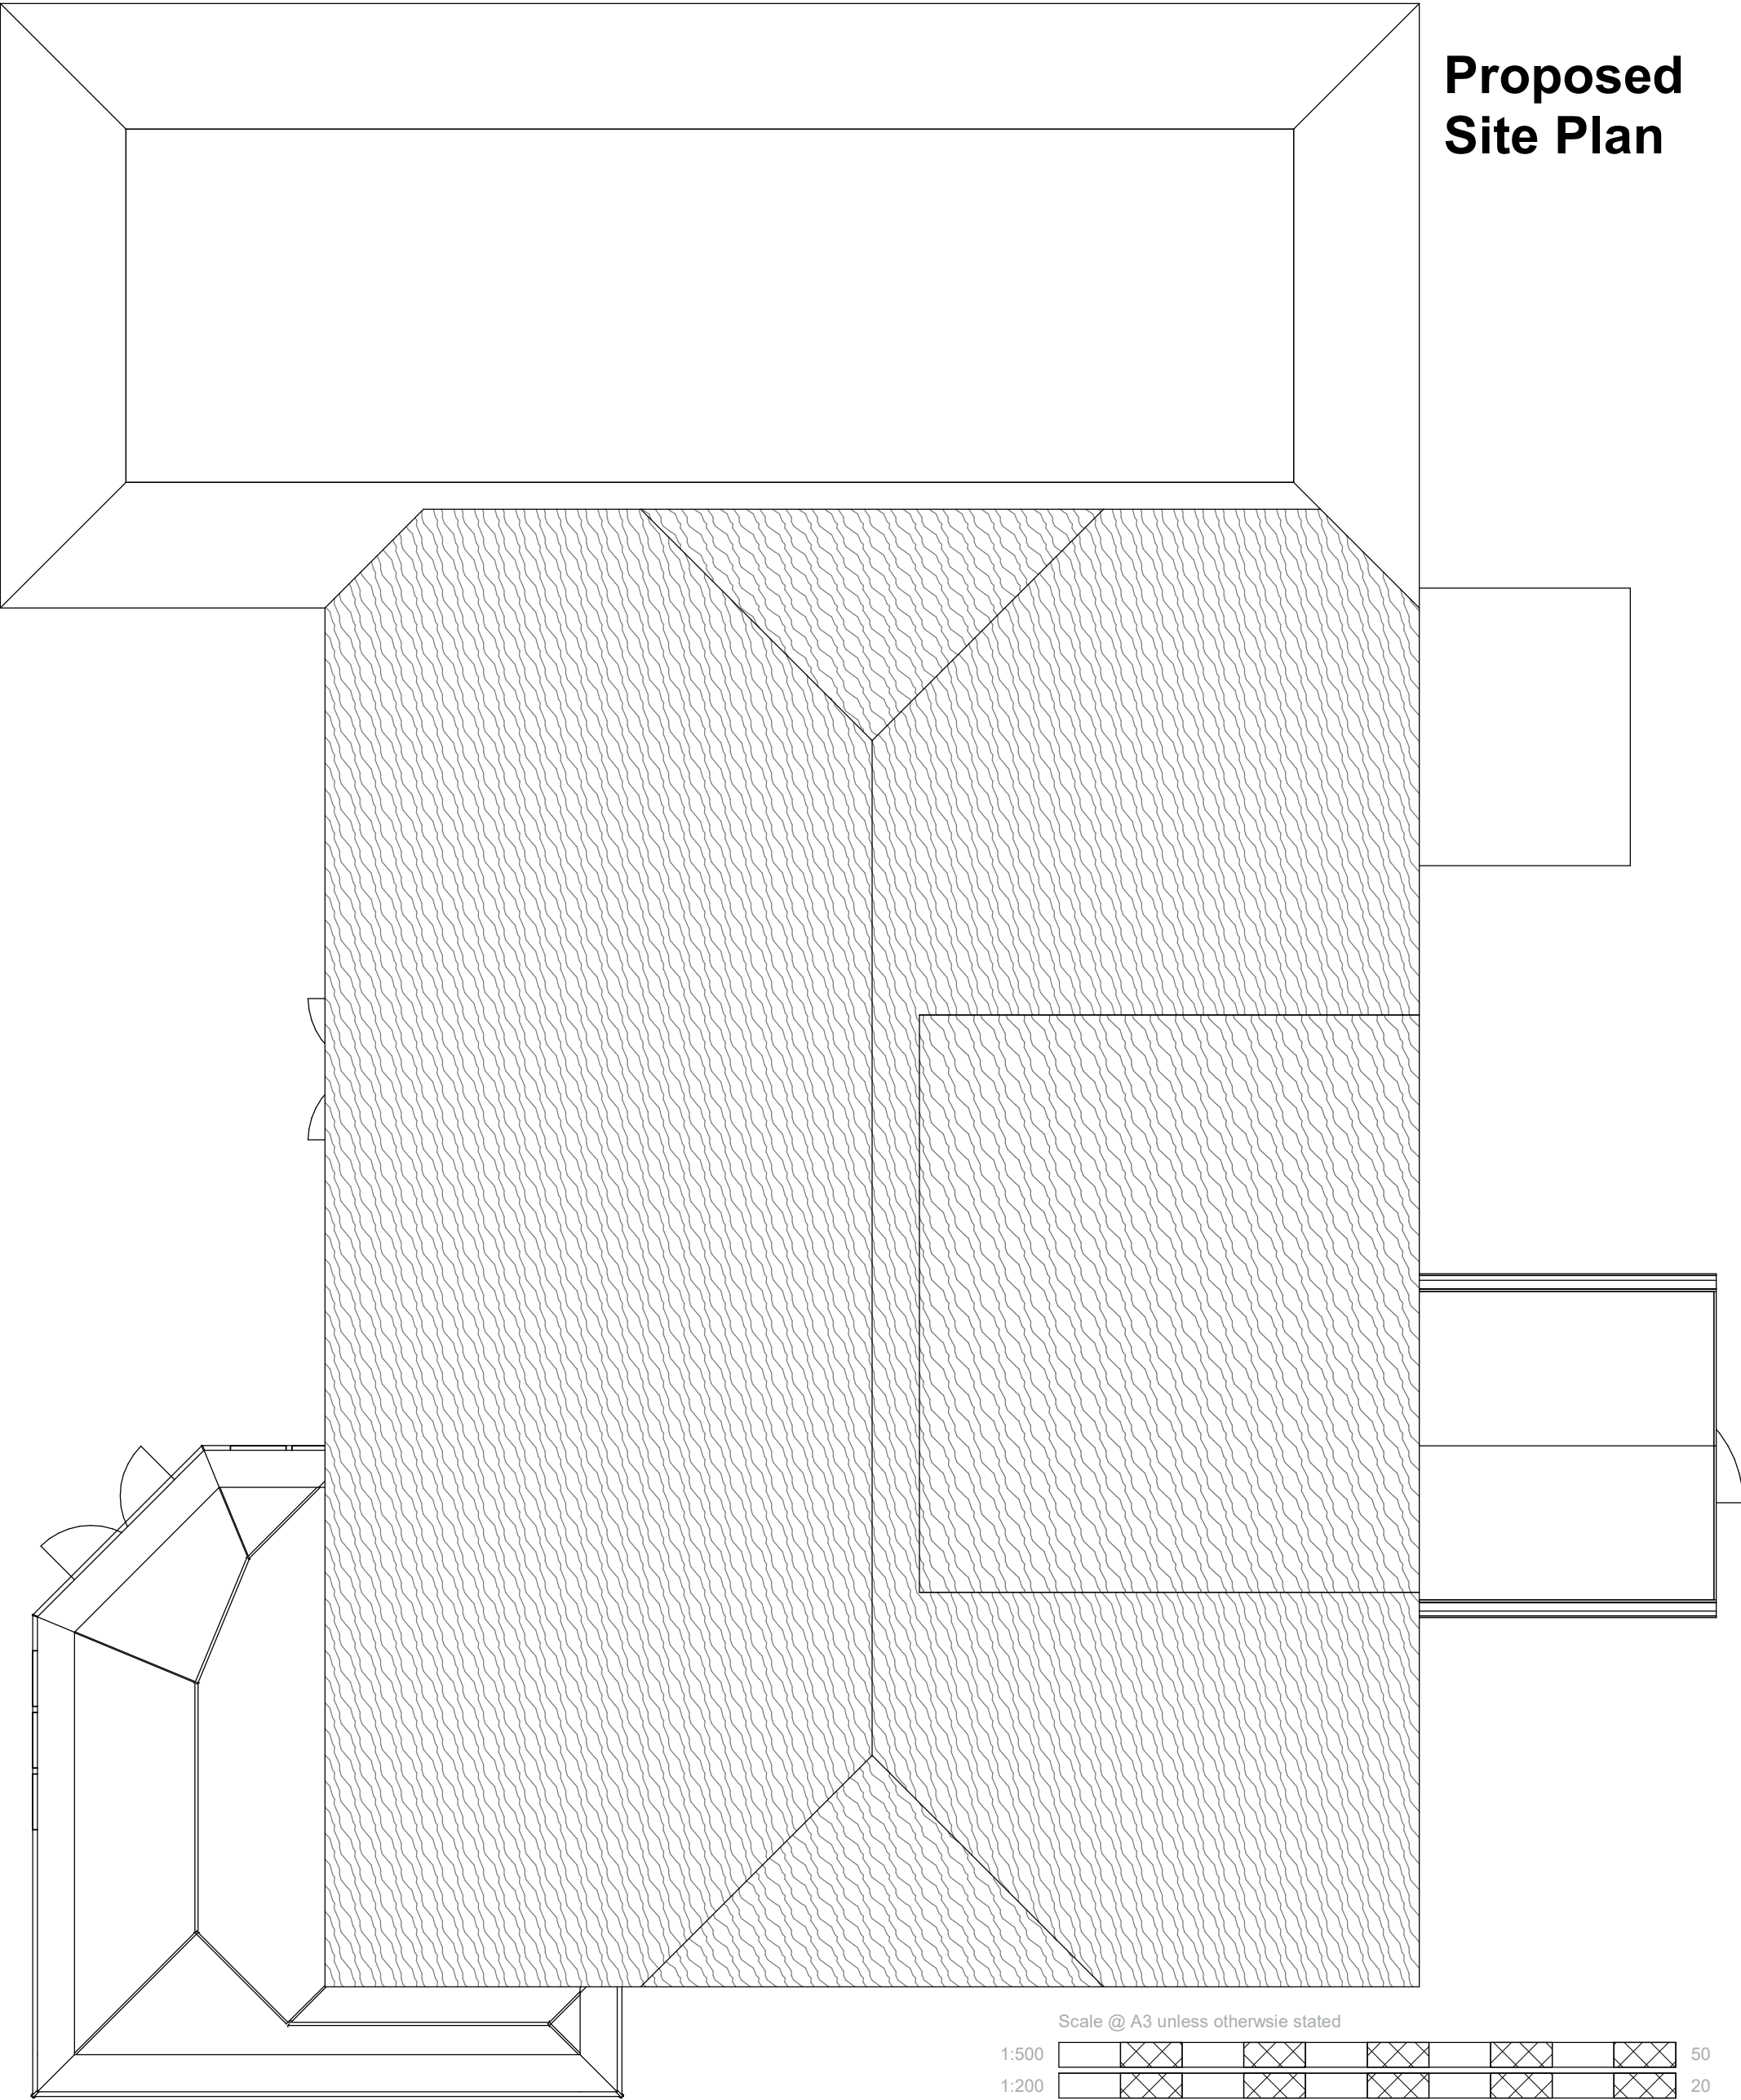

Scale @ A3 unless otherwsie stated

1:500										50
1:200										20
1:100										10
1:50										5



PROJECT		CLIENT					
		Date		Issue Date	Scale (@ A3)	1 : 50	
SHEET		Drawn by		SW	DRAWING NUMBER		REV
		Checked by		SR	P102		
		Site & Roof Plans					

ns

This architectural drawing shows the front elevation of a house. The main structure has a gabled roof with a smaller gabled dormer on the right side. The dormer's roof is shaded with wavy lines. The main roof is a simple gable. The house has a small porch on the left side with a dark roof. The main body of the house has a light-colored, textured wall. There are three windows: a small square window on the porch, and two larger rectangular windows on the main wall, each divided into four panes. The drawing is a black and white line sketch with some shading.

ons

This architectural elevation drawing shows a single-story house with a large, steep gabled roof. The roof is covered in a dense, wavy, textured pattern. The main body of the house has a light-colored, stippled or pebbled texture. The facade features several windows and a central door. From left to right, there is a double-hung window, a small square window, another double-hung window, a tall narrow door, a third double-hung window, a dark-colored door, and a set of three narrow vertical windows. A small, flat-roofed porch or overhang is visible on the far left, and a larger, gabled porch structure is on the far right. The drawing is a black and white line sketch with shading to indicate depth and texture.

tions

This architectural drawing shows the front elevation of a house. The main structure has a steep gabled roof with a textured pattern. A smaller gabled addition is attached to the left side. On the right side, there is a section with a flat roof and a window with multiple panes. The drawing is a black and white line sketch.


1:500		50
1:200		20
1:100		10
1:50		5



PROJECT	CLIENT				
	Date	Issue Date	Scale (@ A3)	1 : 100	
SHEET	Proposed Elevations	Drawn by	SW	DRAWING NUMBER P103	REV
		Checked by	SR		



1 3D BRX

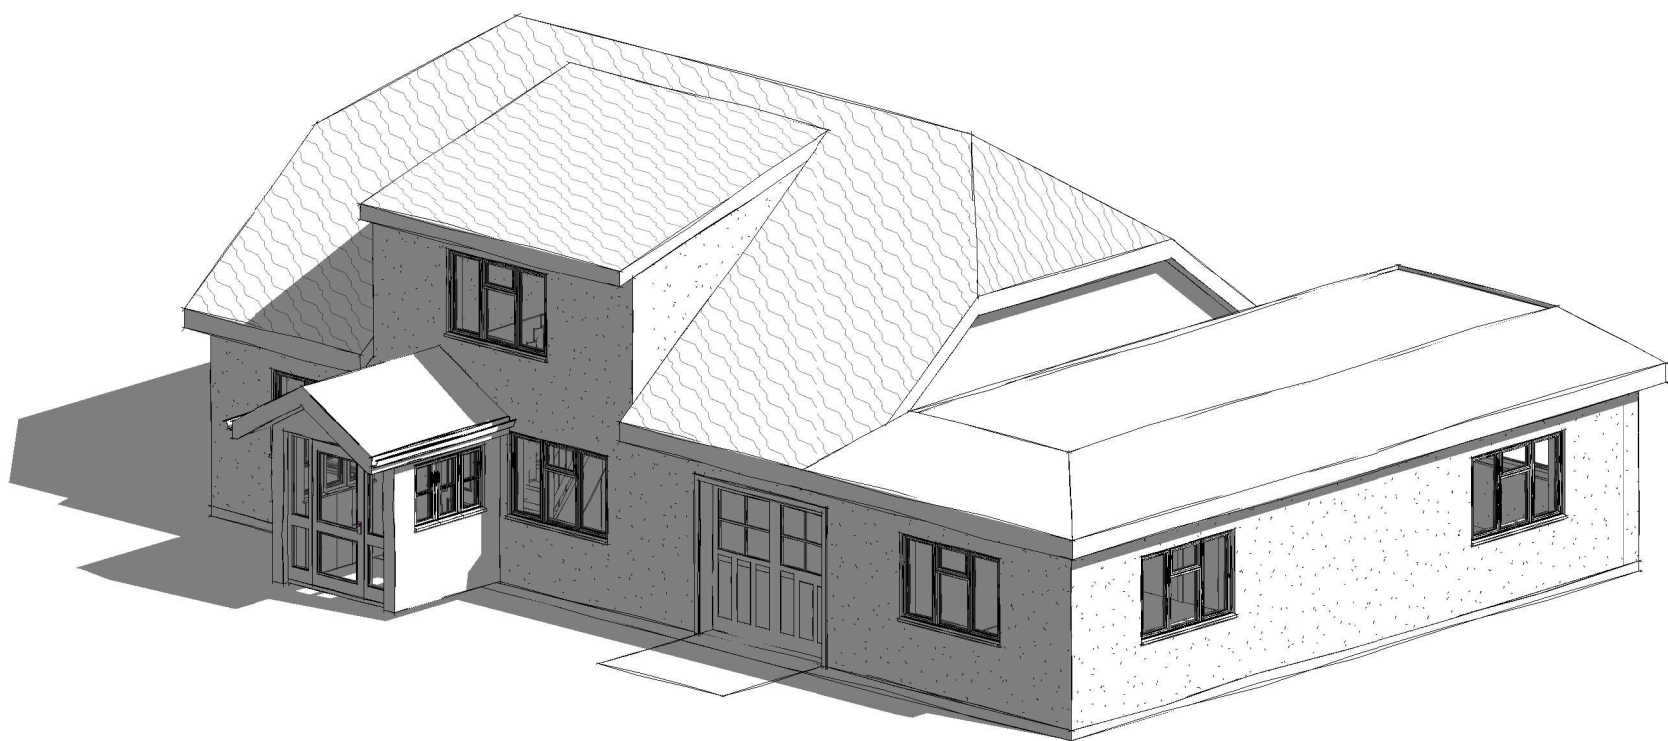

2 3D Front

Scale @ A3 unless otherwsie stated

1:500										50
1:200										20
1:100										10
1:50										5



PROJECT		CLIENT				
		Date		Issue Date	Scale (@ A3)	
SHEET 3D		Drawn by SW		DRAWING NUMBER		REV
		Checked by SR		P105		