




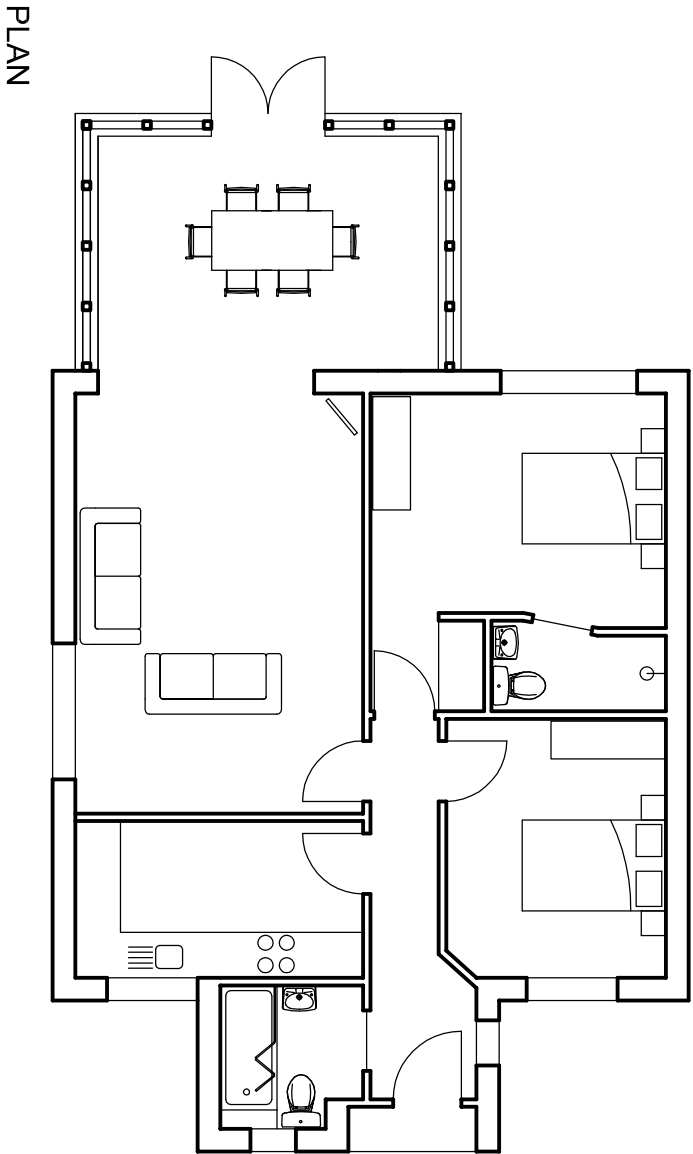


PLAN

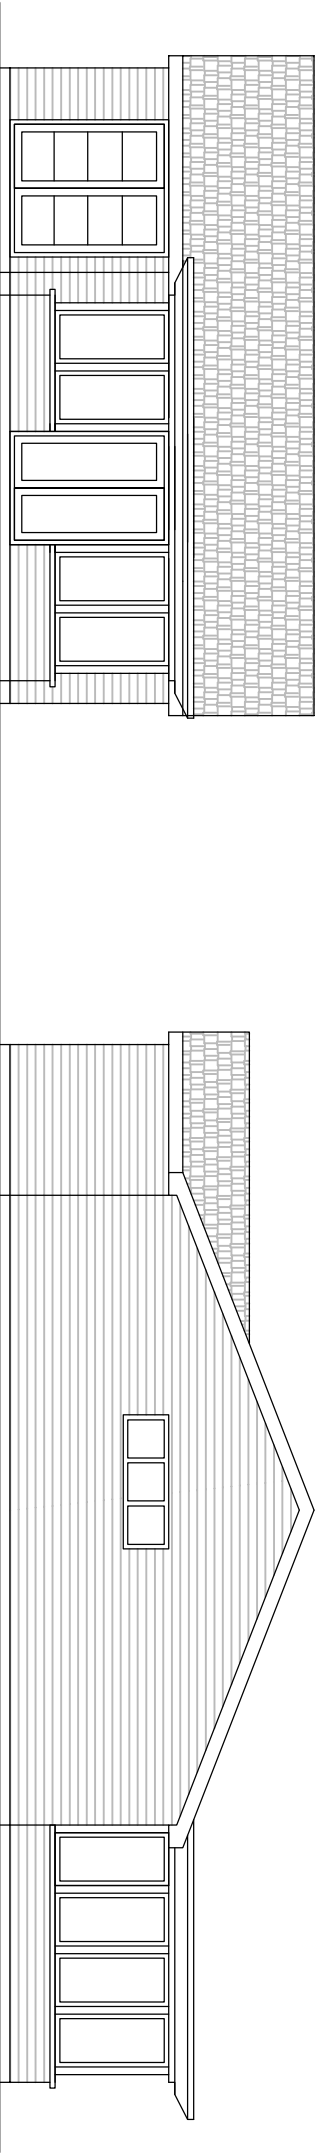


WEST

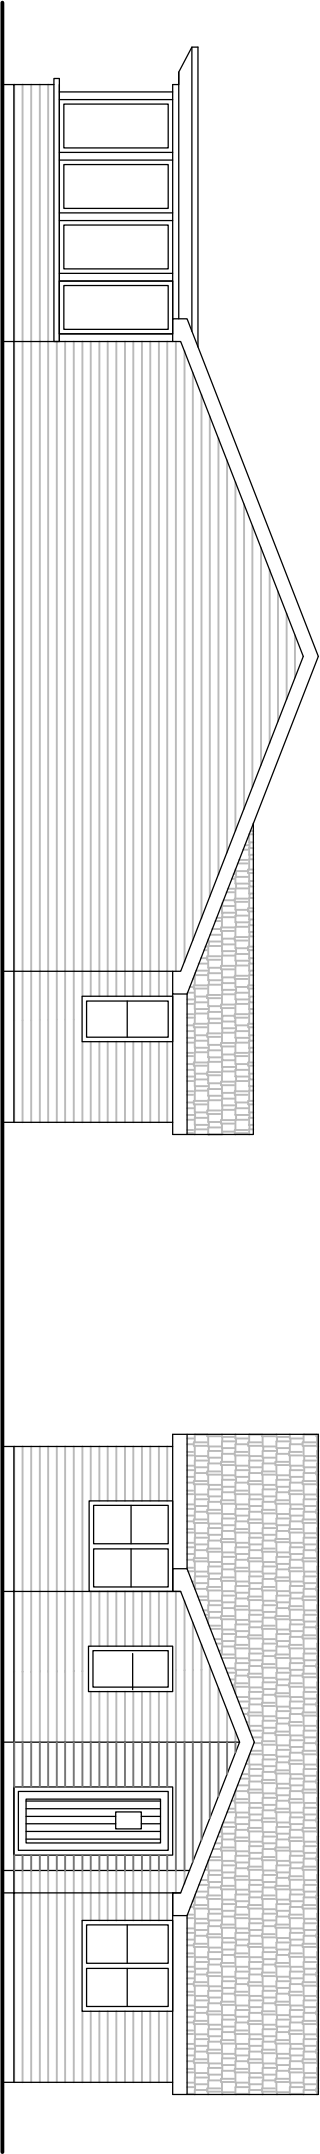

NORTH

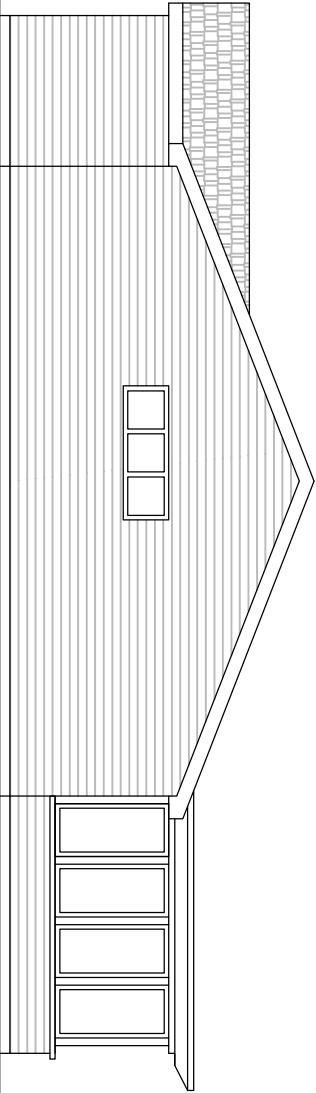

SOUTH

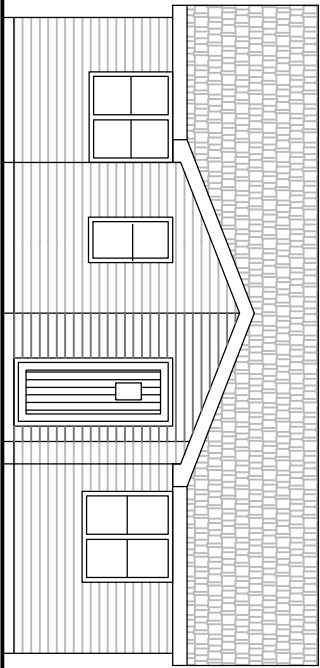

EAST

PROPOSED FLOOR PLANS AND ELEVATIONS

1:100@A3

BIS DESIGN

61 Springfield Close Lavant Chichester PO18 0AZ

07887 777085

Project Land Adjacent 21 Uppark Way **Drawing Title** Planning **Drawing No** 508/DPA02 **Rev** 04