



ARUN DISTRICT COUNCIL			
No.	FP	110	09
SUBSTITUTION			
Received	26-8-9		

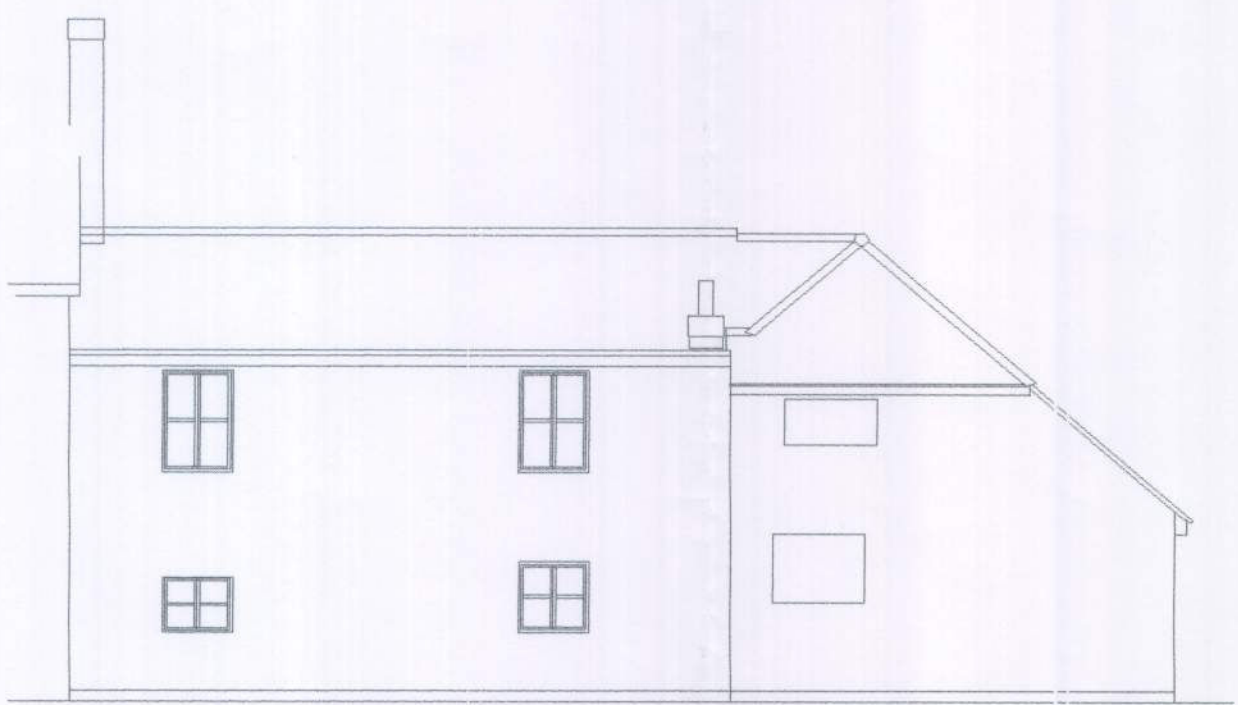


EXISTING INCOMPLETE SOUTH ELEVATION



EXISTING INCOMPLETE NORTH ELEVATION

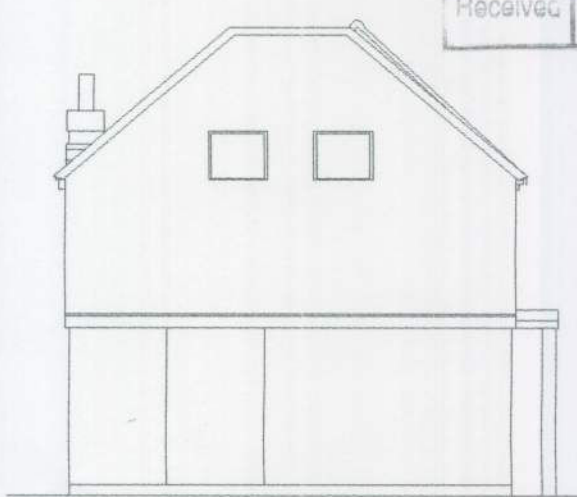

EXISTING INCOMPLETE WEST ELEVATION

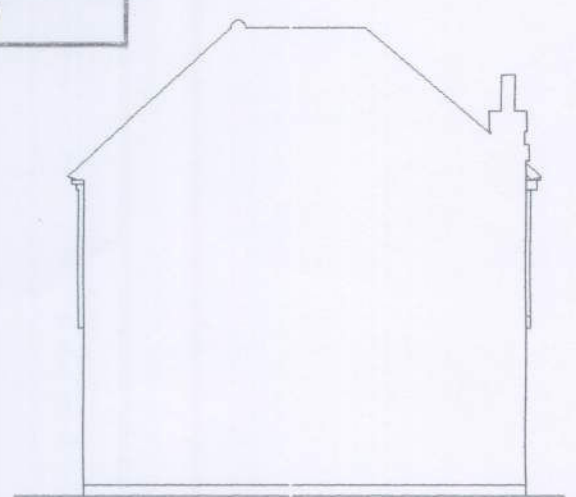


EXISTING INCOMPLETE EAST ELEVATION

All windows to be wood construction and match Fernbank Cottage in style and function




NEW SOUTH ELEVATION


All windows to be wood construction and match Fernbank Cottage in style and function

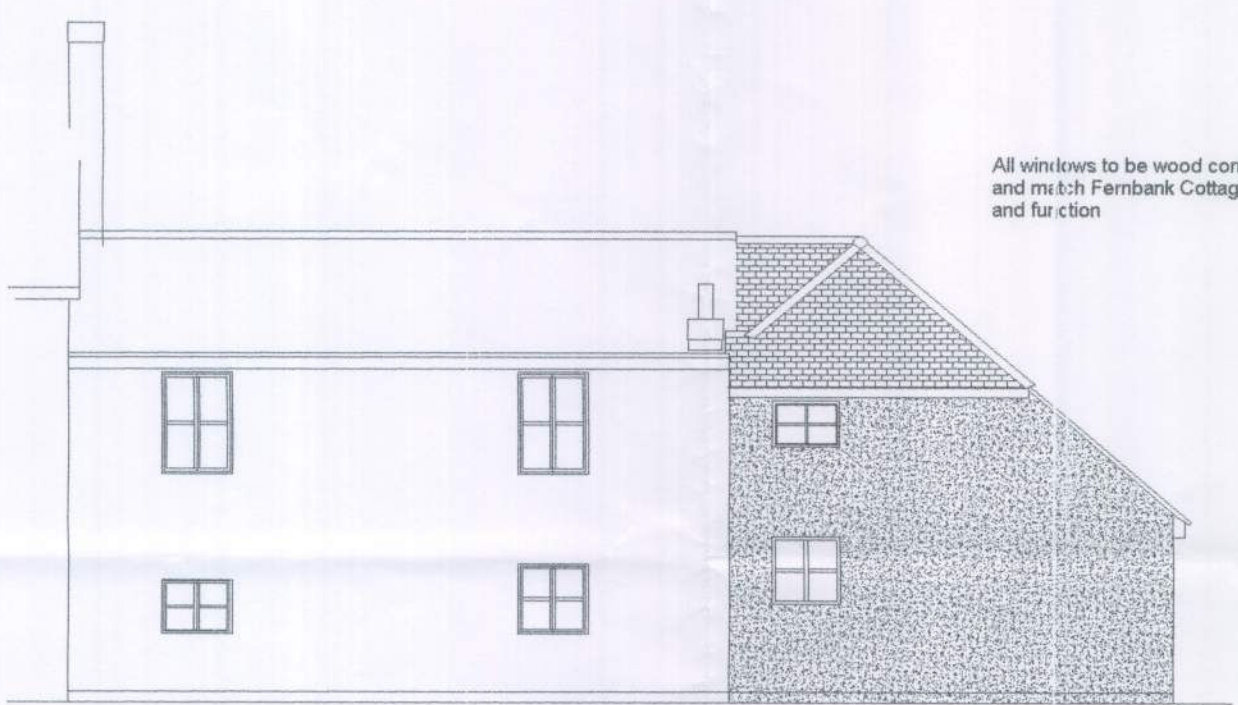

NEW NORTH ELEVATION

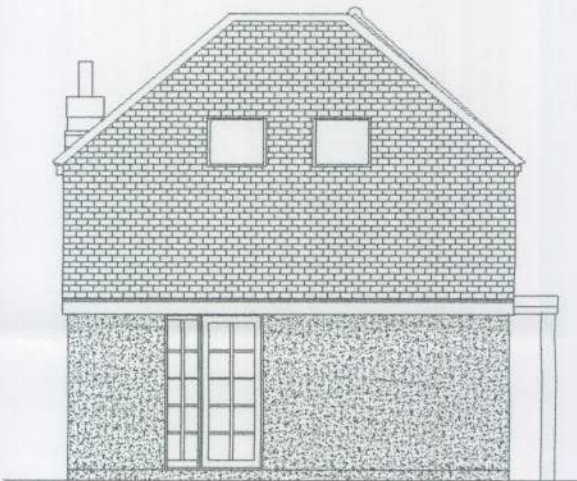


NEW WEST ELEVATION

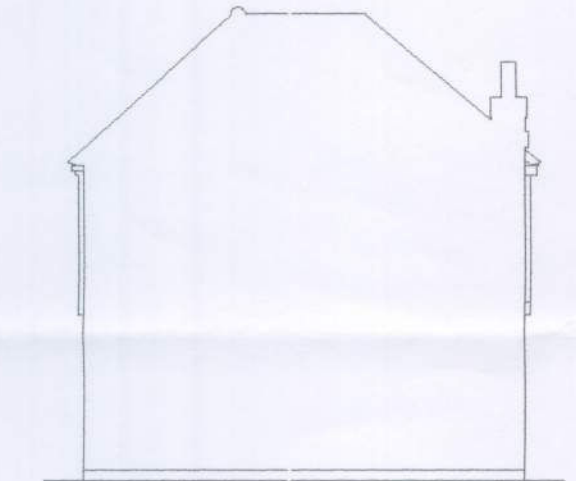


NEW EAST ELEVATION



LOCATION PLAN

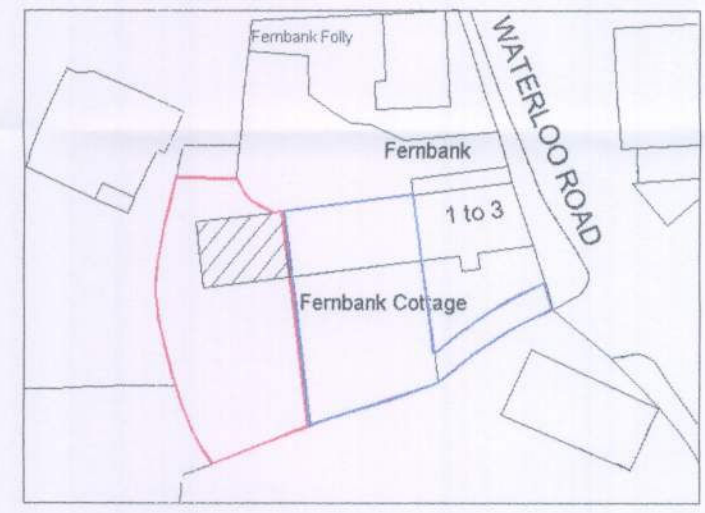

SITE PLAN

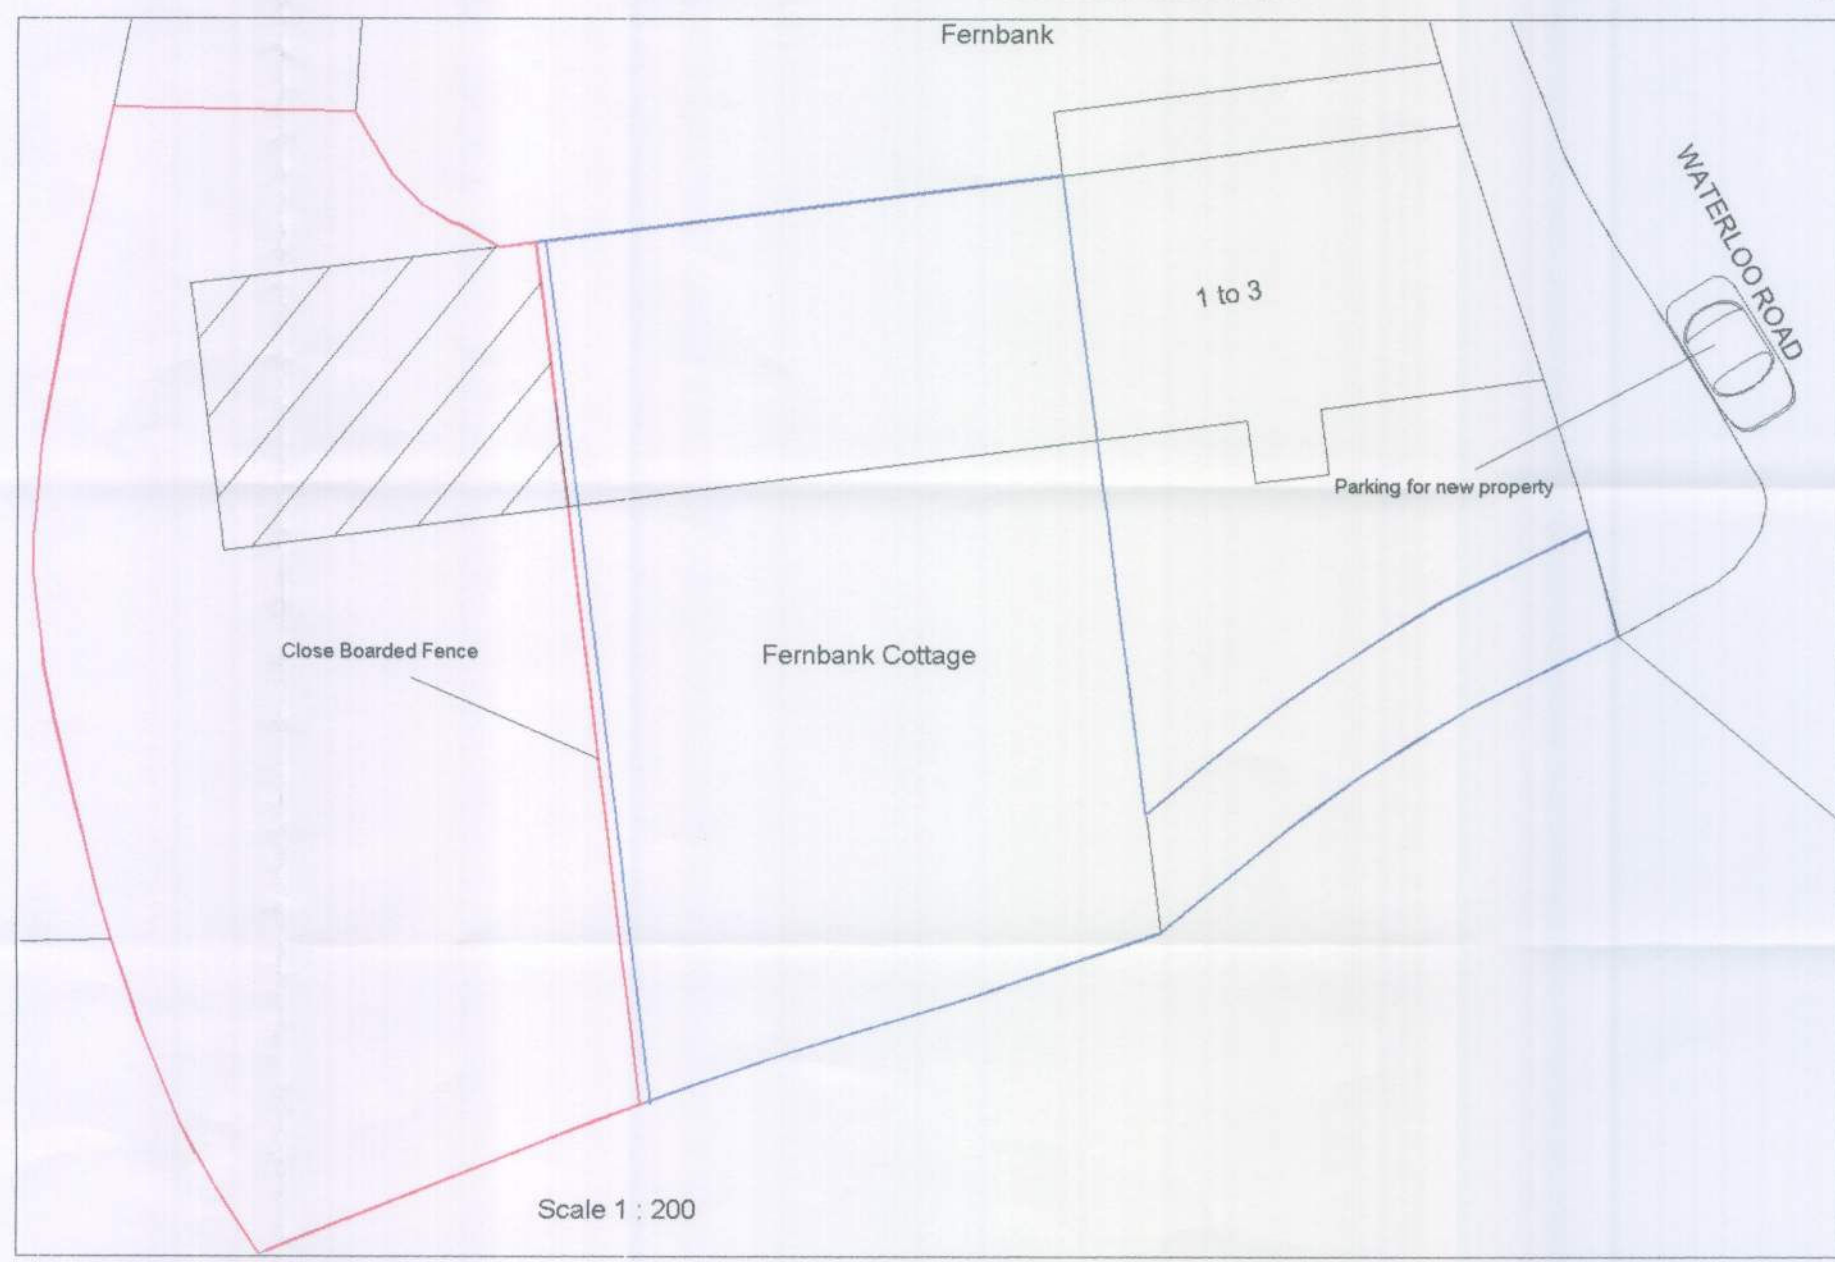

Scale 1 : 200

Do not scale from drawings (excepting Local Authorities) All dimensions to be checked on site			
All work to comply with Building Regulations, British Standards, manufacturer's instructions /specifications and engineer's calculations at all times. Construction must also comply with all safety at work regulations. Additional work may be requested by the building inspector as work proceeds to ensure the new building complies with all building regulations.			
No.	Change	Date	Int
BKM PLANS architectural plans and drawing service			
Title: Site adjacent to Fernbank Cottages Waterloo Road Felpham Bognor Regis.			
Scale:	1:100 1:500 1:1250		
Date:	2nd July 2009		
Drawn by:			
Drawing 1 / 3			
All drawings are copyright of BKM architectural plans and drawings service and may not be reproduced without prior permission			