



Notes

 


NOTE:

- 1, This drawing is not to scale
- 2, This drawing is for information only

EXISTING GROUND FLOOR PLAN

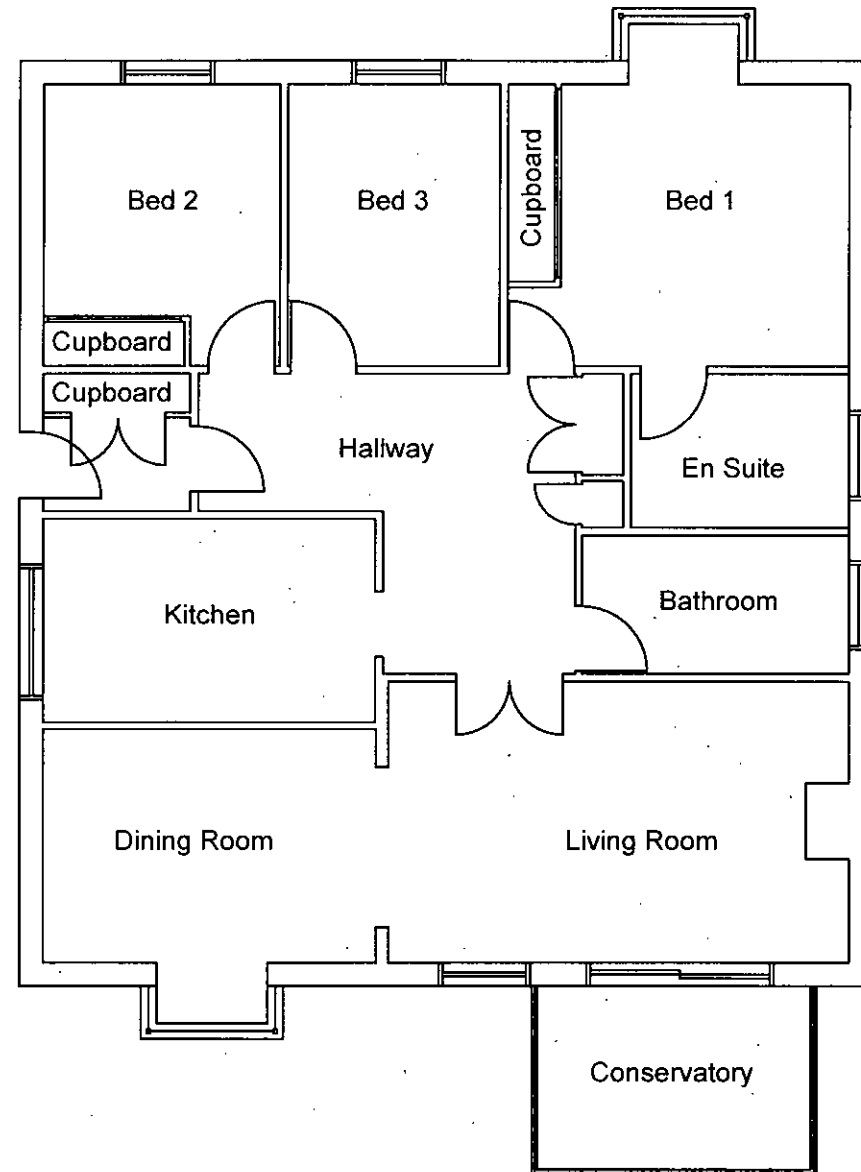

PROPOSED GROUND FLOOR PLAN

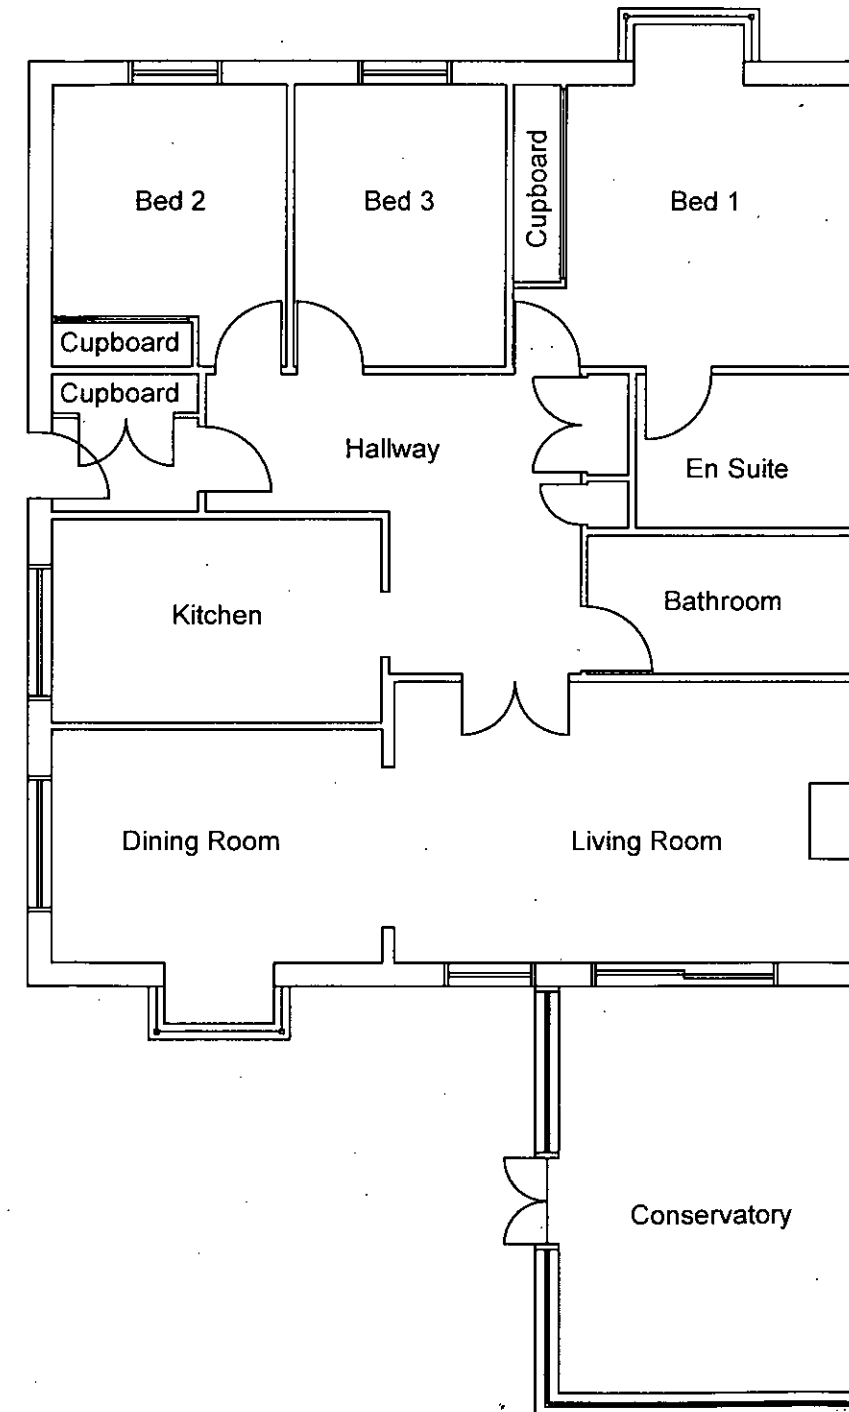

f			
e			
d			
c			
b			
a			

Amendments	by	Date
------------	----	------

Job Title

9 First Avenue, Felpham,
Bognor Regis, West Sussex,
PO22 7LG

Drawing

Existing and proposed
ground floor plan

Scale 1:100

Drg.No. DI 001 amended

Drawn by

Traced by

Checked by

Date June 2014