



Notes

 


NOTE:

1. This drawing is to the scale specified
2. This drawing is for information only

EXISTING NORTH ELEVATION

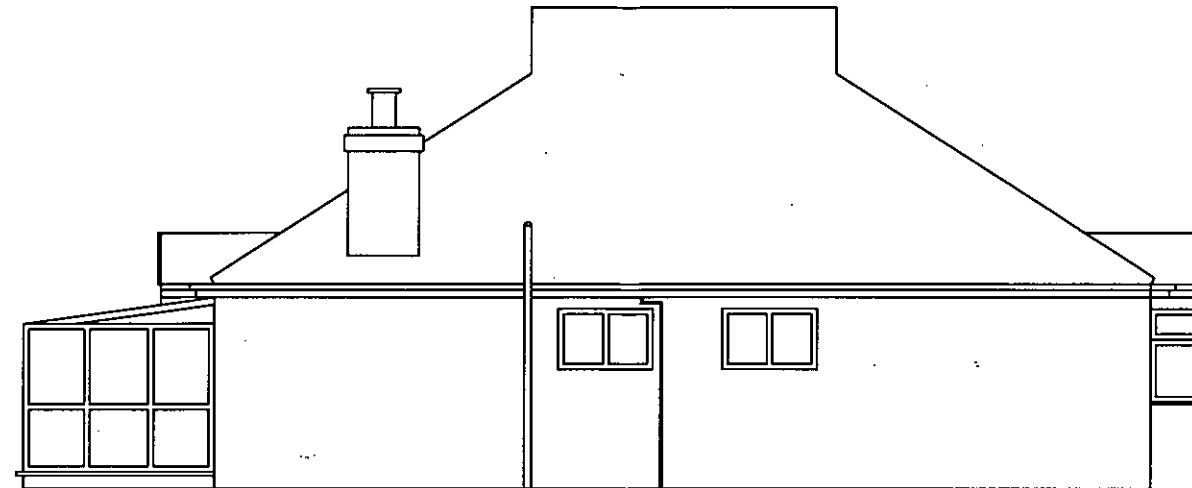

PROPOSED NORTH ELEVATION

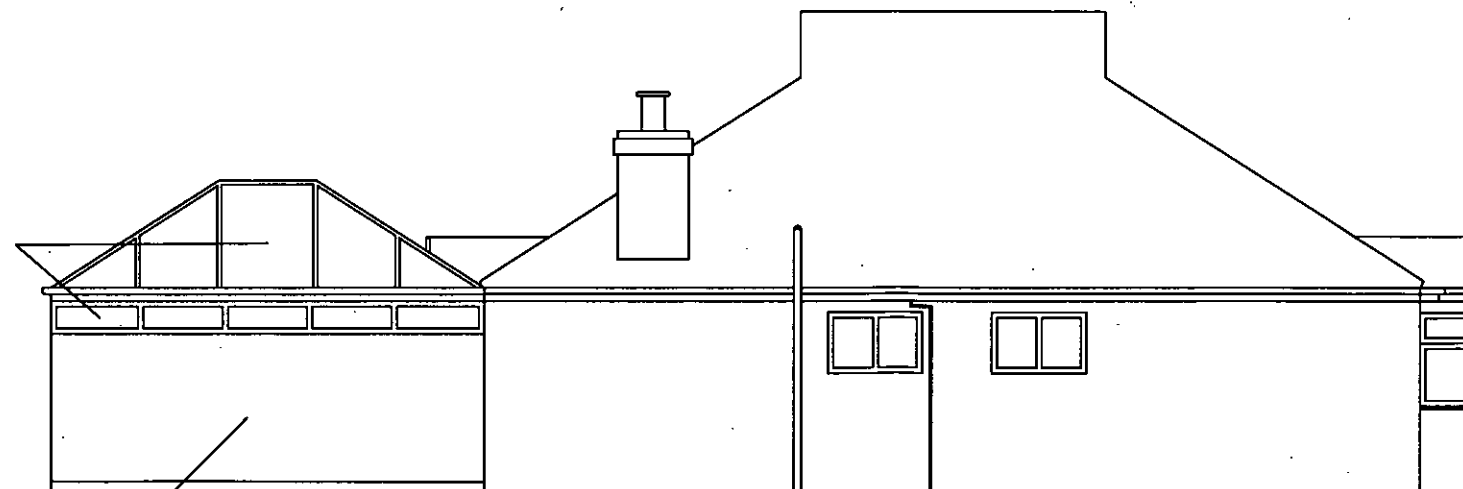

New white finish Upvc windows and roof to conservatory. Upvc to match white Upvc fitted to existing windows and doors on property.

New brickwork to match existing as near as possible

f			
e			
d			
c			
b			
a			

Amendments	by	Date
------------	----	------

Job Title

9 First Avenue, Felpham,
Bognor Regis, West Sussex,
PO22 7LG

Drawing

Existing & Proposed
North Elevation

Scale 1:100

Drg.No. NE001

Drawn by

Traced by

Checked by

Date June 2014