


Notes




NOTE:

- 1, This drawing is to the scale specified
- 2, This drawing is for information only

EXISTING WEST ELEVATION

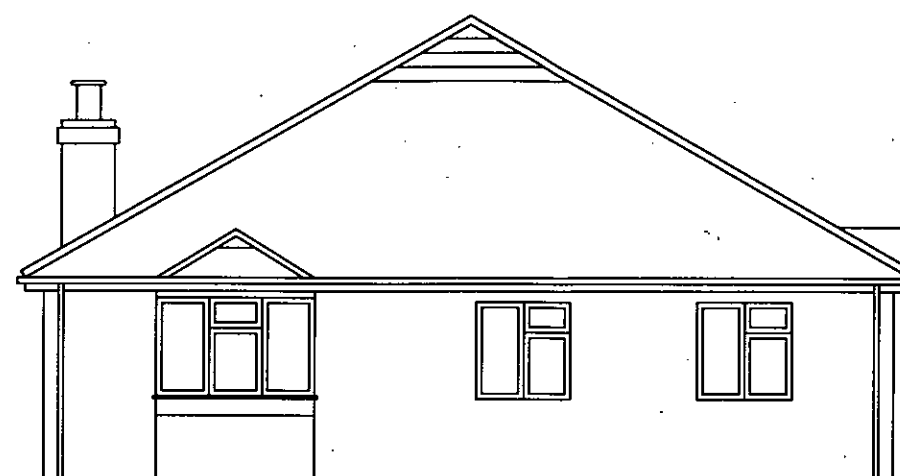

PROPOSED WEST ELEVATION

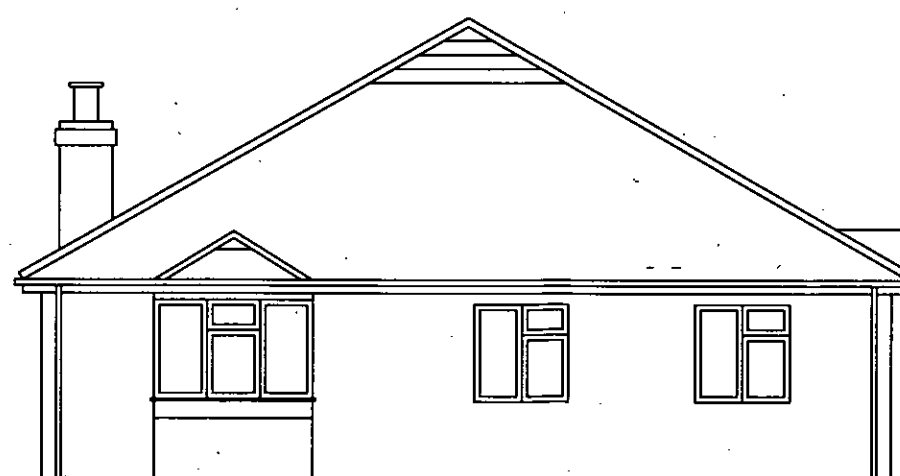

f			
e			
d			
c			
b			
a			

Amendments	by	Date
------------	----	------

Job Title

9 First Avenue, Felpham,
Bognor Regis, West Sussex,
PO22 7LG

Drawing

Existing & Proposed
West Elevation

Scale 1:100

Drg.No. EE001

Drawn by

Traced by

Checked by

Date June 2014