


Notes

 


NOTE:

- 1, This drawing is to the scale specified
- 2, This drawing is for information only

EXISTING EAST ELEVATION



PROPOSED EAST ELEVATION

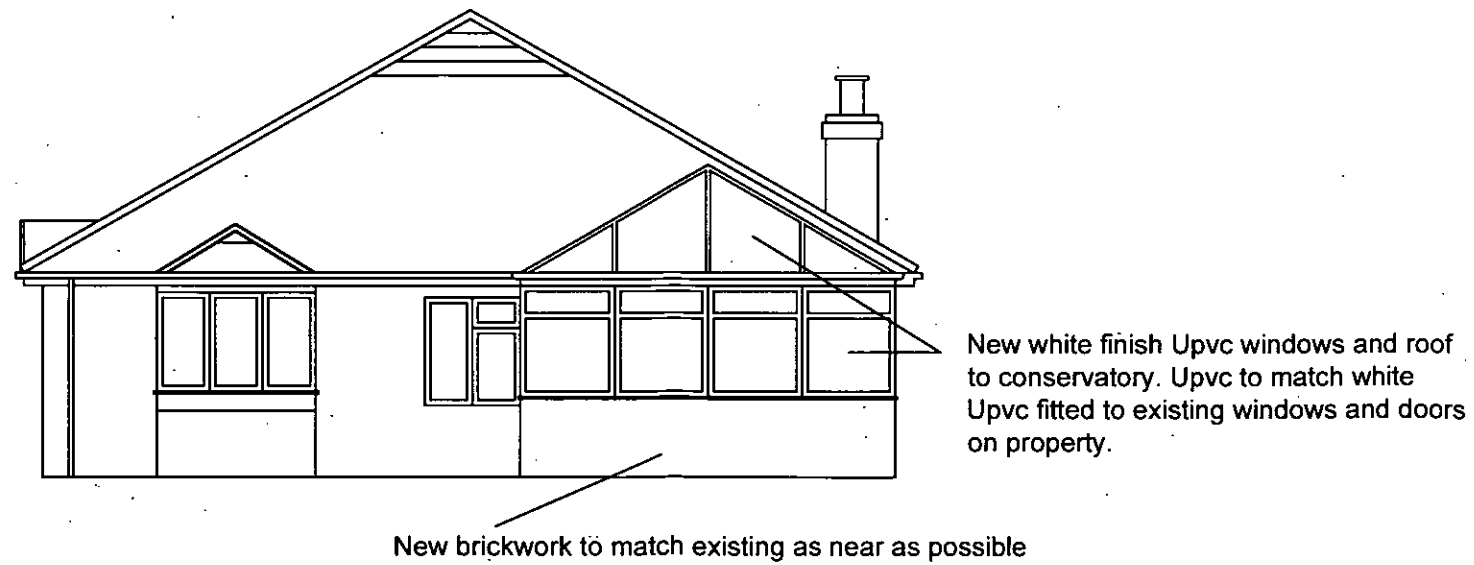

f			
e			
d			
c			
b			
a			
Amendments	by	Date	

Job Title

9 First Avenue, Felpham,
Bognor Regis, West Sussex,
PO22 7LG

Drawing

Existing & Proposed
East Elevation

Scale 1:100

Drg.No. WE001

Drawn by

Traced by

Checked by

Date June 2014