



This drawing and its contents are the strict copyright of Architectura Design. No reproduction without permission. Do not scale. Written dimensions to be used where given. All dimensions and details to be checked on site. FOR PLANNING PURPOSES ONLY

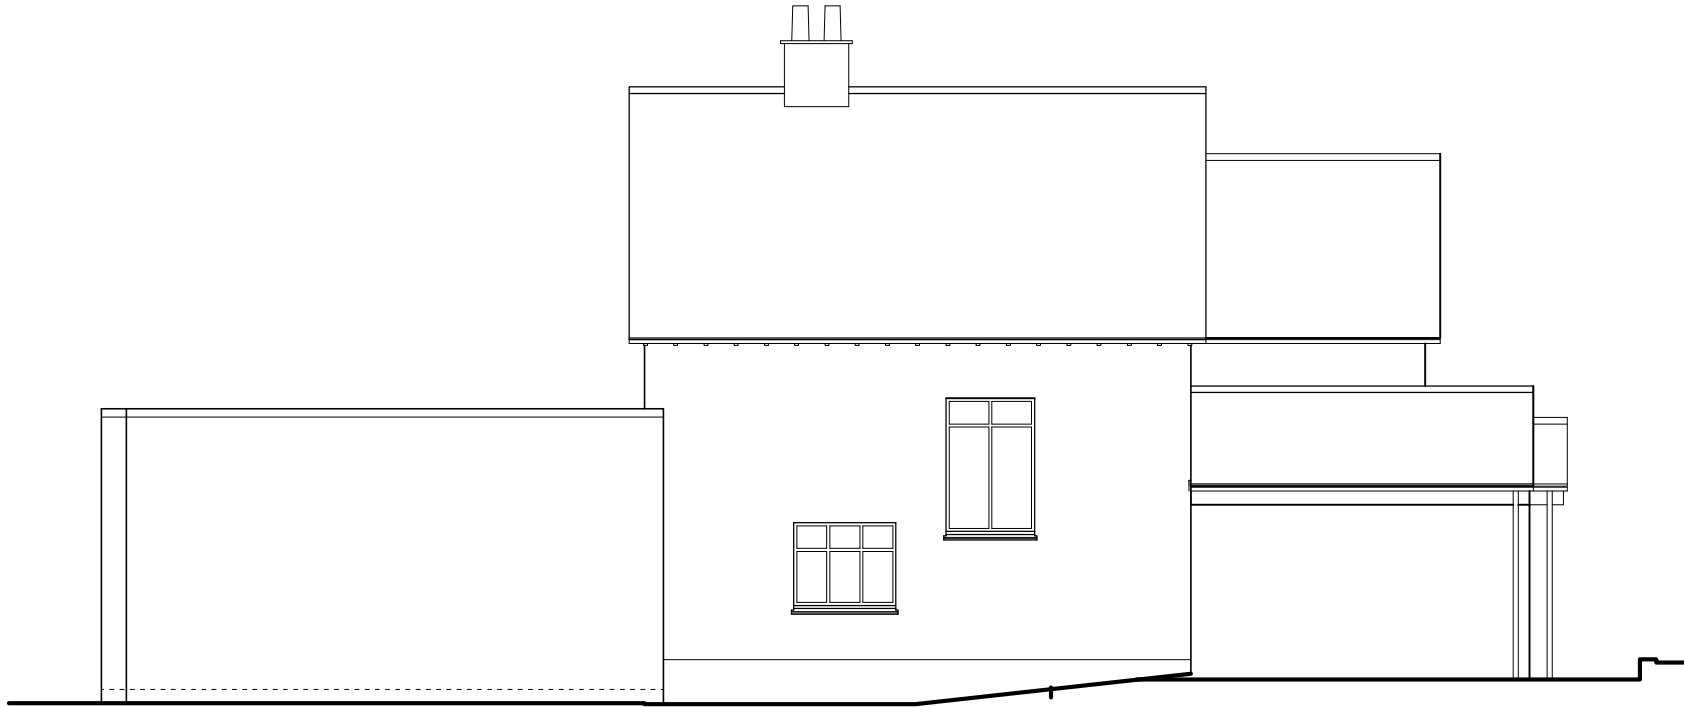

North Elevation



South Elevation

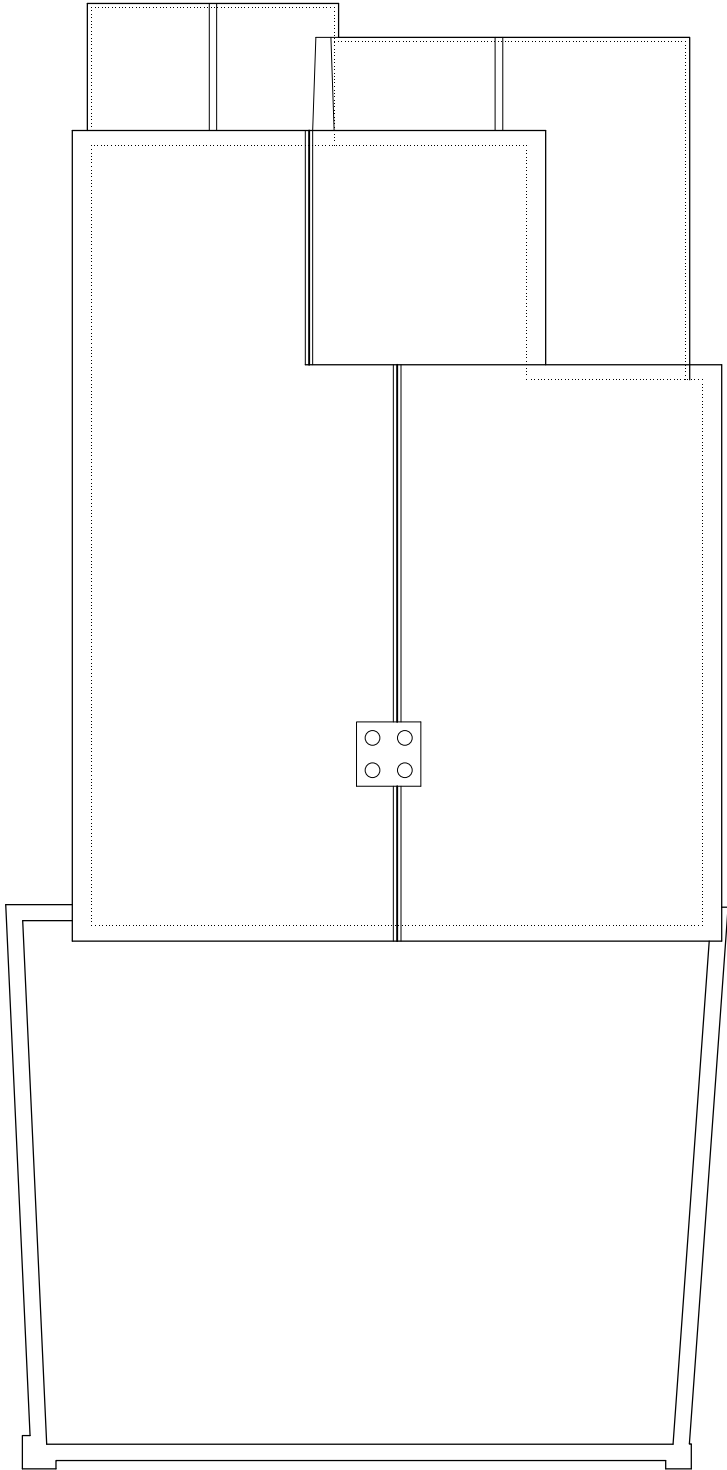

Roof Plan

0 1 2 3 4 metres

Architectura
Architectural Design & Drawing Service
Design

Proposed Shop Front Refenestration
at 82 Felpham Road, Bognor Regis
for Mr and Mrs R Pearse
Drawing S02 June 2020 Scale 1:100
Survey Drawing - Roof Plan & Elevations