



This drawing and its contents are the strict copyright of Architectura Design. No reproduction without permission. Do not scale. Written dimensions to be used where given. All dimensions and details to be checked on site. FOR PLANNING PURPOSES ONLY

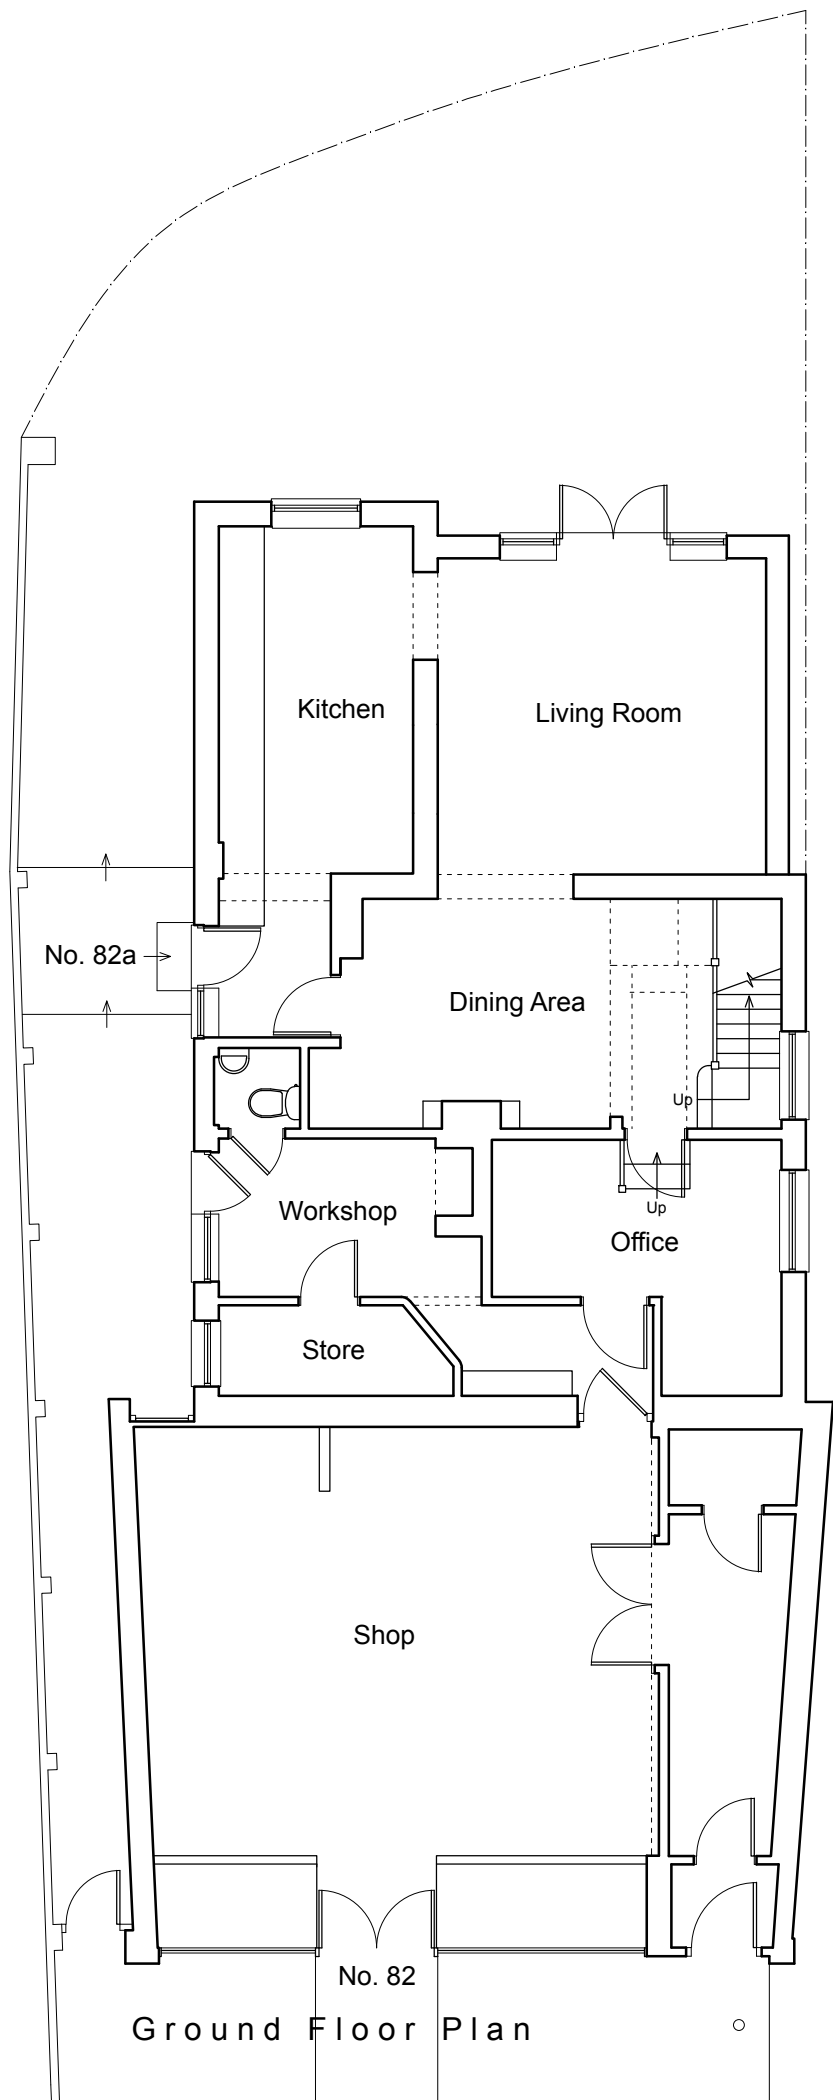

Ground Floor Plan

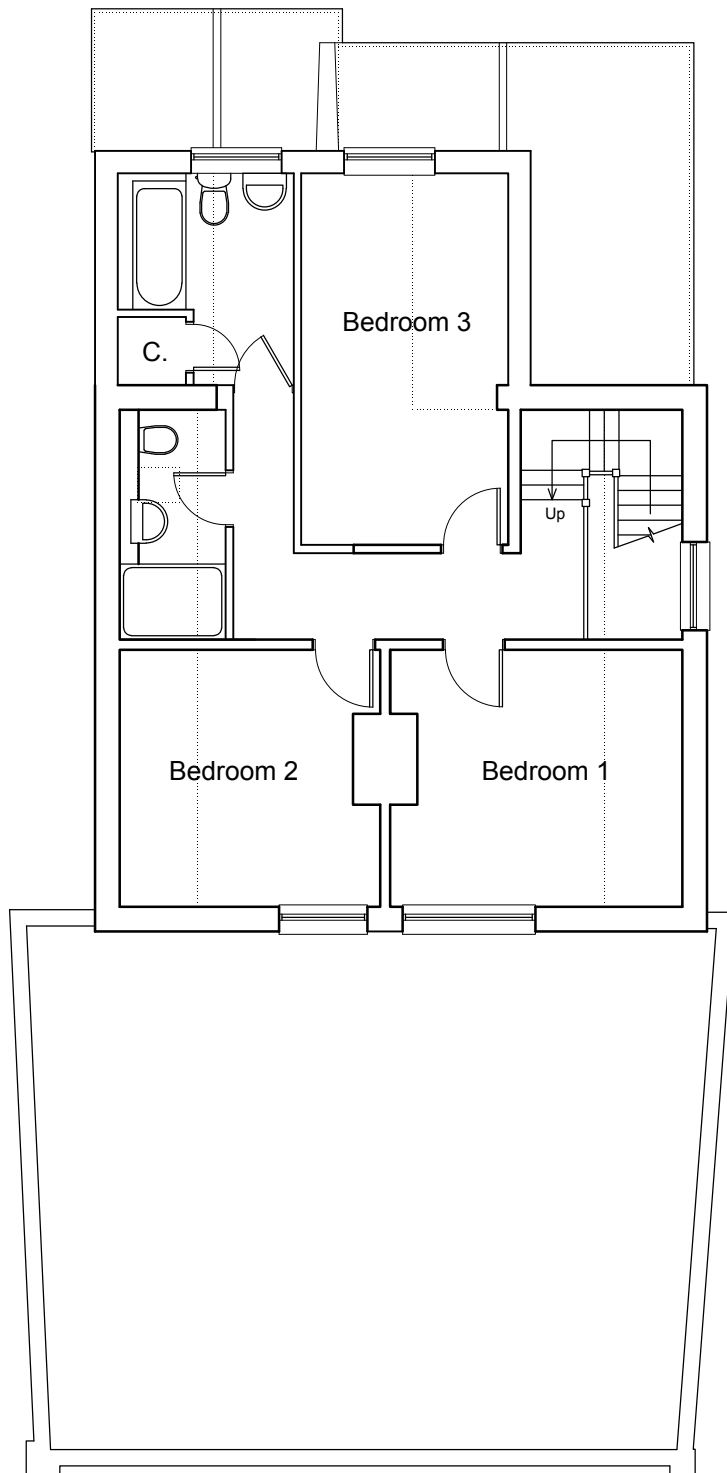


First Floor Plan



East Elevation



West Elevation

 

Architectura
Architectural Design & Drawing Service
Design

Proposed Shop Front Refenestration
at 82 Felpham Road, Bognor Regis
for Mr and Mrs R Pearse
Drawing S01 June 2020 Scale 1:100
Survey Drawing - Ground & First Floor Plan & Elevations