



This drawing and its contents are the strict copyright of Architectura Design. No reproduction without permission. Do not scale. Written dimensions to be used where given. All dimensions and details to be checked on site. FOR PLANNING PURPOSES ONLY

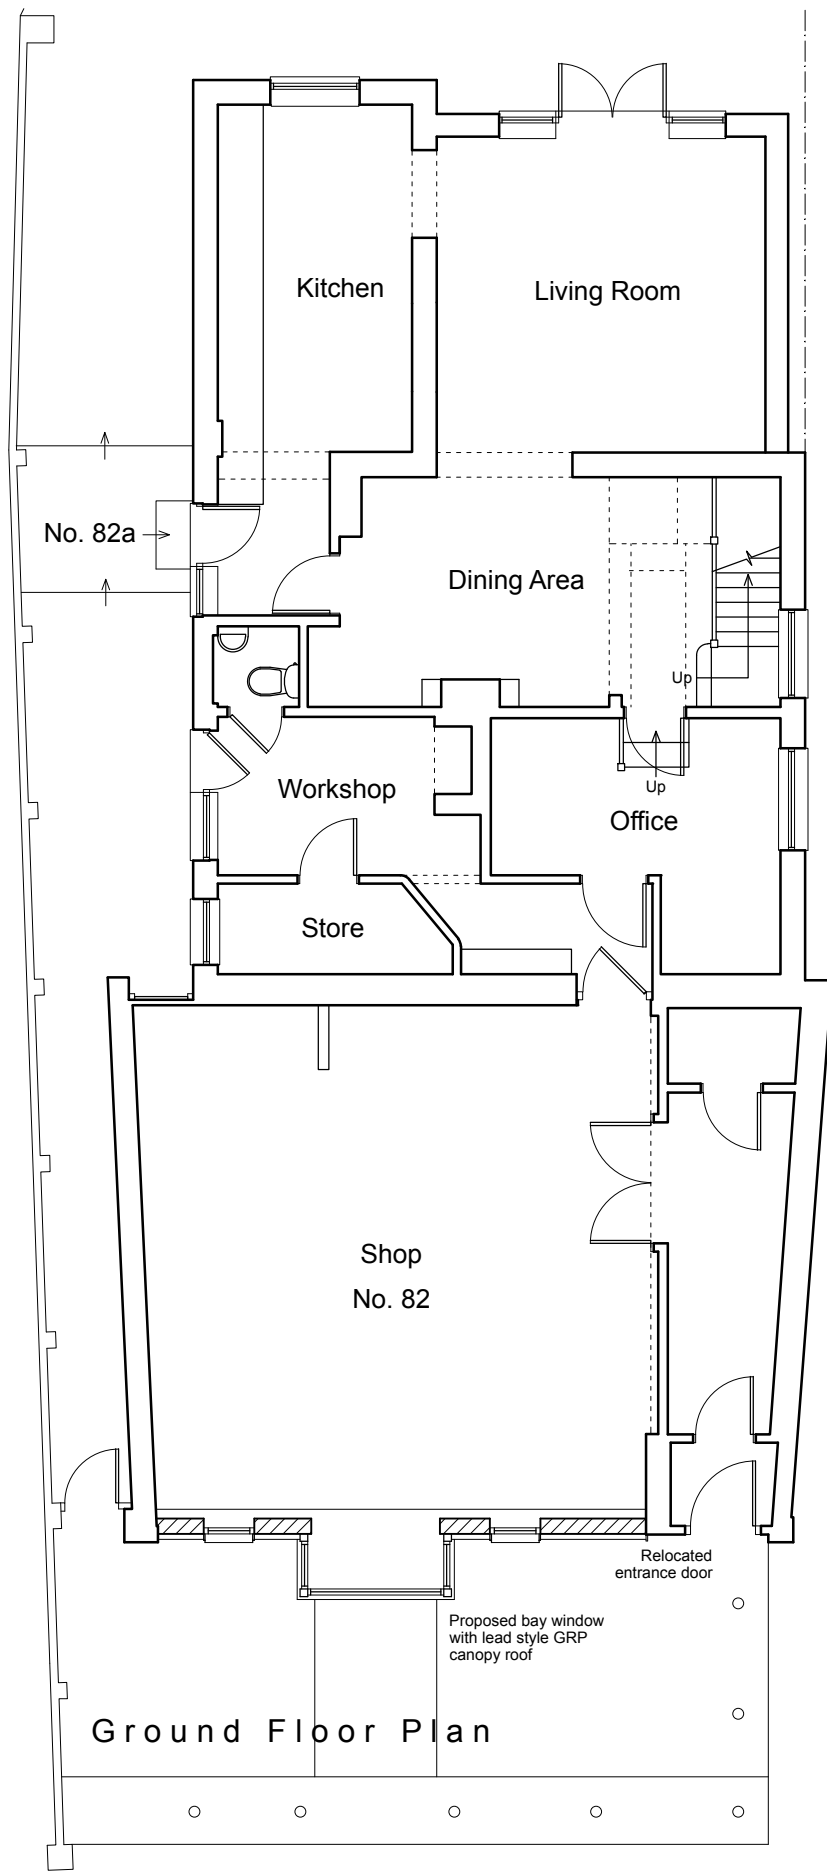


Ground Floor Plan




West Elevation

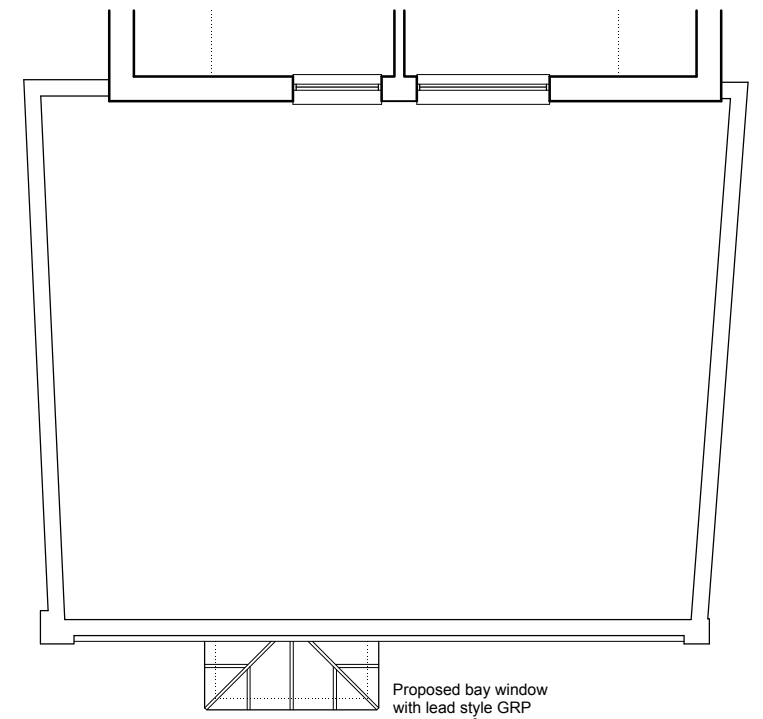


First Floor / Roof Plan

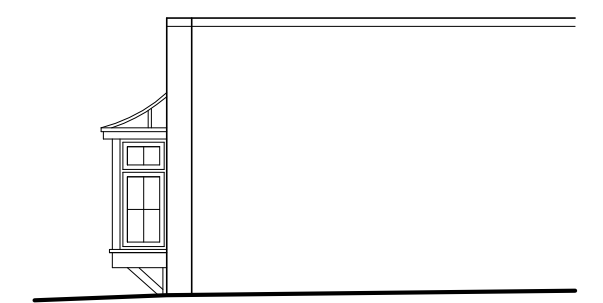

Part South Elevation

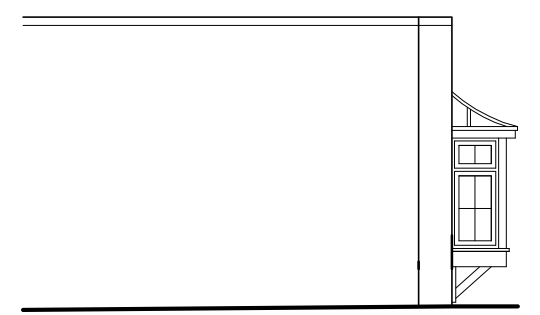

Part North Elevation

 

Architectura
Architectural Design & Drawing Service

Proposed Shop Front Refenestration
at 82 Felpham Road, Bognor Regis
for Mr and Mrs R Pearse
Drawing P02 July 2020 Scale 1:100
Proposed Drawing - Ground & First Floor / Roof Plan & Elevations