


Notes					
1. This drawing is the copyright of MH Architects Ltd					
2. Do not scale this drawing except for Local Authority planning purposes					
3. All dimensions must be checked on site by the contractor prior to commencement of the works.					
Client Approval					
A - Approved					
B - Approved with comments					
C - Do not use					
Rev.	Revision Note/Purpose of Issue	Drw By	Date	Chk By	Date
P01	Issue - for planning application	MD	14.04.21		

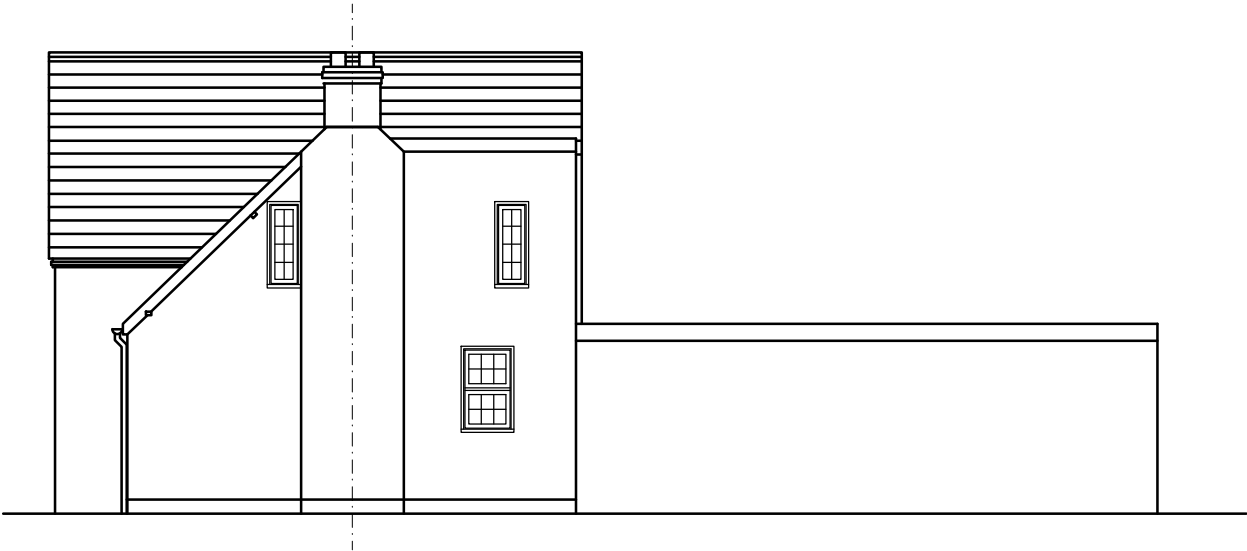


West elevation
Scale 1:50




South elevation
Scale 1:50



East elevation
Scale 1:50

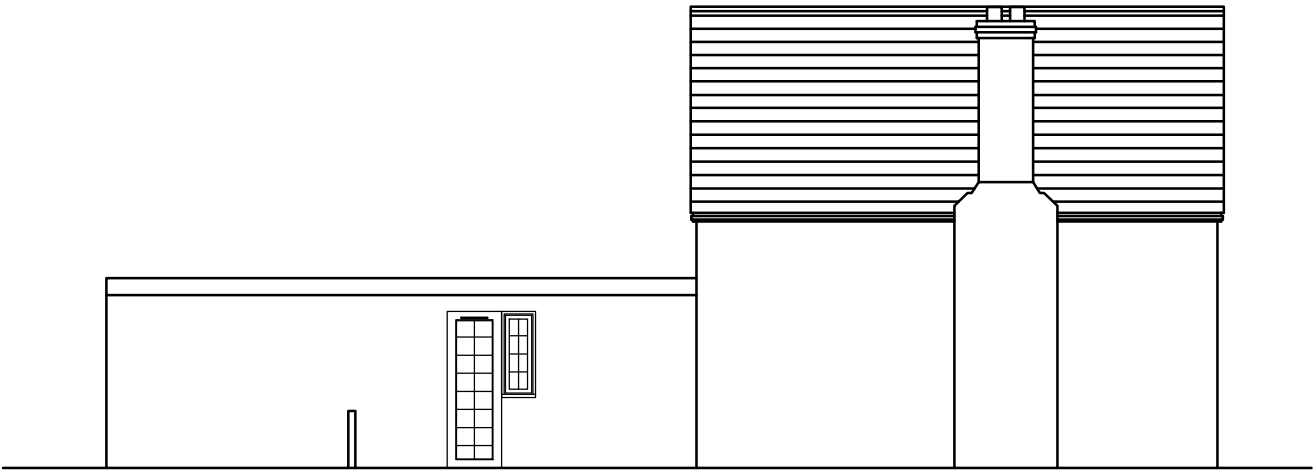

North elevation
Scale 1:50

 

Client									
Miss Miranda Batterbee									
Job title									
6 Firs Avenue Felpham PO22 8PX									
Drawing title									
Elevations Current									
Drawn	Date		Checked		Date		Scale at A1		
MD	15.04.21						1:20/50/100		
Job No.	Pro.	Org.	Zone	Level	Type	Role	No.	Rev.	
21	0010	01	xx	zz	DR	A	0103	P01	
Purpose of Issue									
Issue - planning application									

CYGNUS 20