

Notes

1. This drawing is the copyright of MH Architects Ltd

2. Do not scale this drawing except for Local Authority planning purposes

3. All dimensions must be checked on site by the contractor prior to commencement of the works.

Client Approval

A - Approved

B - Approved with comments

C - Do not use

Rev.

Revision Note/Purpose of Issue

Drw By

Date

Chk By


Date

P01


Issue - for planning application

MD


14.04.21

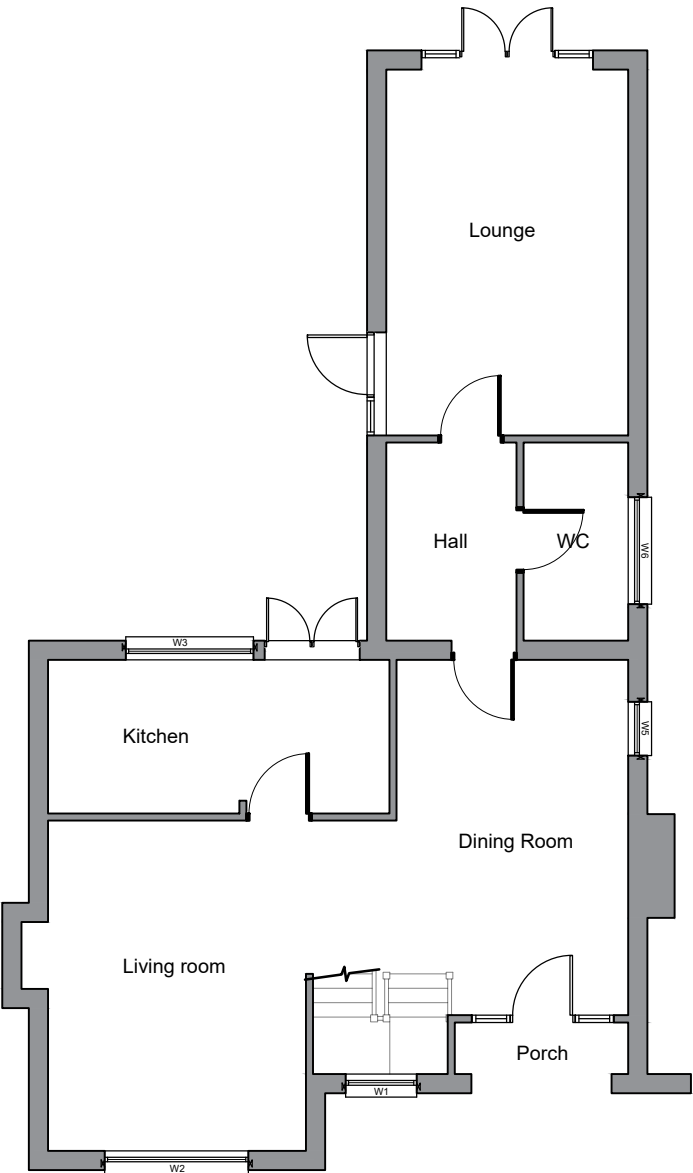


Ground floor plan
Scale 1:50

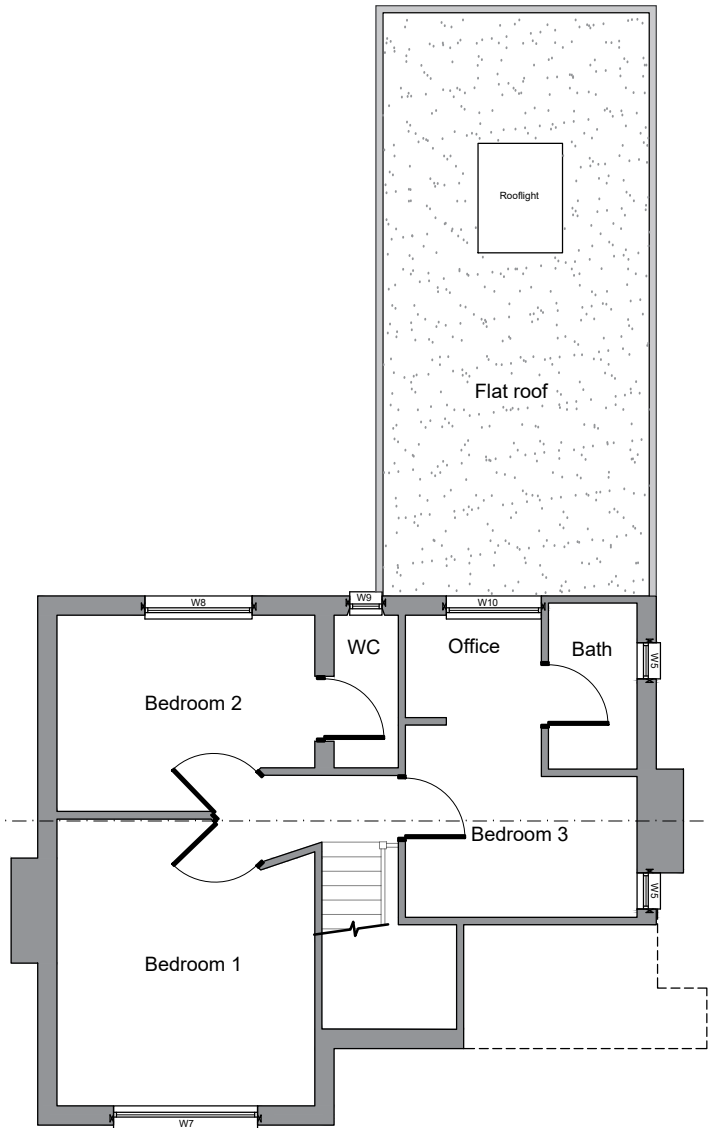

First floor plan
Scale 1:50

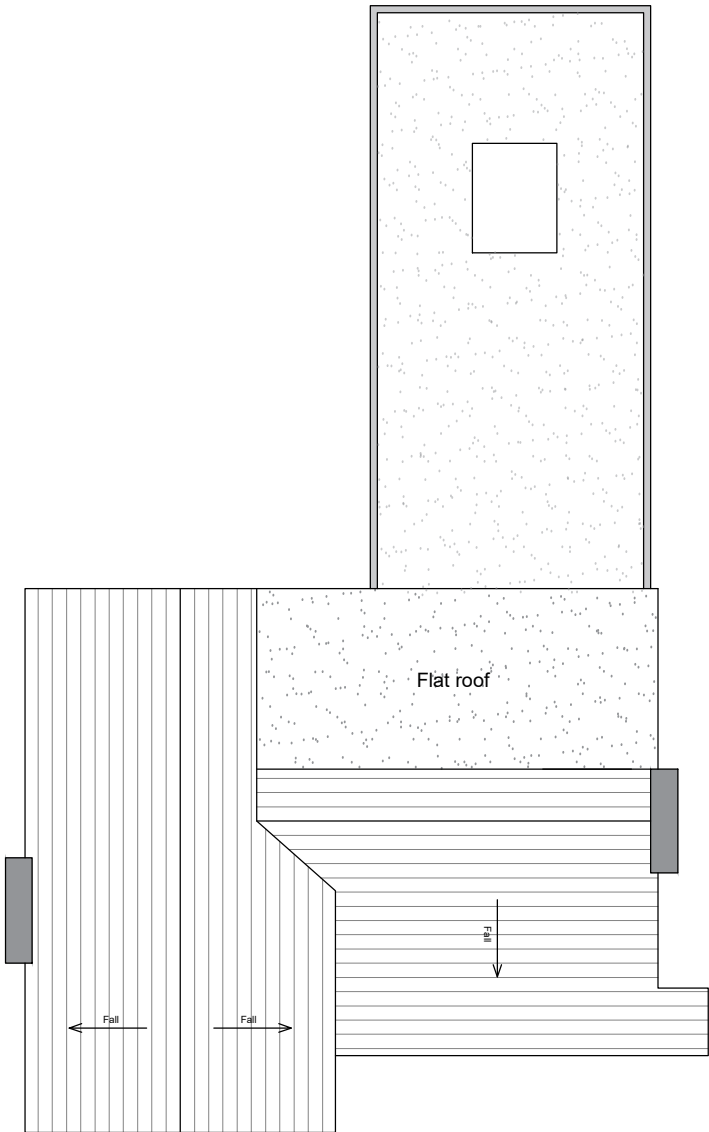

Roof plan
Scale 1:50

 

Client

Miss Miranda Batterbee

Job title

6 Firs Avenue
Felpham
PO22 8PX

Drawing title

Plans
Current

Drawn

MD

Date

15.04.21

Checked

Date

Scale at A1

1:20/50/100

Job No.

21

Pro.

0010

01

xx

zz

DR

A

0101

Rev.

P01

Purpose of Issue

Issue - planning application

CYGNUS 20