




Notes					
1. This drawing is the copyright of MH Architects Ltd					
2. Do not scale this drawing except for Local Authority planning purposes					
3. All dimensions must be checked on site by the contractor prior to commencement of the works.					
Client Approval					
A - Approved					
B - Approved with comments					
C - Do not use					
Rev.	Revision Note/Purpose of Issue	Drw By	Date	Chk By	Date
P01	Issue - for planning application	MD	14.04.21		

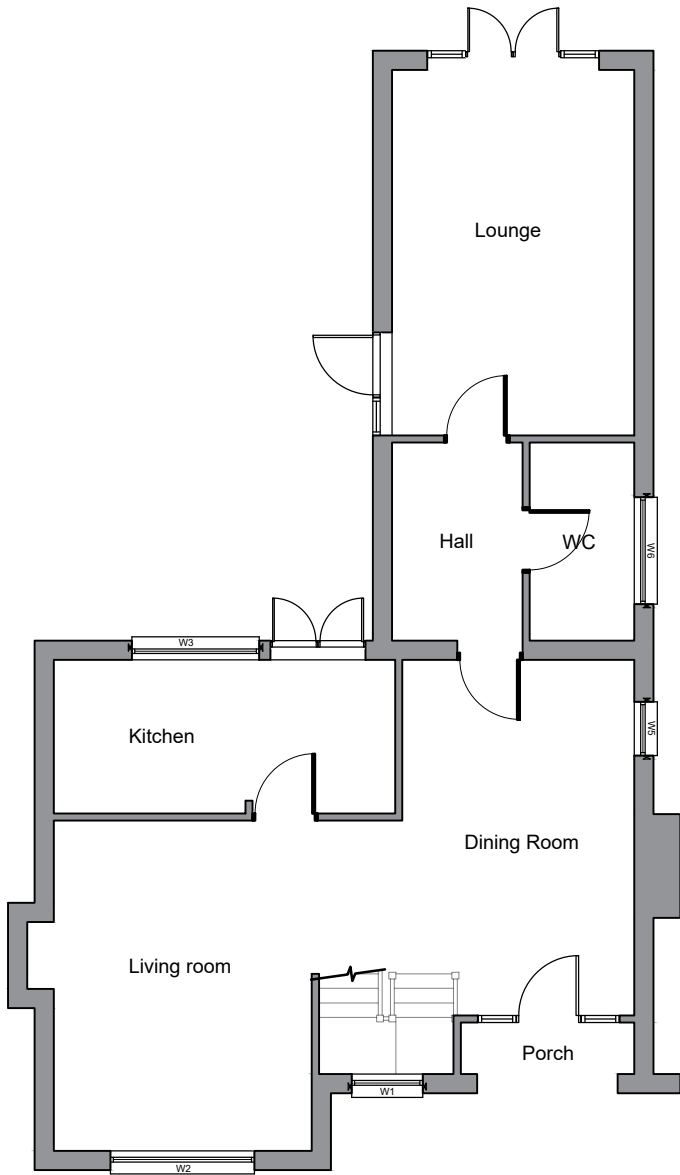


Ground floor plan
Scale 1:50

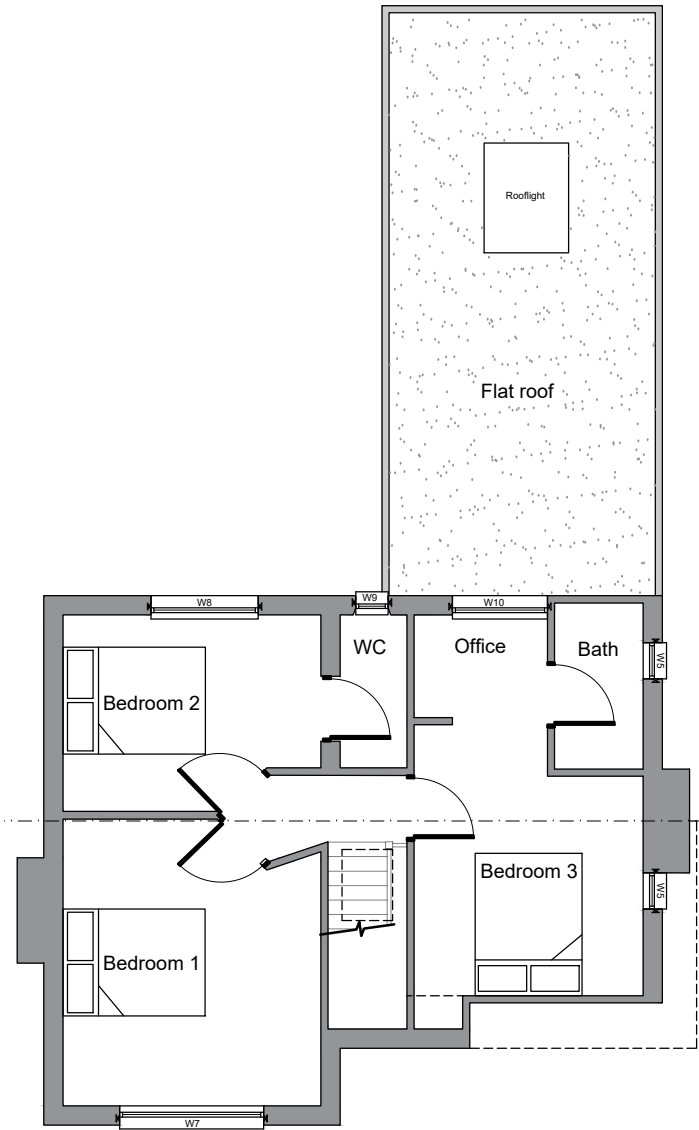

First floor plan
Scale 1:50

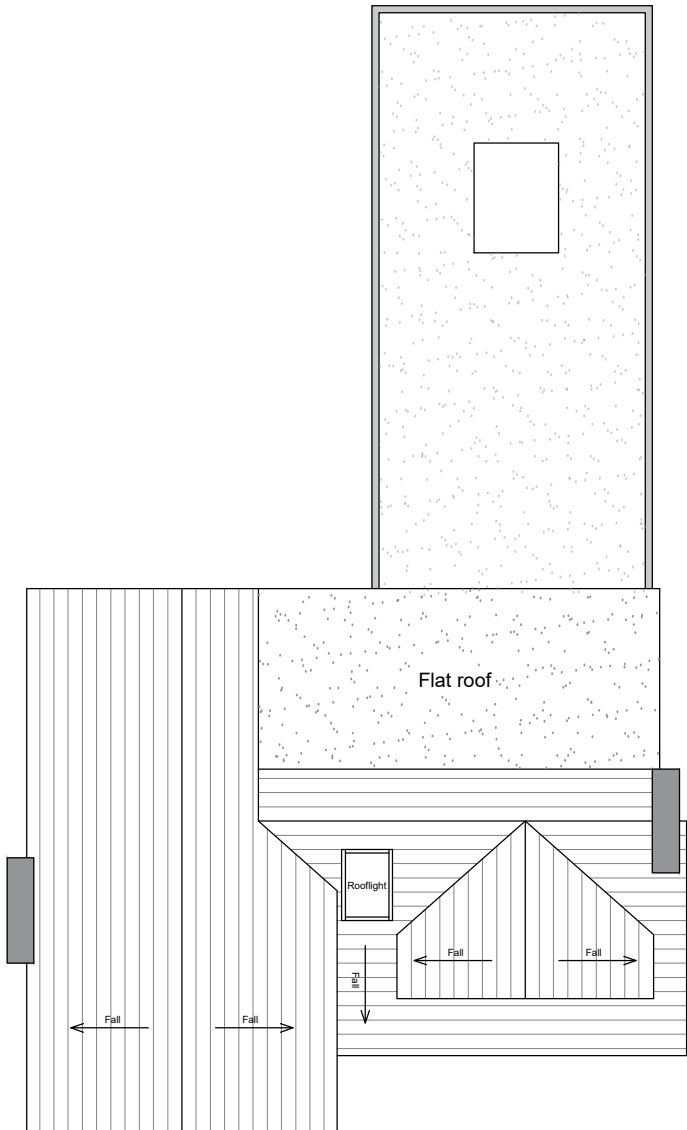

Roof plan
Scale 1:50

 

Client		Miss Miranda Batterbee			
Job title		6 Firs Avenue Felpham PO22 8PX			
Drawing title		Plans Proposed			
Drawn	Date	Checked	Date	Scale at A1	
MD	15.04.21			1:20/50/100	
Job No.	Pro.	Org.	Zone	Level	Type
21	0010	01	xx	zz	DR
Purpose of Issue				Role	No.
Issue - planning application				A	0102
				Rev.	P01

CYGNUS 20