

No. 61, DOWNVIEW ROAD, FELPHAM, NR BOGNOR REGIS.

M. HOLL

SCALE 1:50

MAY 2012

Clive fi

BUILDING & DESIGN

CENARTH

17 NIMBUS CLOSE

BEAUMONT PARK

LITTLE HAMPTON


WEST SUSSEX

BN17 6RX.


TEL: - (01903.) 732

DRAWN BY: - C.R.F.

GROUND & FIRST FLOOR PLANS ~ AS. EXISTING.

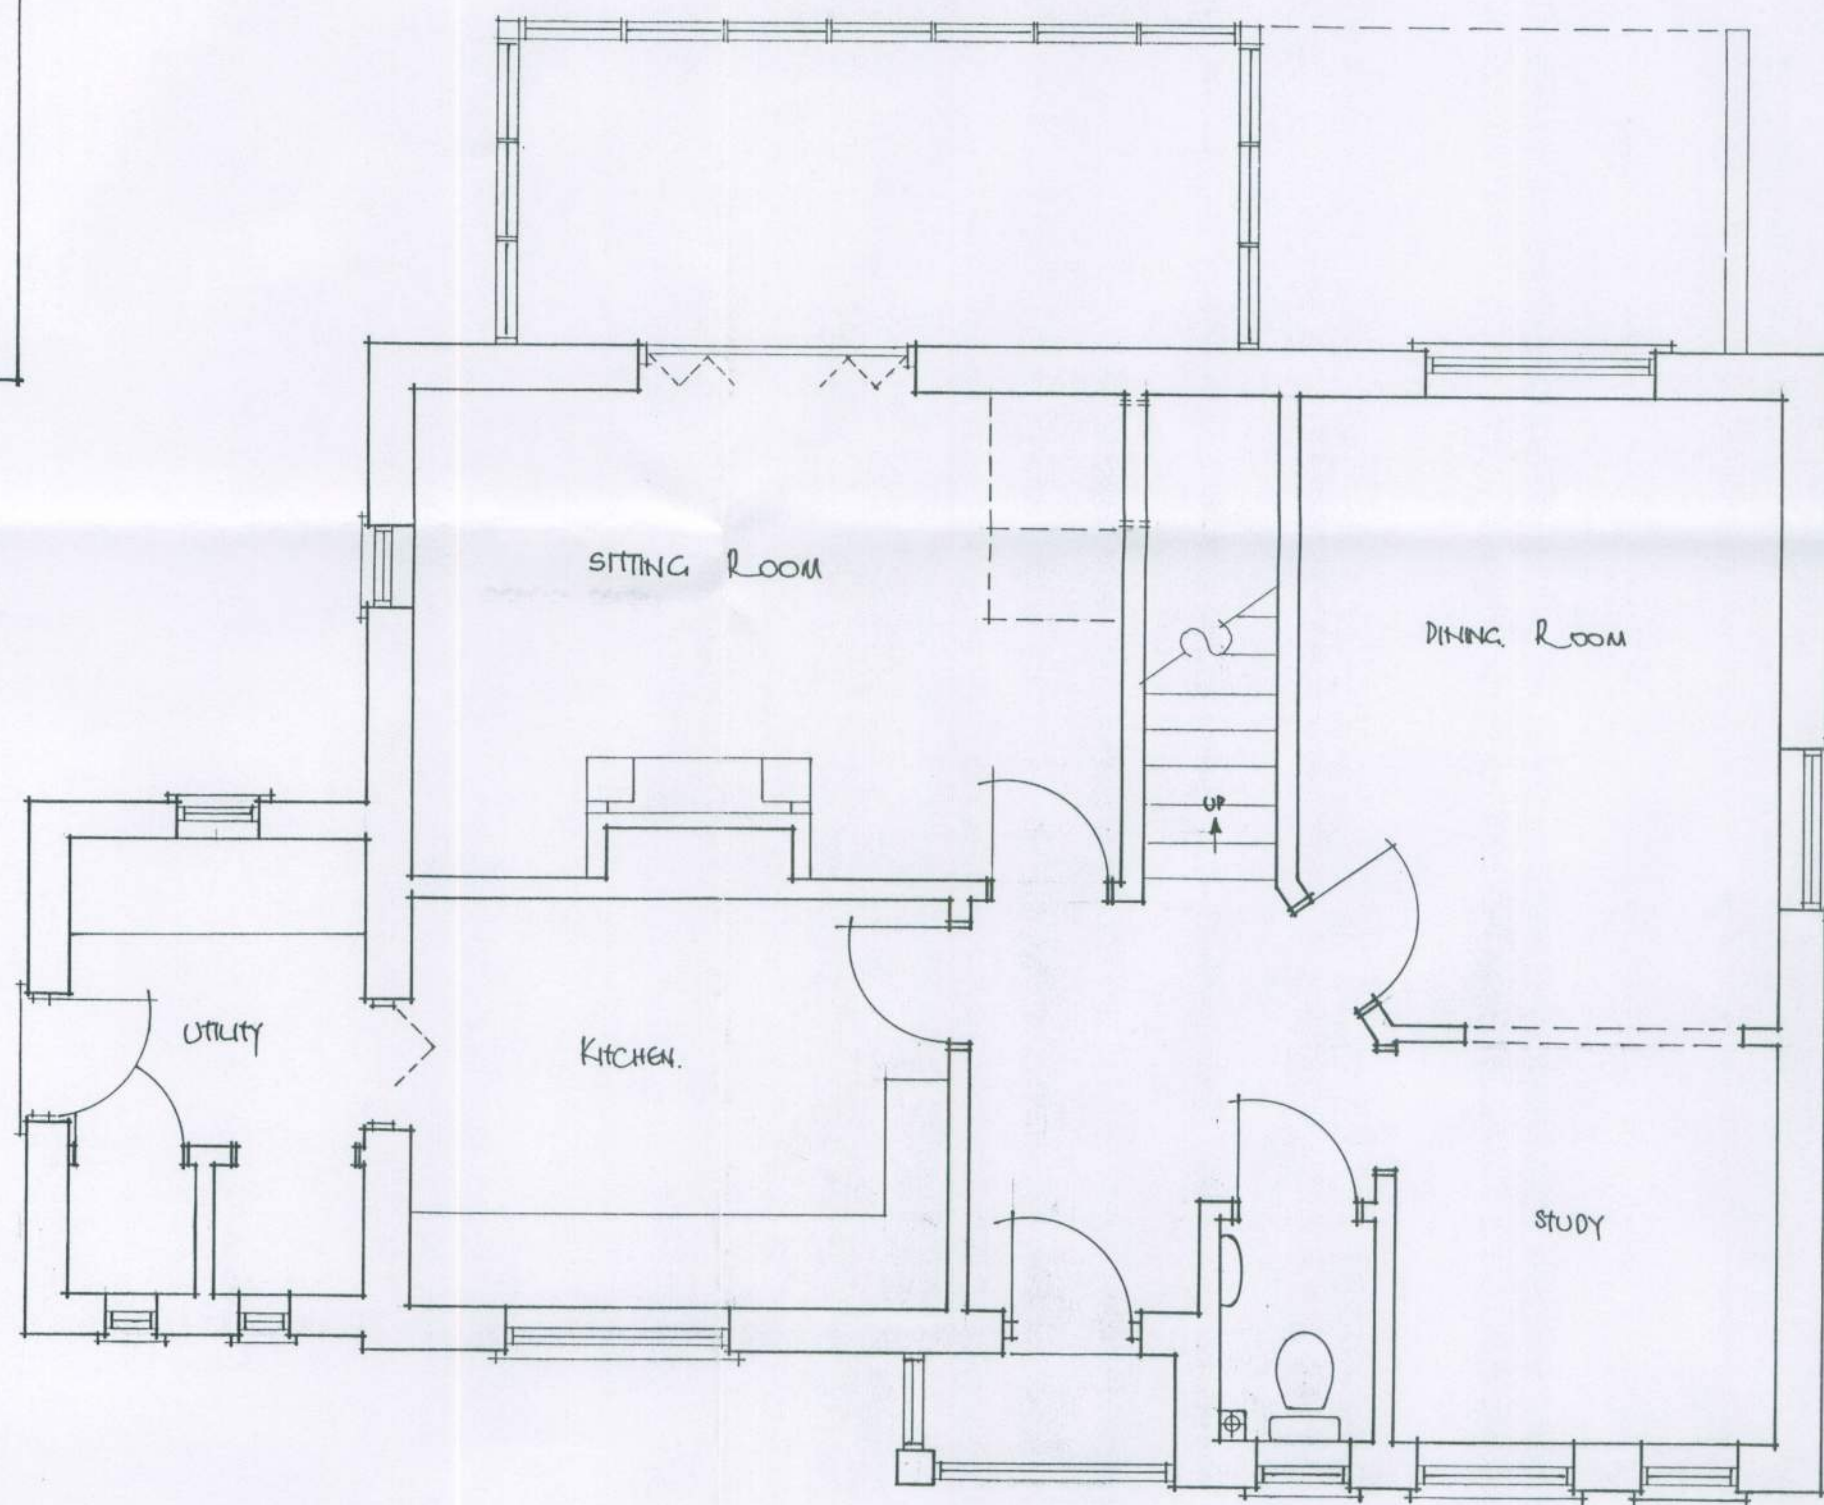

GROUND FLOOR PLAN ~ AS. EXISTING.

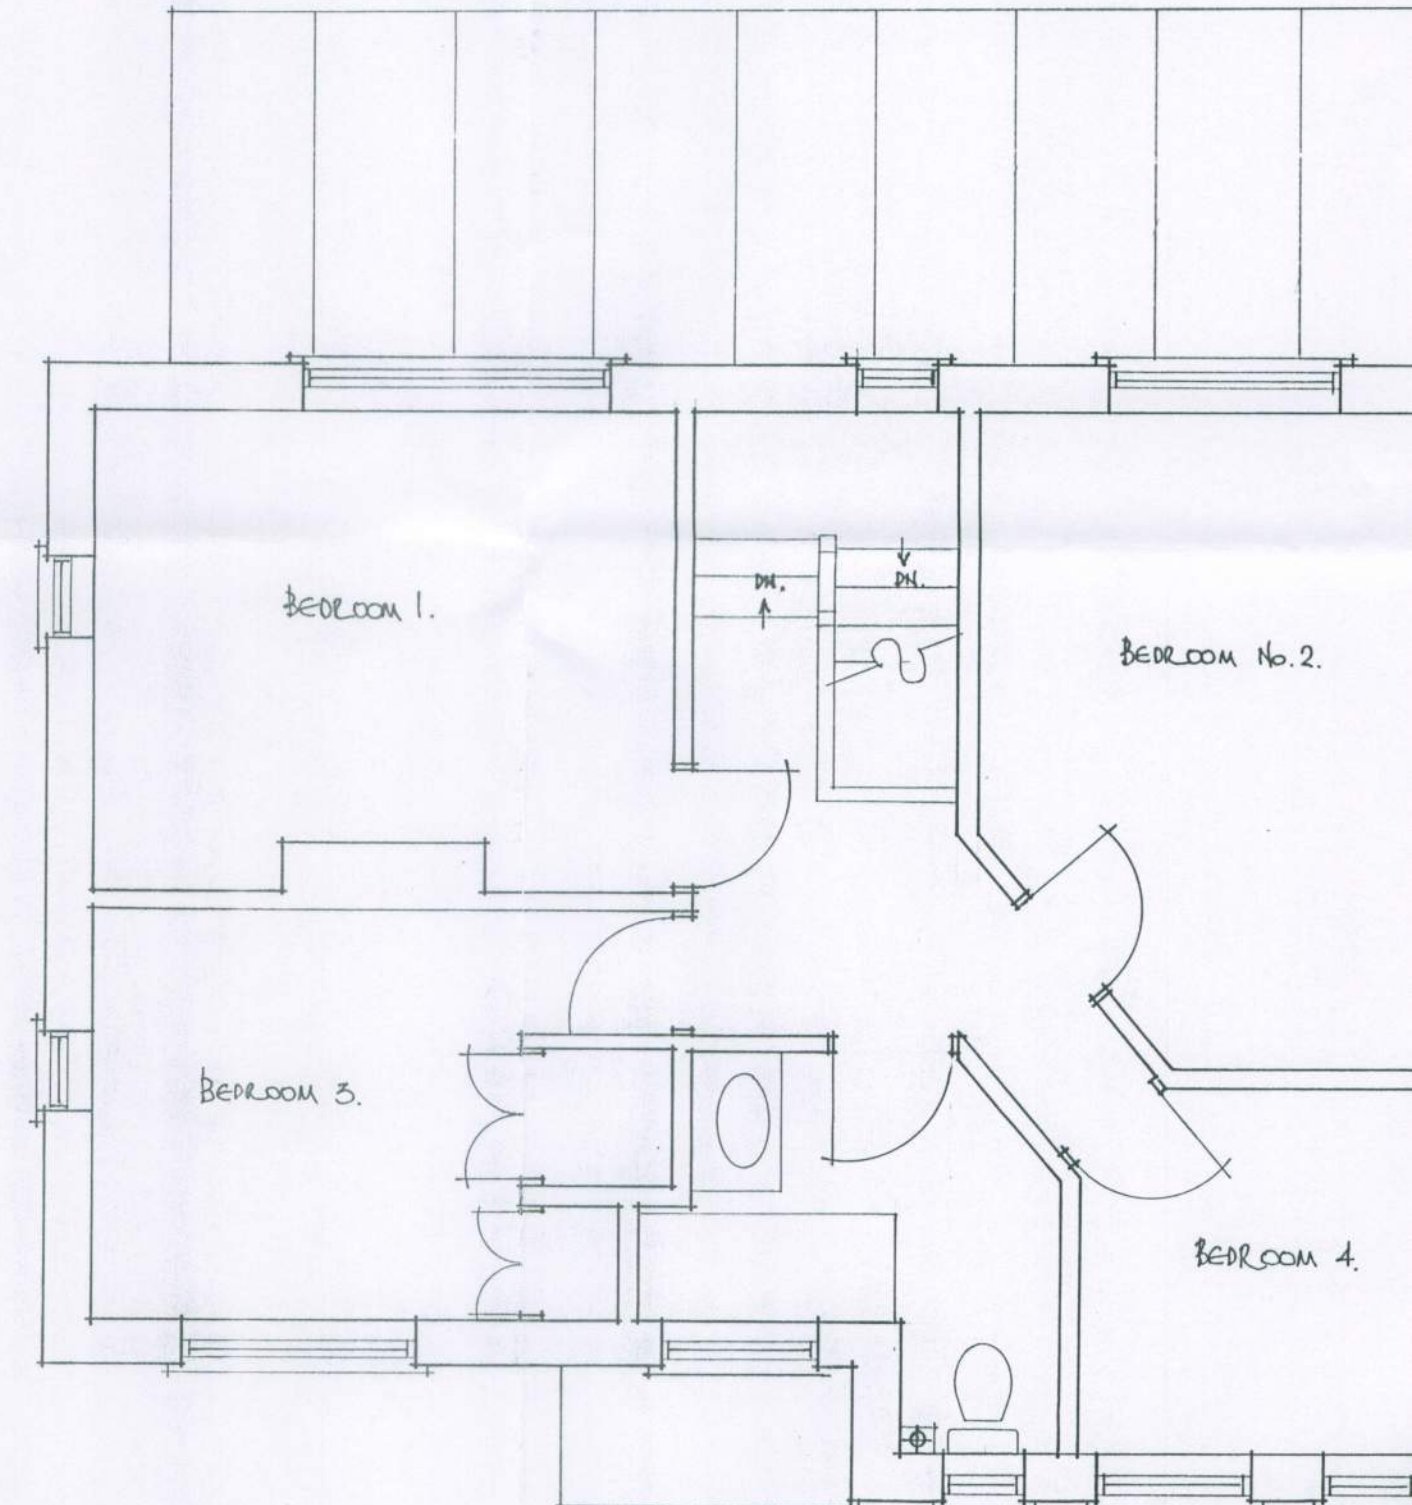

FIRST FLOOR PLAN ~ AS. EXISTING

IC No. 1.

IC No. 2.