





SIDE ELEVATION ~ AS EXISTING

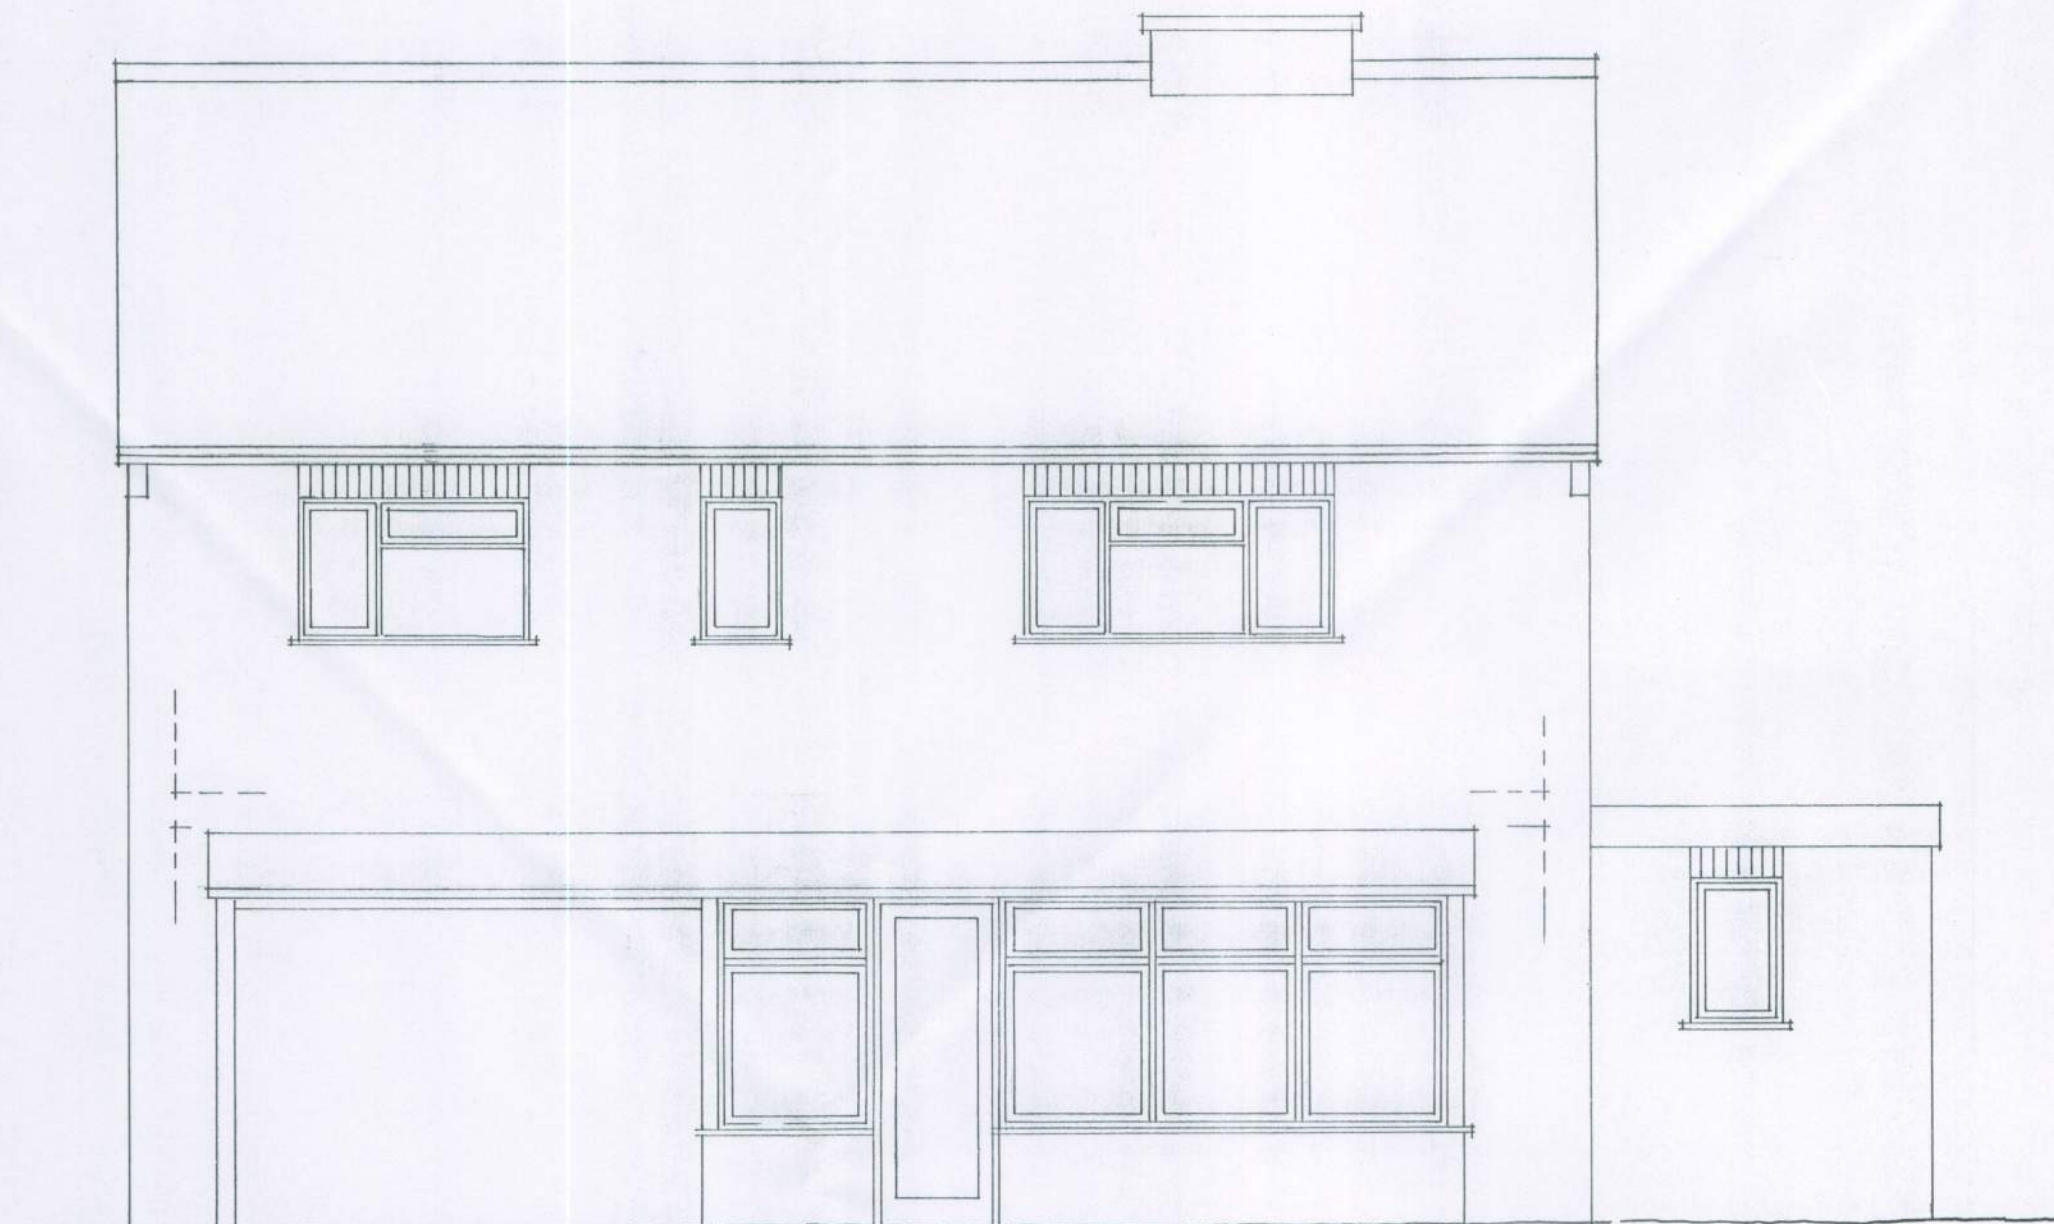

REAR ELEVATION ~ AS EXISTING

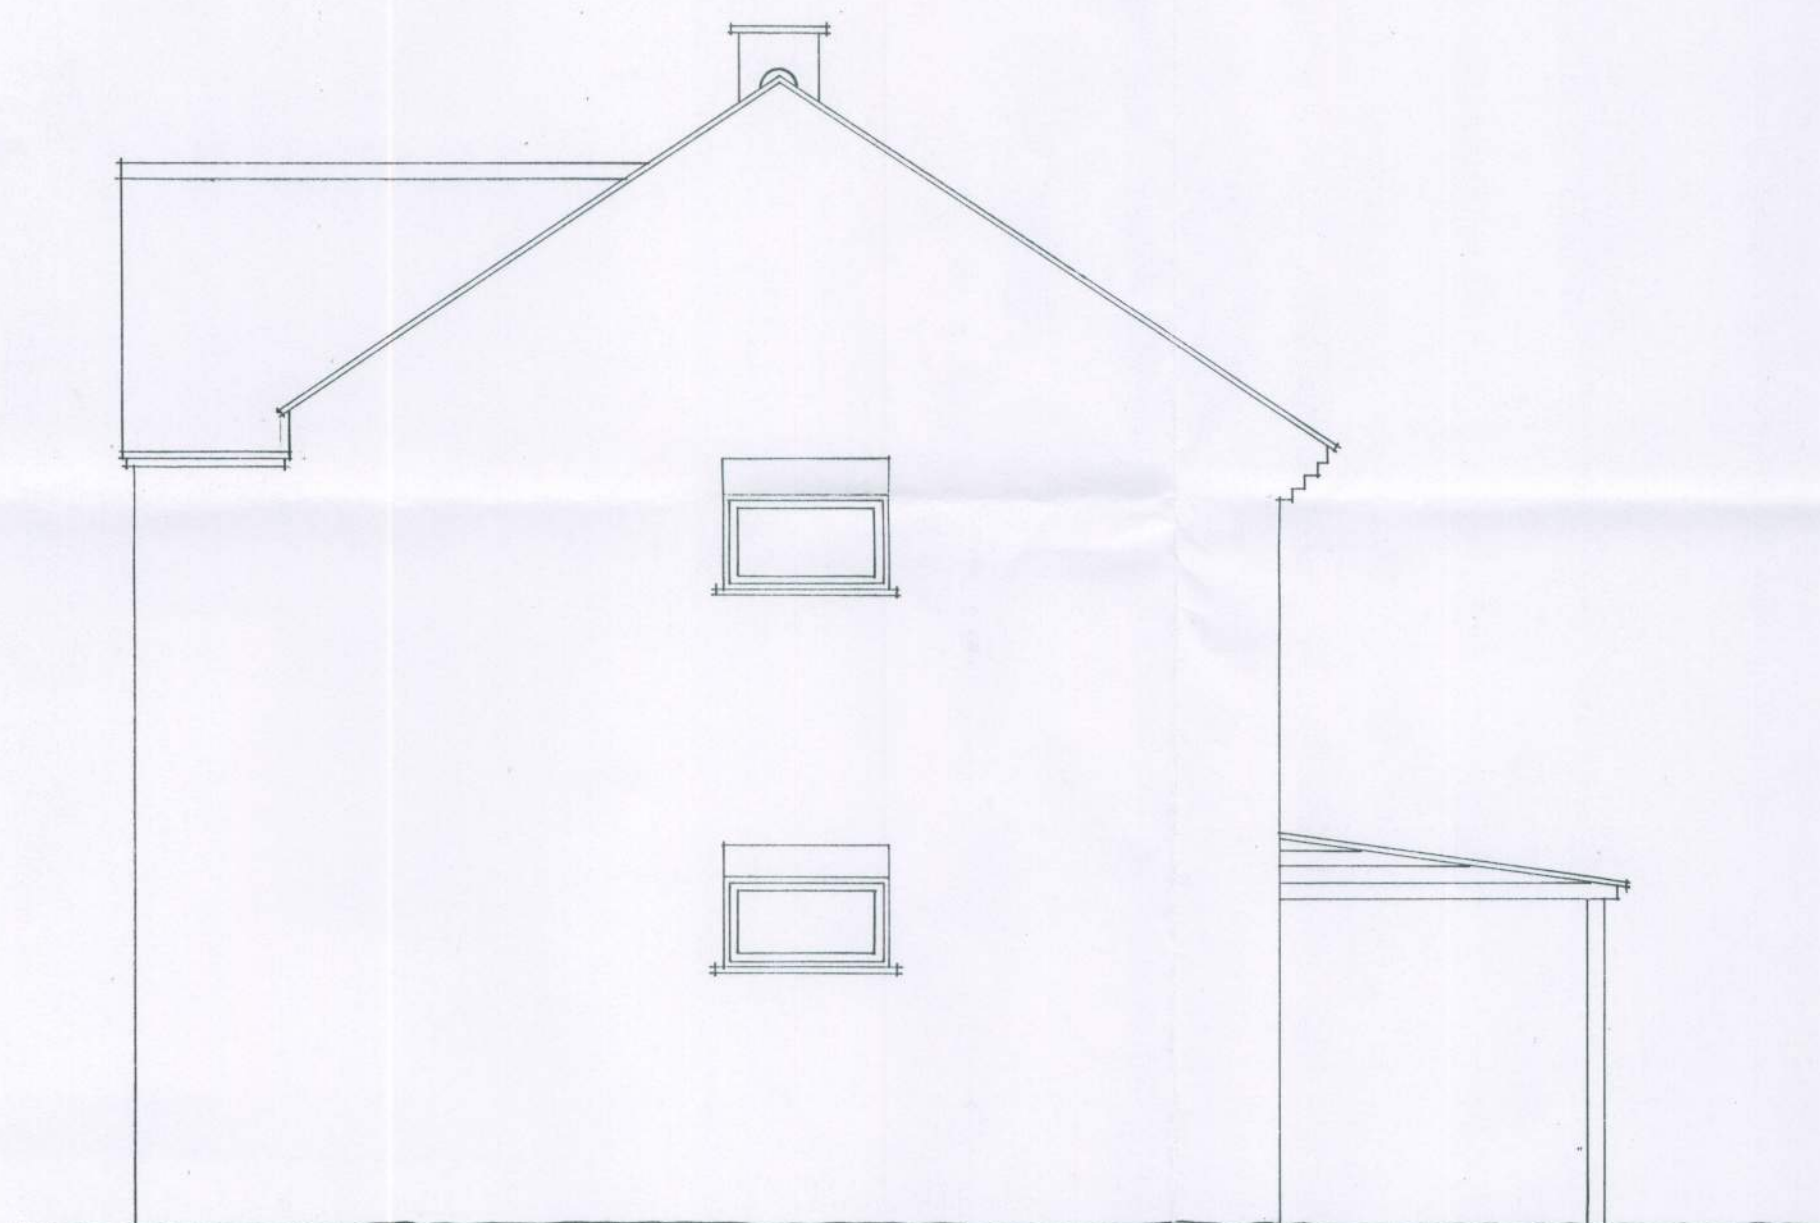

SIDE ELEVATION ~ AS EXISTING

16.61, DOWNVIEW ROAD, FELPHAM, NR. BOGNOR. REGIS.

M. HULL esq.

ELEVATIONS ~ AS EXISTING

SCALE 1:50

MAY 2012

No. 3/13/02

Clive fish

BUILDING & DESIGN CONSULTANT
CENARTH
17 NIMBUS CLOSE
BEAUMONT PARK
LITTLE HAMPTON
WEST SUSSEX
BN17 6RX.

TEL: (01903.) 732942

DRAWN BY: C.R. FISH