



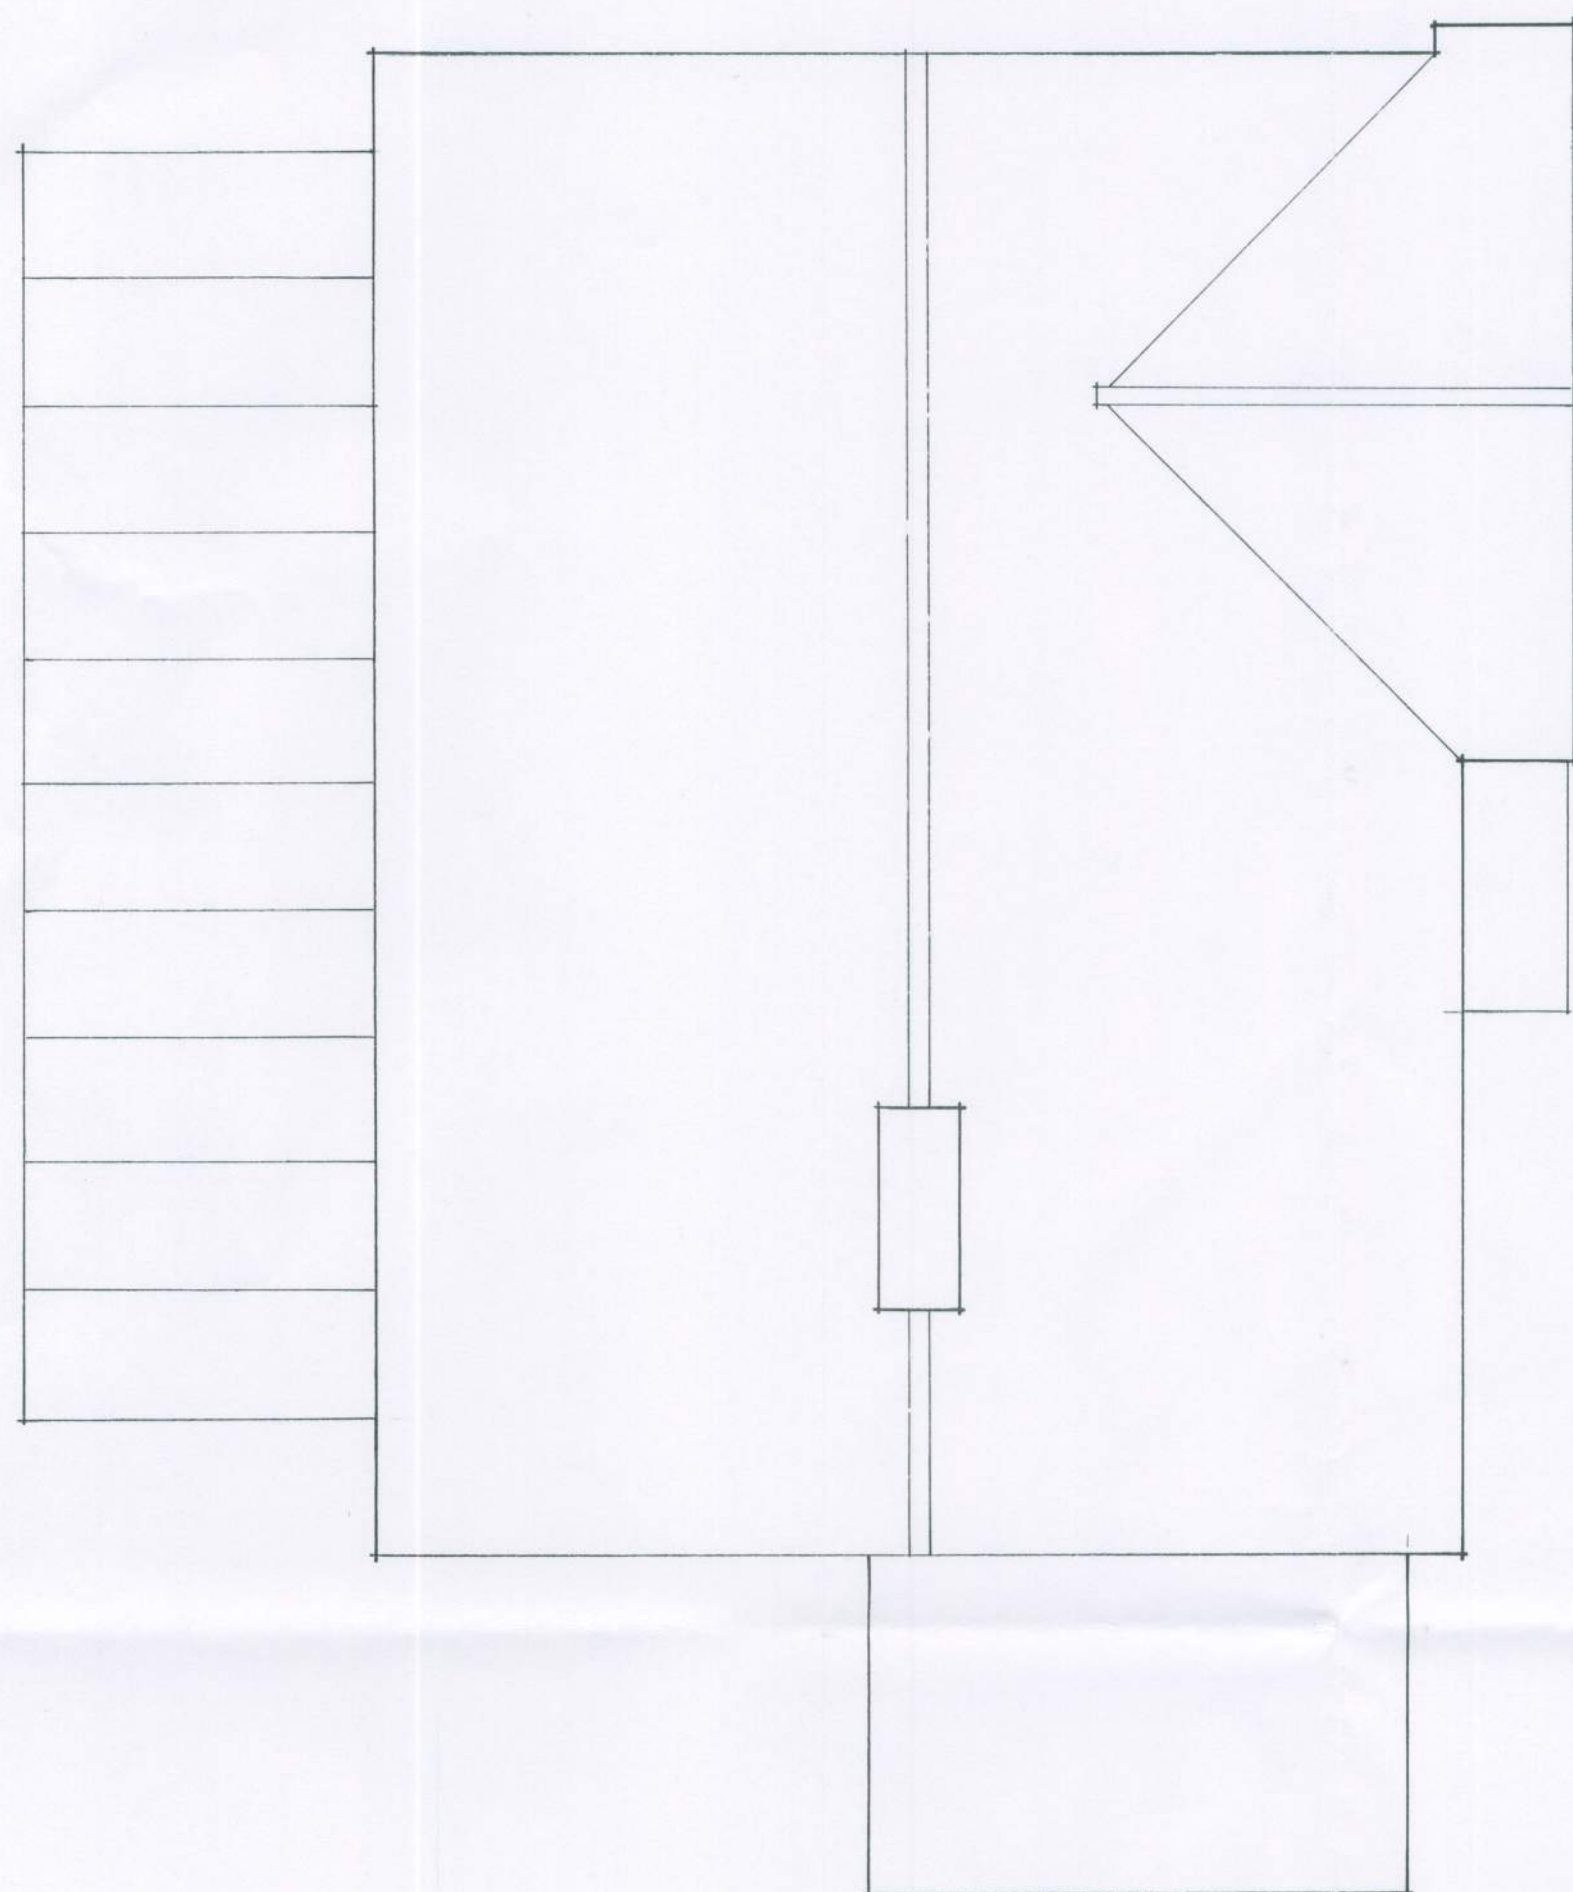

Roof Plan ~ As Existing.

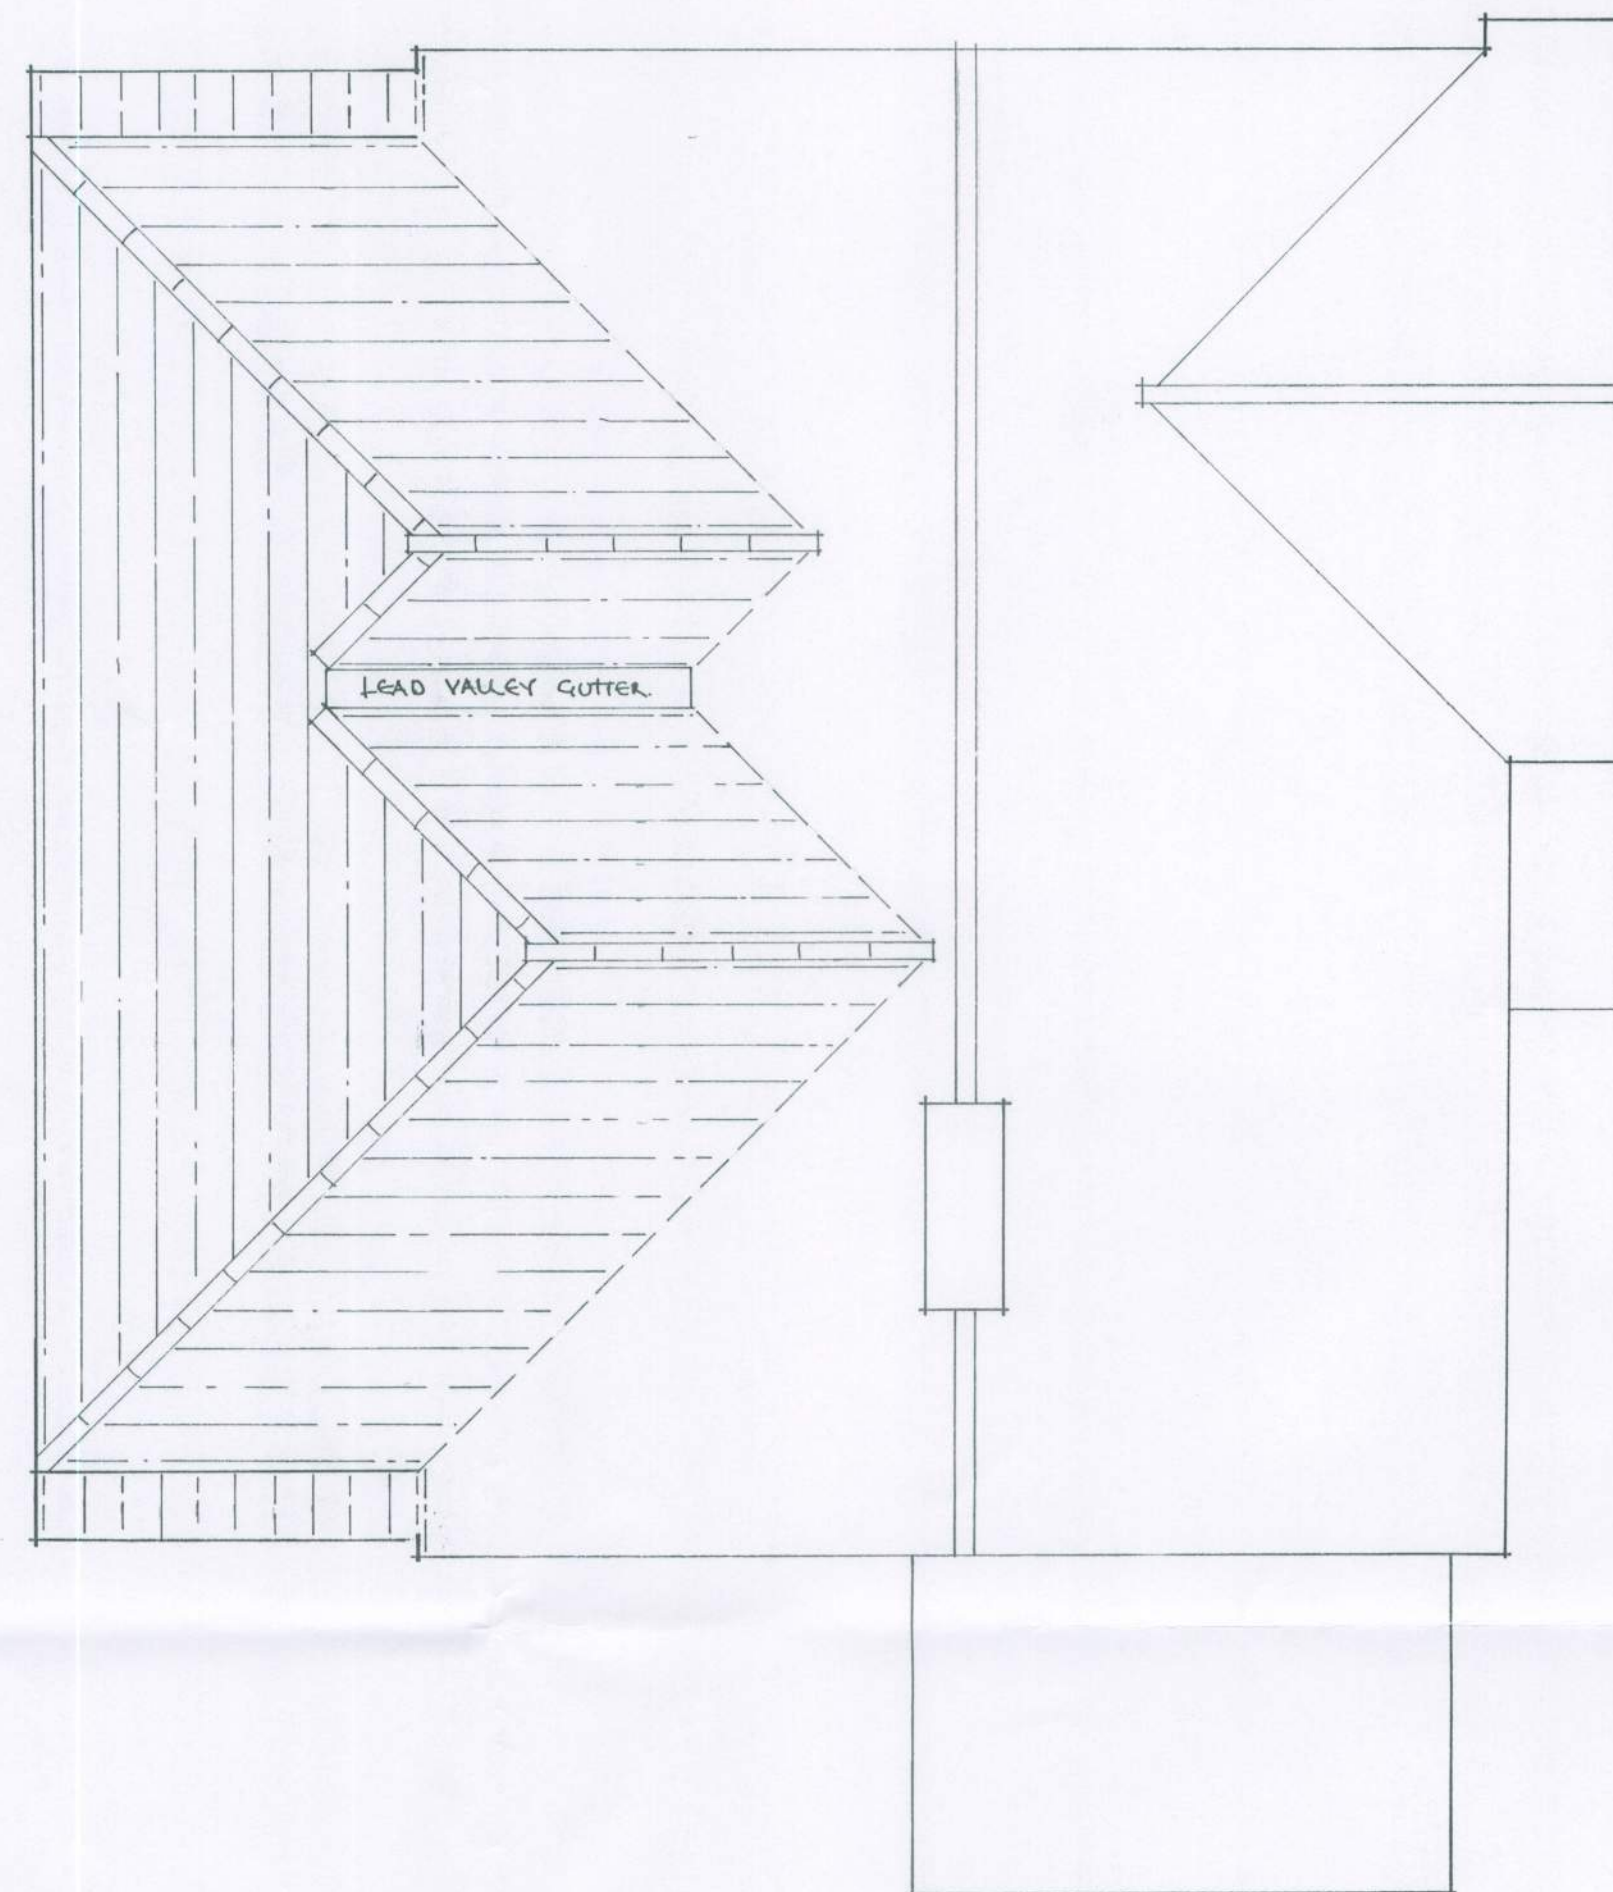

Roof Plan ~ As Proposed.

No. 61 DOWNVIEW ROAD, FELPHAM, NR. BORMON LEYS, WEST SUSSEX.
M. HULL esq.

SCALE 1:50

MAY 2012

No. 3/13/05.

Clive fish ~ BUILDING & DESIGN CONSULTANT

CENARTH 17 NIMBUS CLOSE, BEAUMONT PARK, LITTLEHAMPTON
WEST SUSSEX. BN17 6RX.

TEL:- (01903.) 732942.