



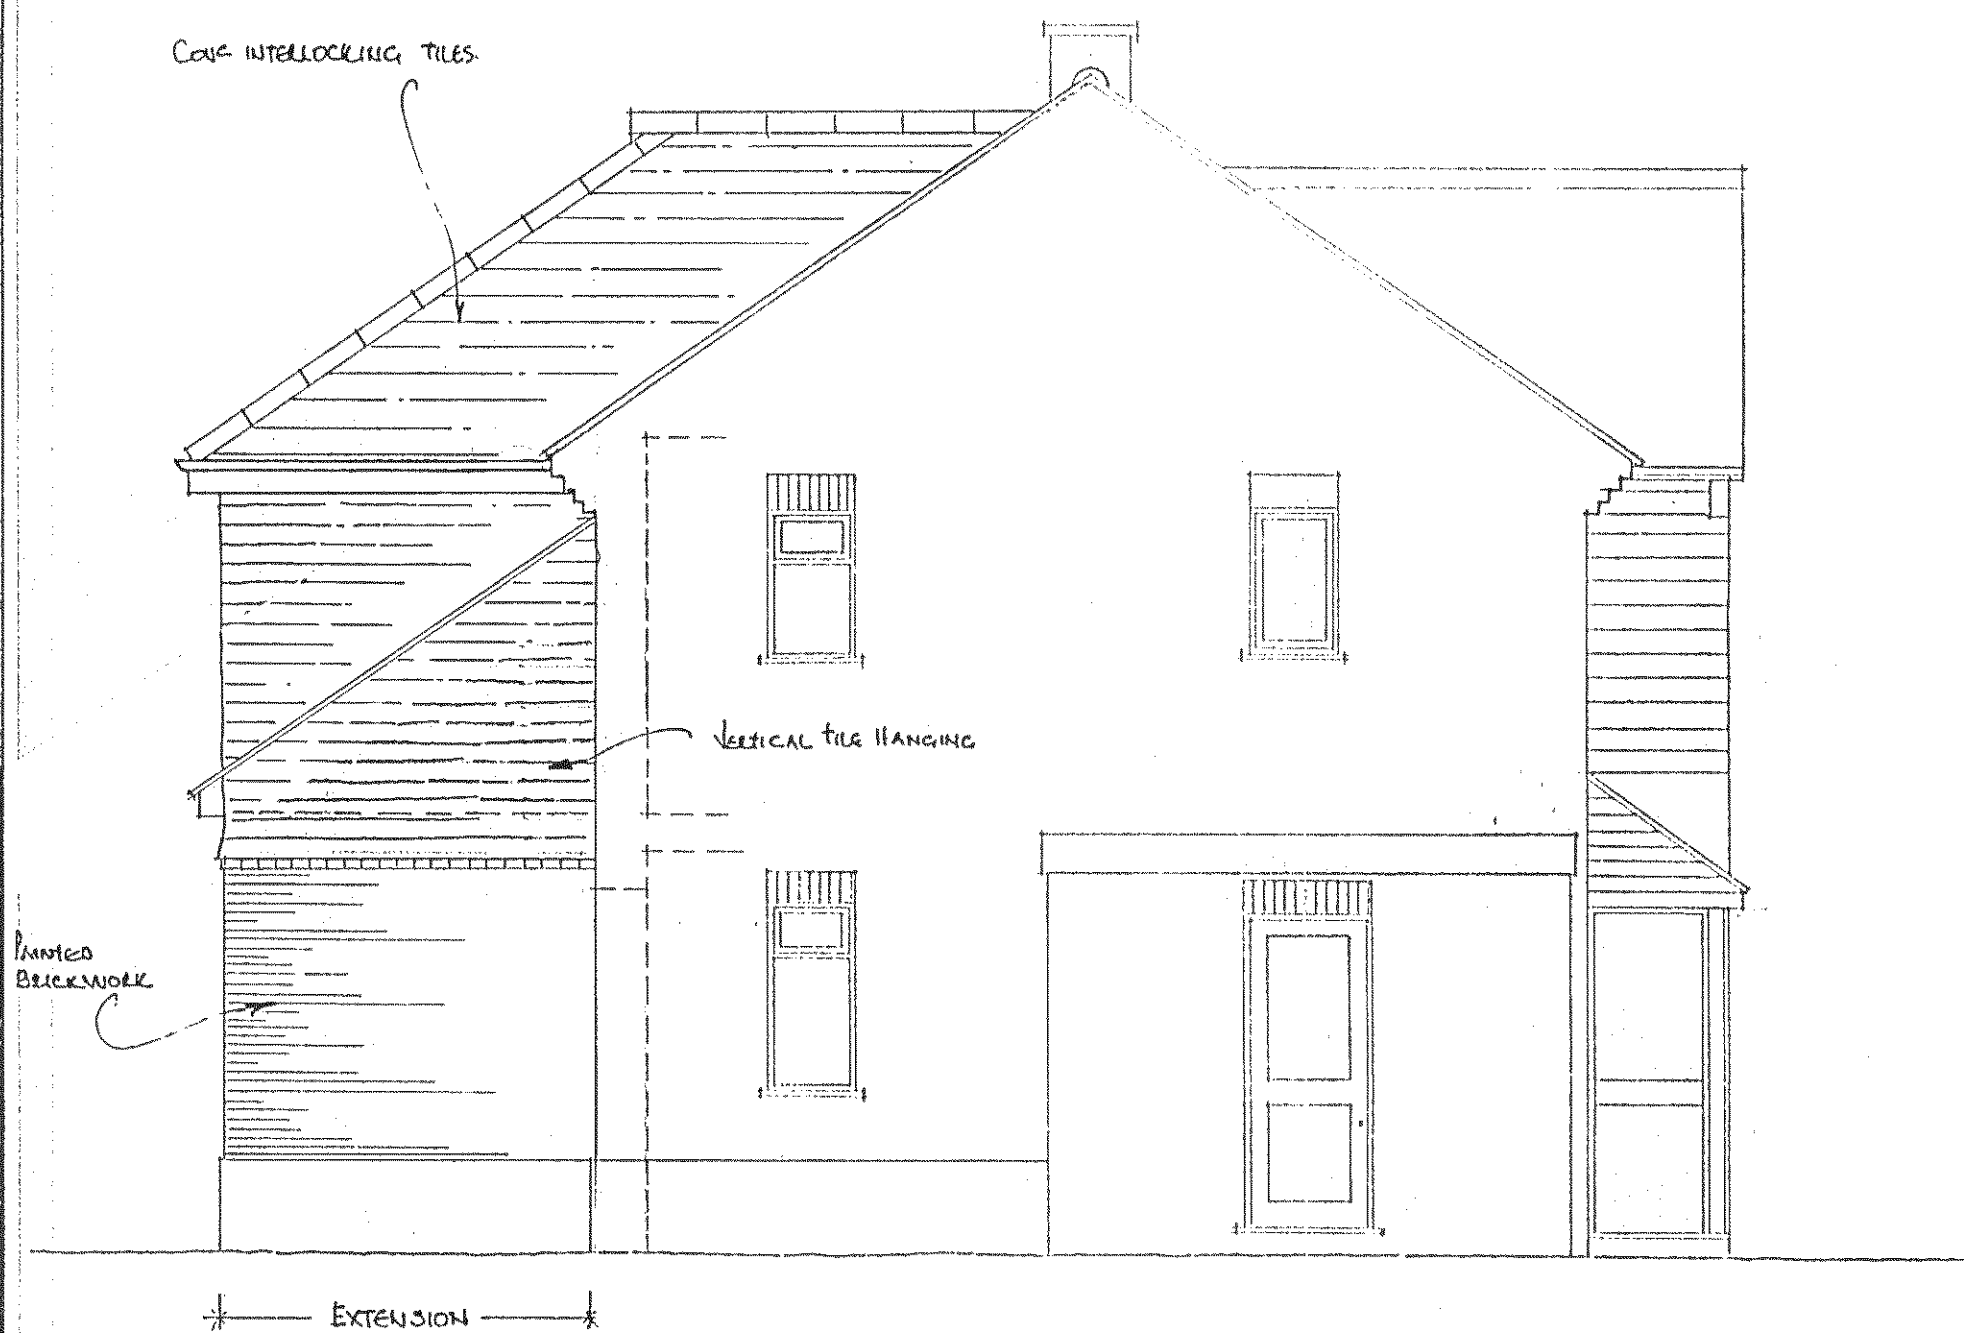

REAR ELEVATION ~ As Proposed.

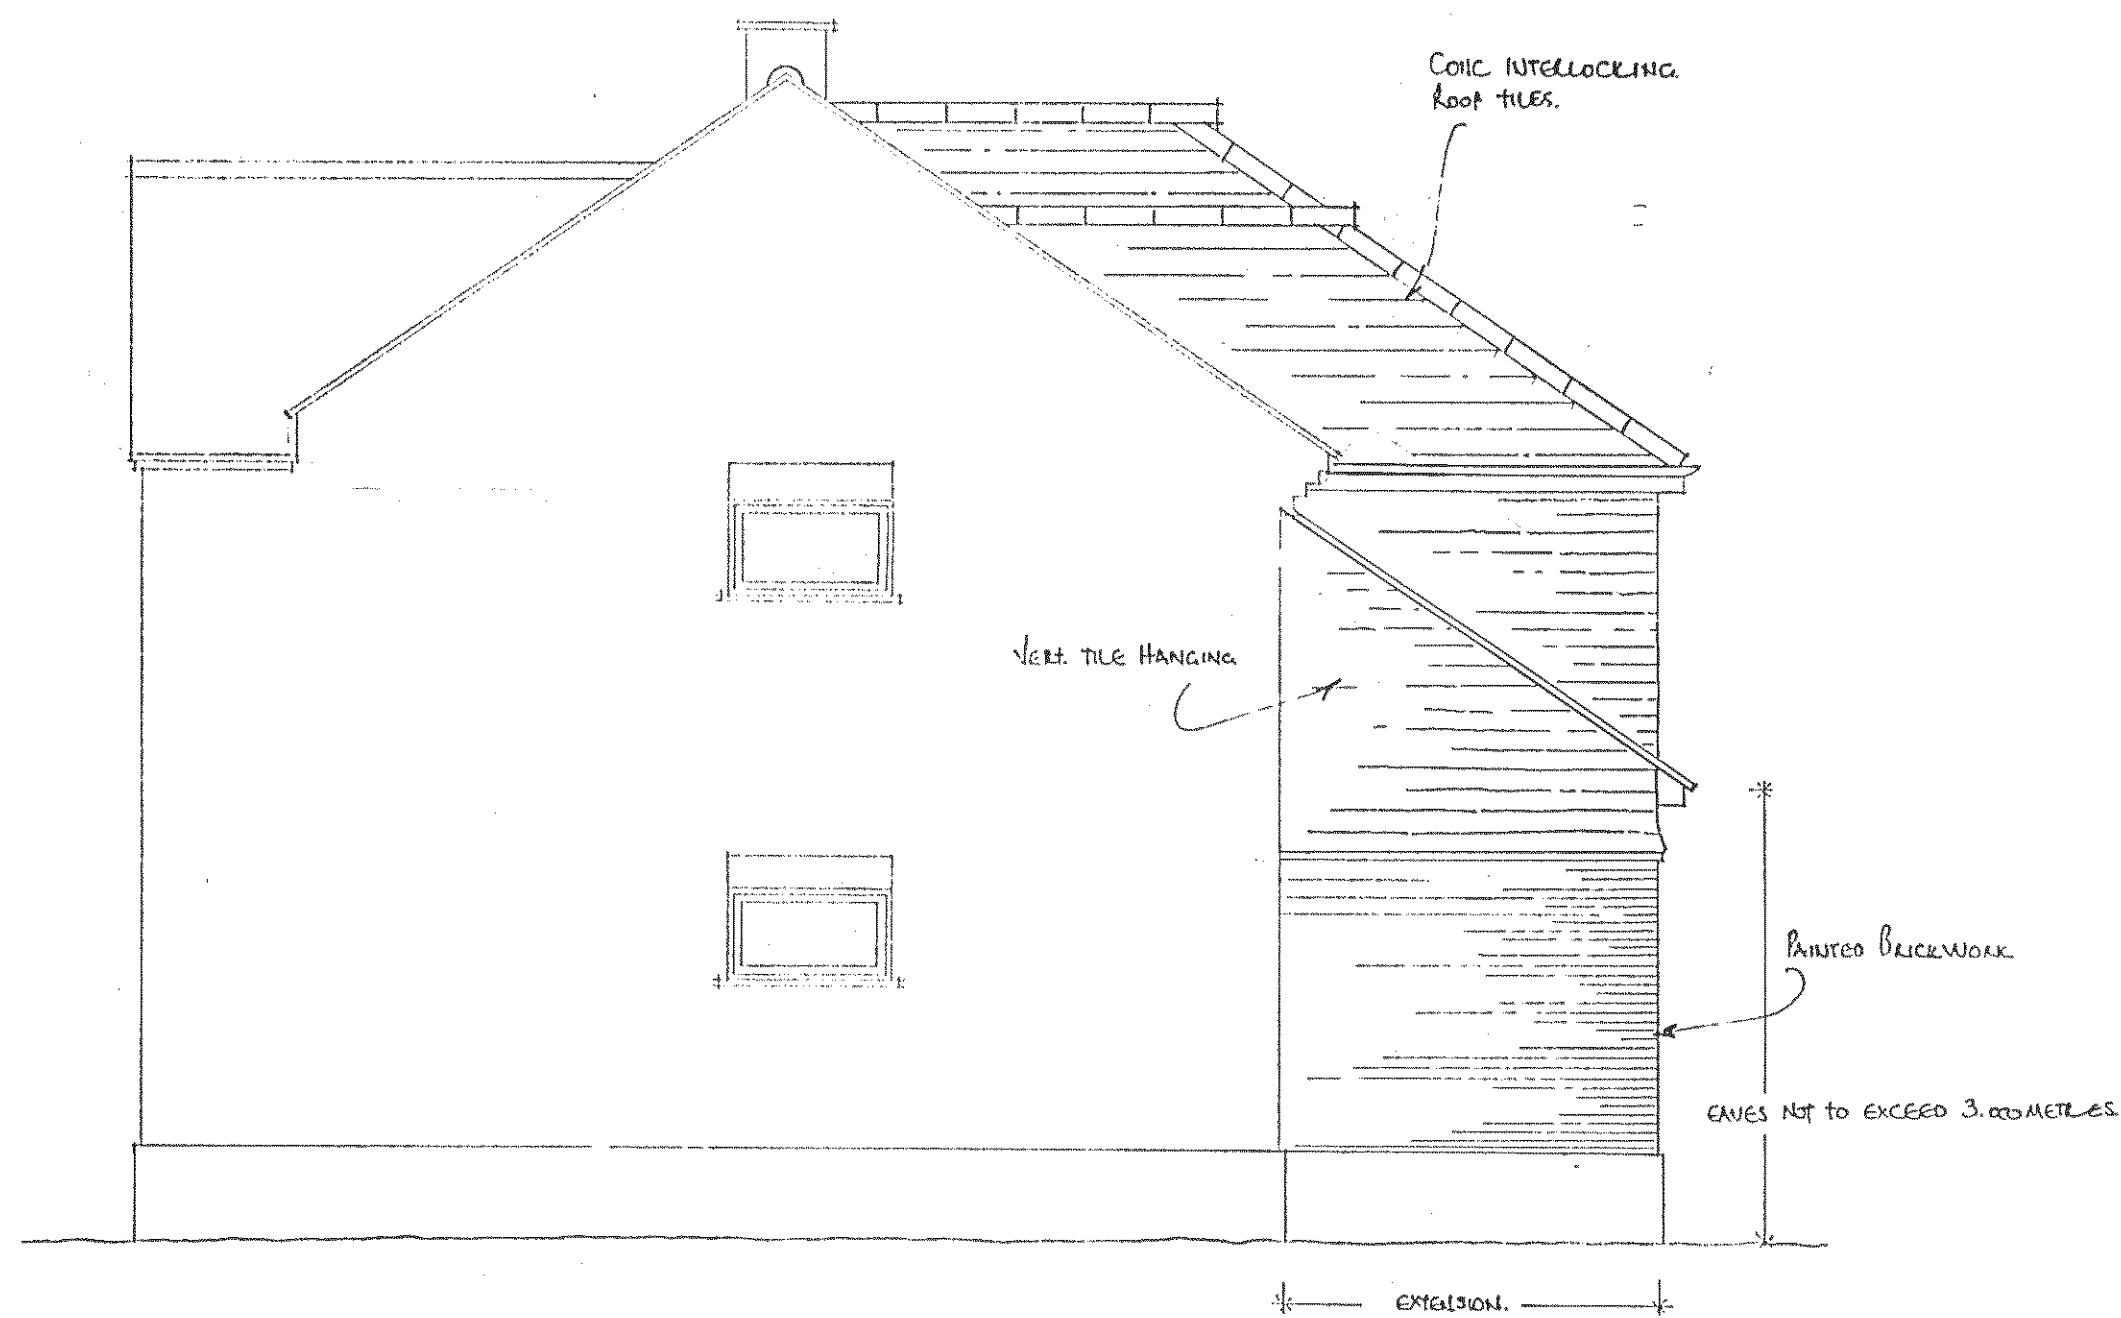

REV 'X' ~ AMENDMENTS TO ROOF AS DISCUSSED WITH MRS. J. CHAPMAN (ARON D.C.1)

JUNE 2012

NO 61, DOWNVIEW ROAD, FELPHAM, HR. BOGNOR REGIS.

M. HULL ESQ.

ELEVATIONS ~ As Proposed.

SCALE 1:50

MAY 2012

No. 3/13/04 'X'

Clive fish

BOILING & DESIGN CONSULTANT

CENALIN

17 HUMBUS CLOSE

BEAUMONT PARK

WIMBORNE

WIMBORNE

WIMBORNE

WIMBORNE

WIMBORNE (01/03) 732742

WIMBORNE EQ. - C.R. FISH.