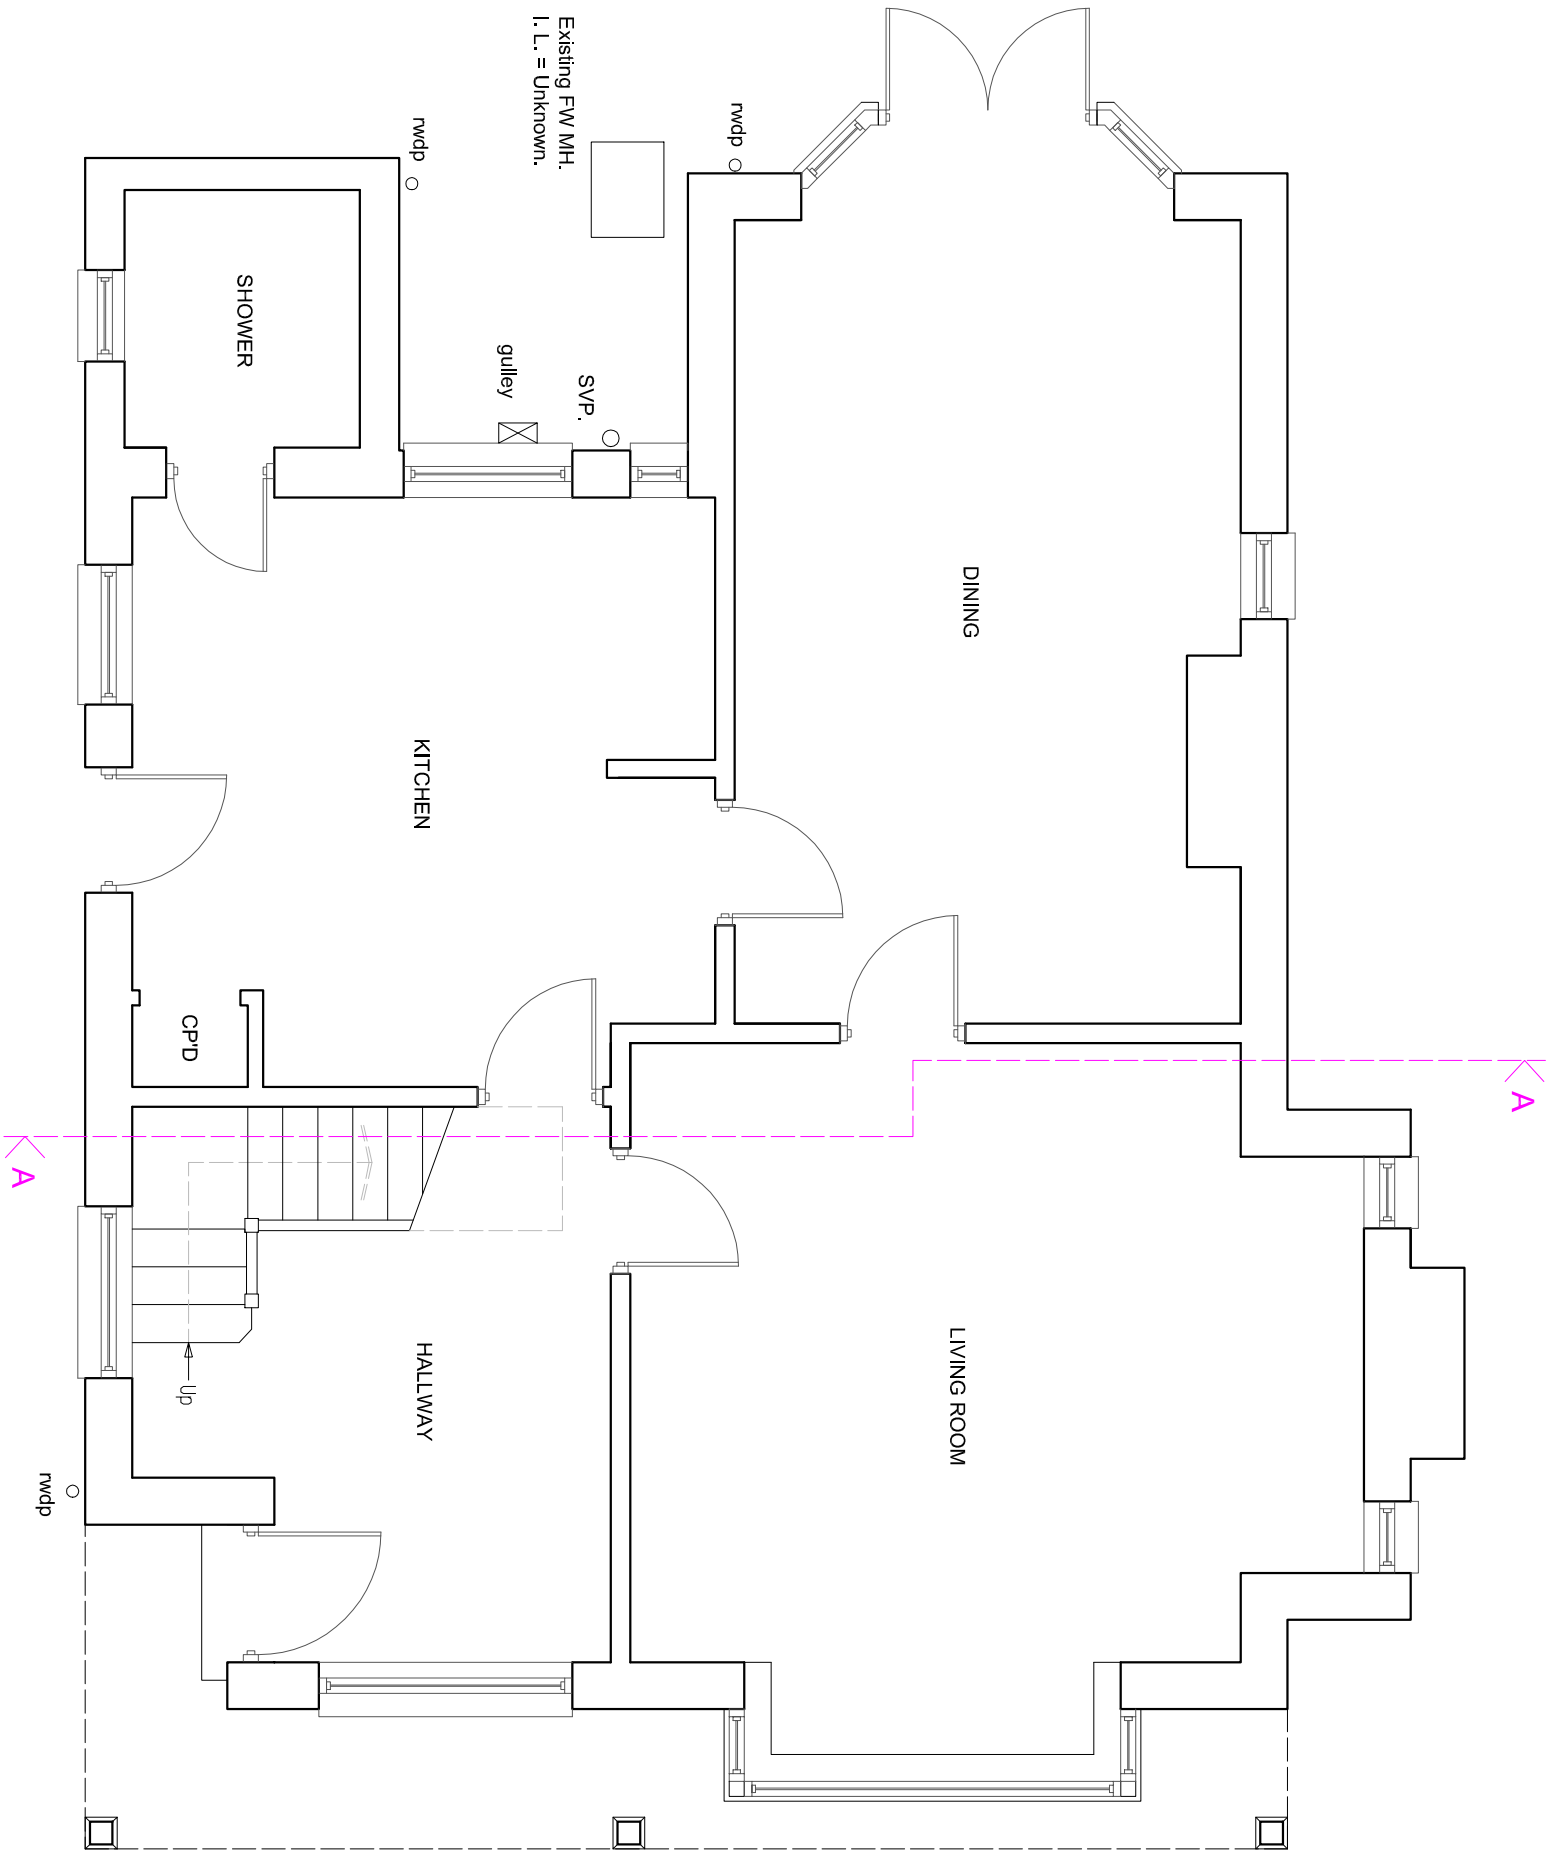


EXISTING GROUND FLOOR PLAN

Scale 1:50 on A3

**SUSSEX BUILDING CONSULTANCY LIMITED**

11 CULVER ROAD, FELPHAM,  
BOGNOR REGIS, WEST SUSSEX.

SCALE - 1/50 REV - DATE - 21/04/2021



partner  
**LABC**

3 NORTHCOTE ROAD  
BOGNOR REGIS  
PO21 5LZ  
TEL/FAX - (01243) 861379