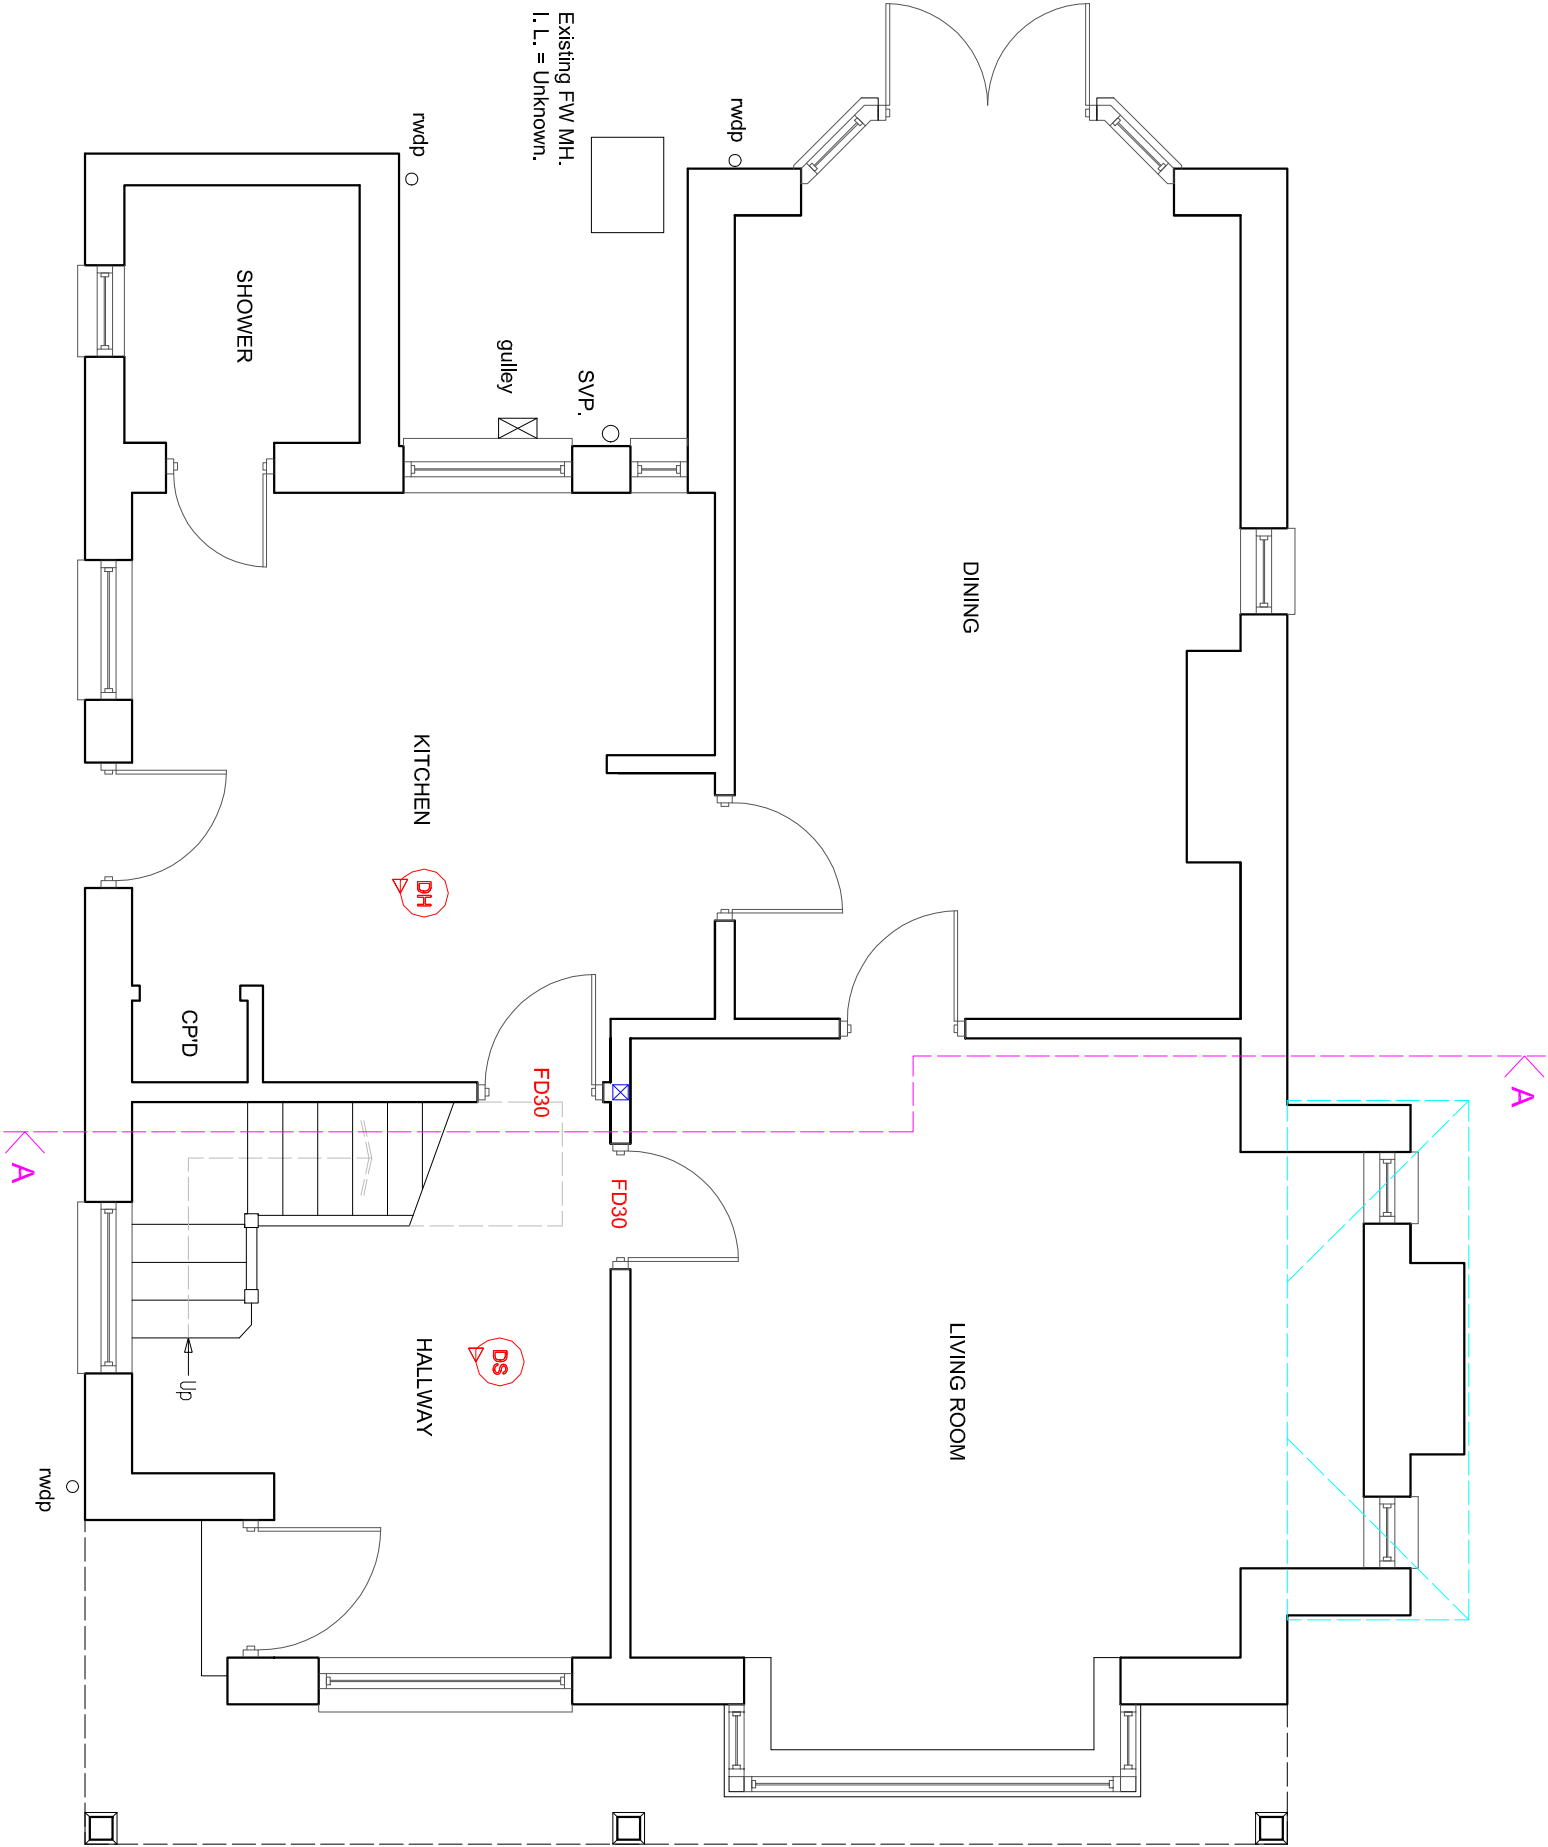


PROPOSED GROUND FLOOR PLAN

Scale 1:50 on A3

SUSSEX BUILDING CONSULTANCY LIMITED

11 CULVER ROAD, FELPHAM,
BOGNOR REGIS, WEST SUSSEX.

SCALE - 1/50 REV - DATE - 21/04/2021



3 NORTHCOOTE ROAD
BOGNOR REGIS
PO21 9LZ
TEL/FAX - (01243) 961379