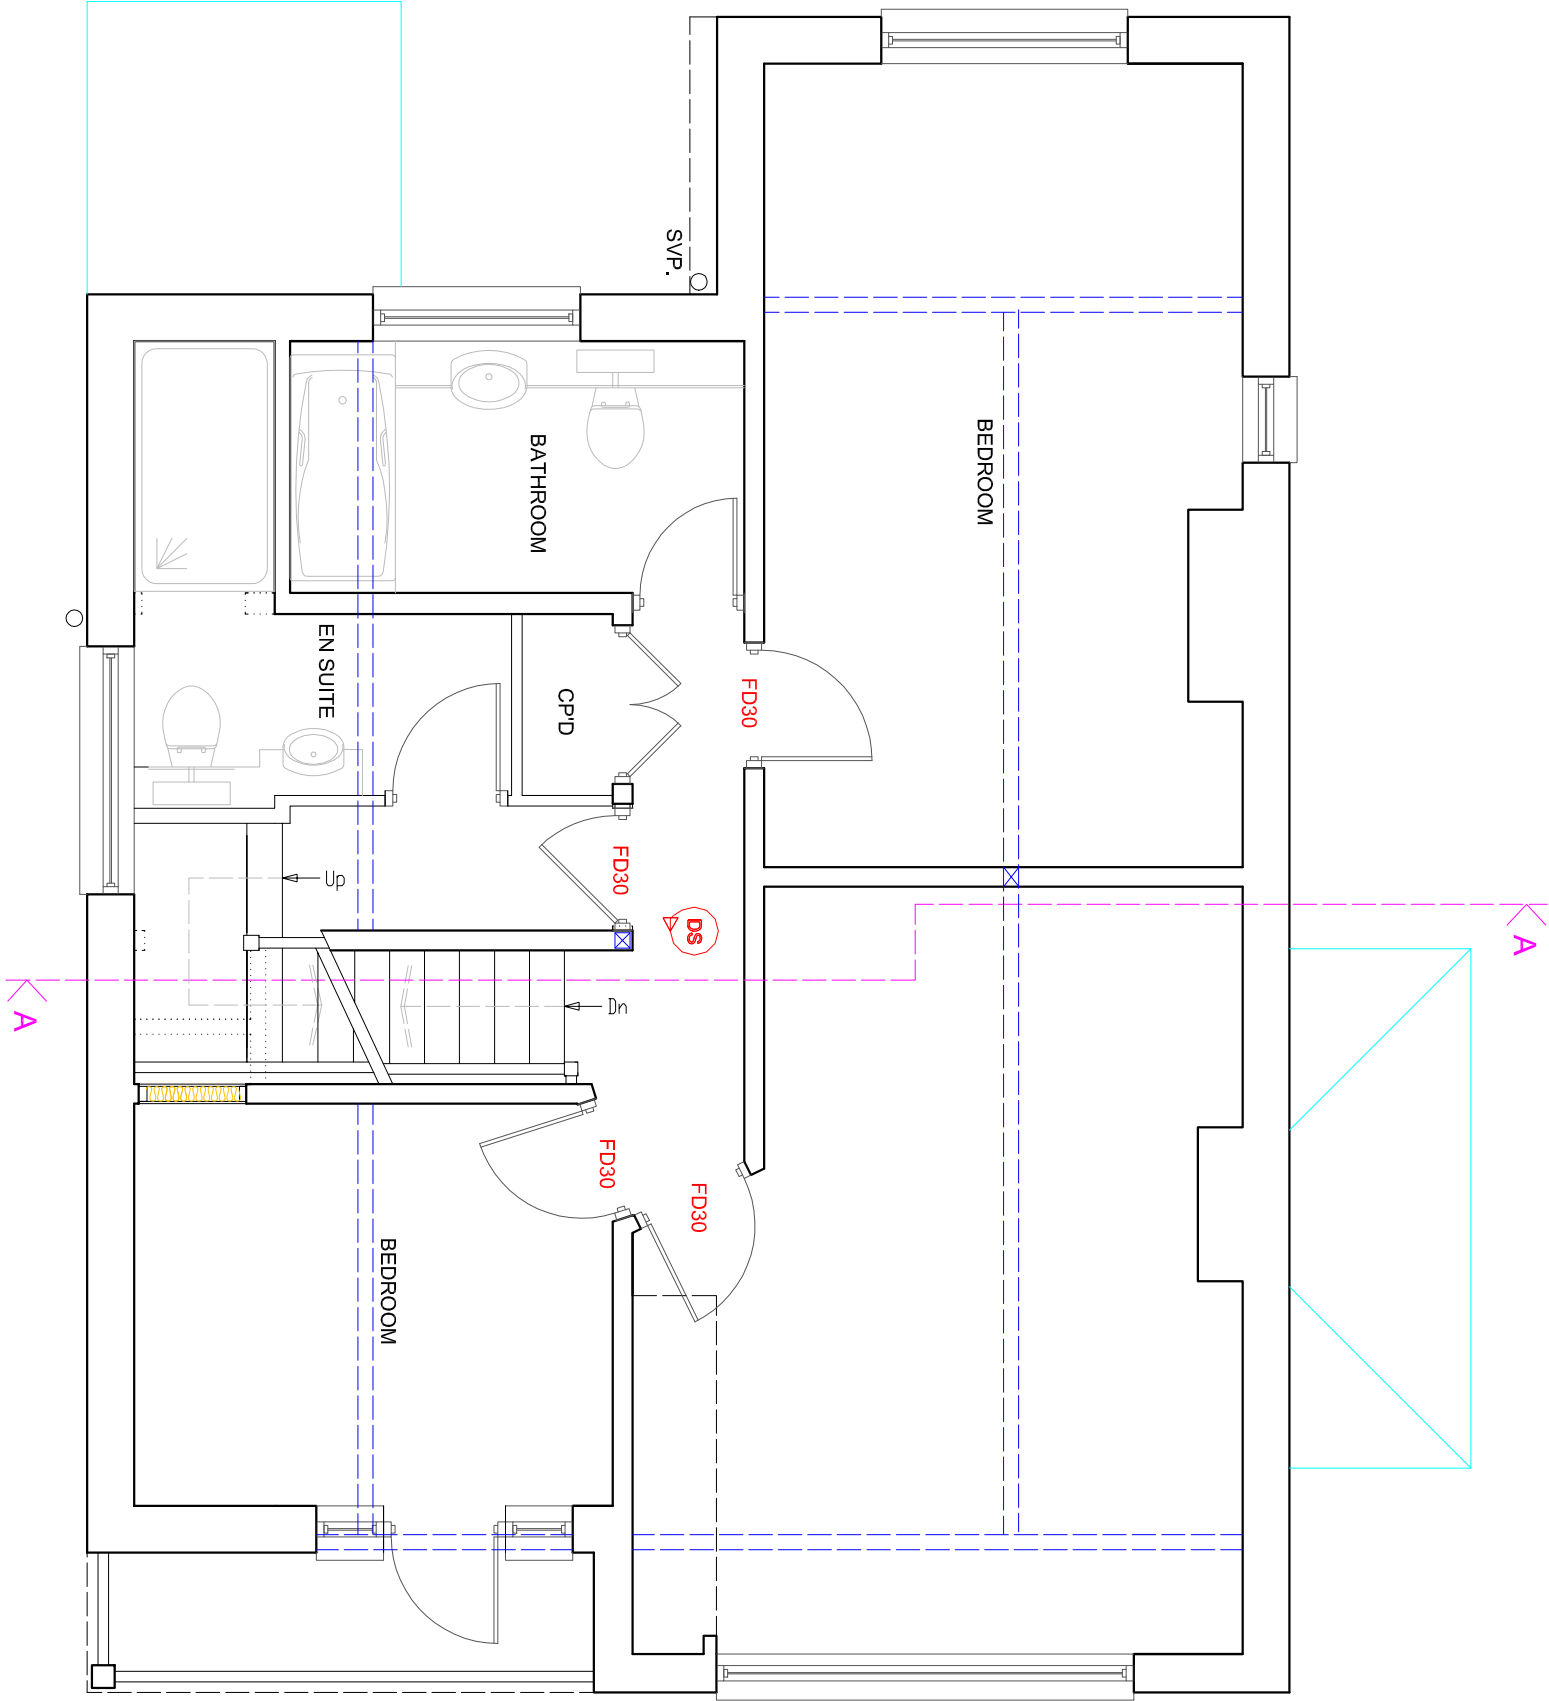


PROPOSED FIRST FLOOR PLAN

Scale 1:150 on A3

SUSSEX BUILDING CONSULTANCY LIMITED

11 CULVER ROAD, FELPHAM,
BOGNOR REGIS, WEST SUSSEX.

SCALE - 1/150 REV - DATE - 06/05/2021



LABC
partner

3 NORTHGOTE ROAD
BOGNOR REGIS
PO21 5LZ
TEL: FAX - (01243) 861379