


PROPOSED SECOND FLOOR PLAN

Scale 1:50 on A3

SUSSEX BUILDING CONSULTANCY LIMITED
11 CULVER ROAD, FELPHAM,
BOGNOR REGIS, WEST SUSSEX.
SCALE - 1/50 REV - DATE - 06/05/2021

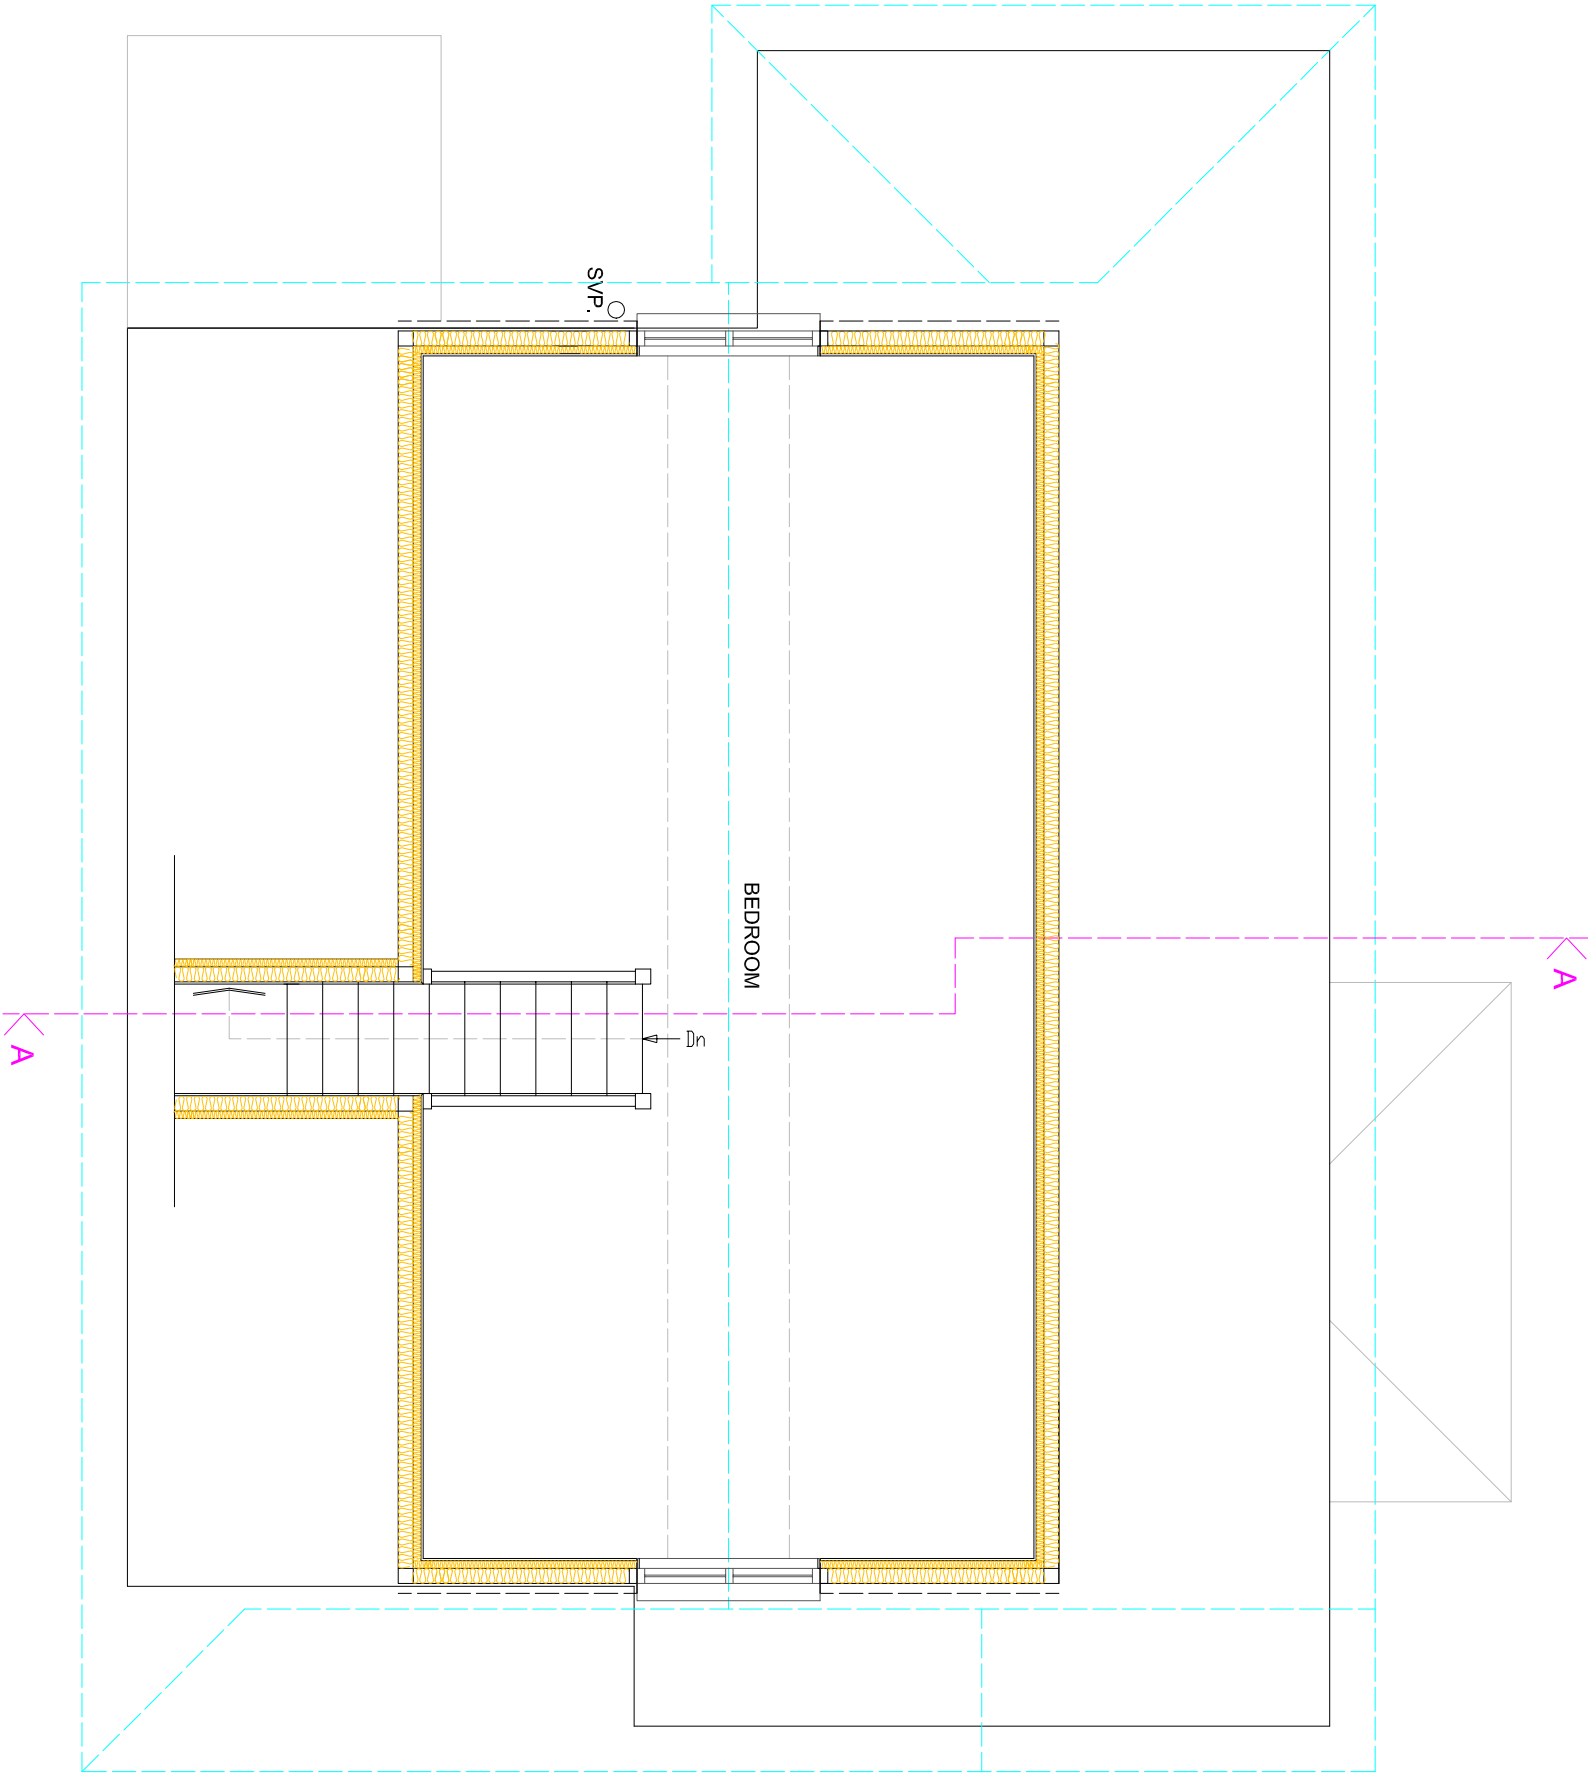

partner
LABC

3 NORTHCOTE ROAD
BOGNOR REGIS
PO21 9LZ
TEL/FAX - (01243) 861379