


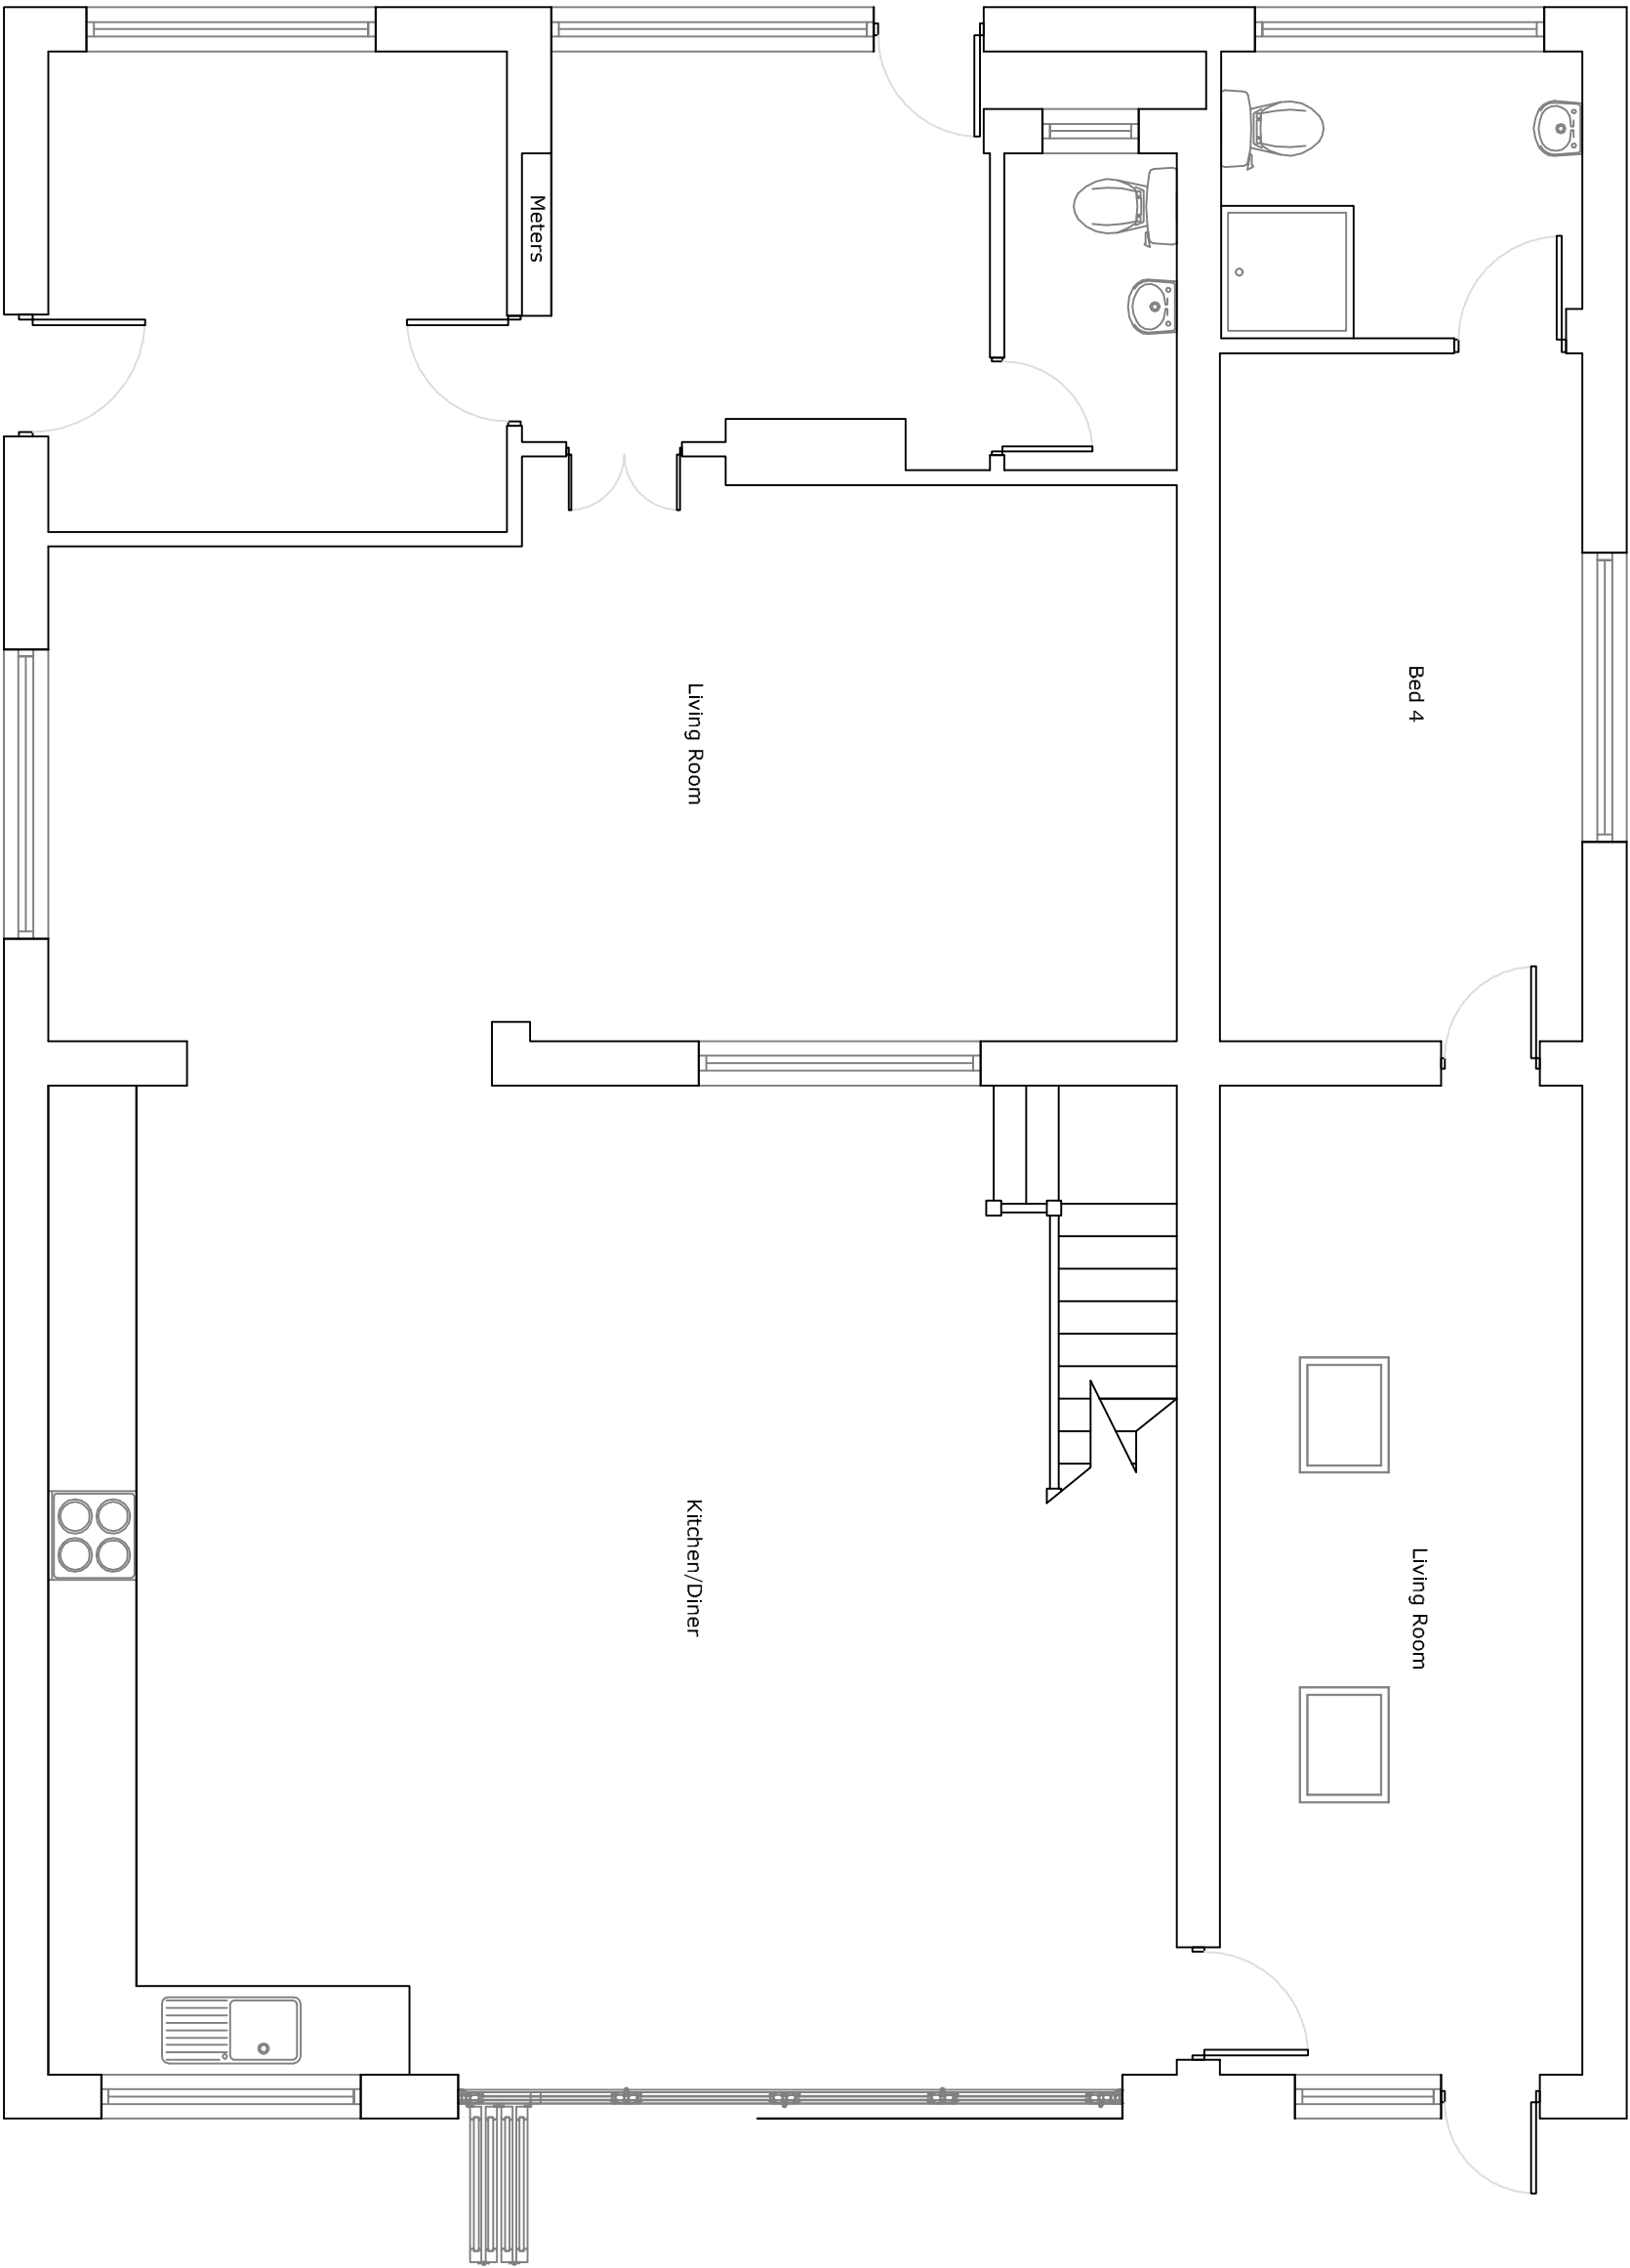

Proposed Ground
Floor Plan

Itemref	Quantity	Title/Name, designation, material, dimension etc			Article No./Reference	
Designed by jd		Checked by	Approved by - date	File name	Date June 2014	Scale 1:50

4 The Midway		Proposed Extension	
07		Edition 0	Sheet