


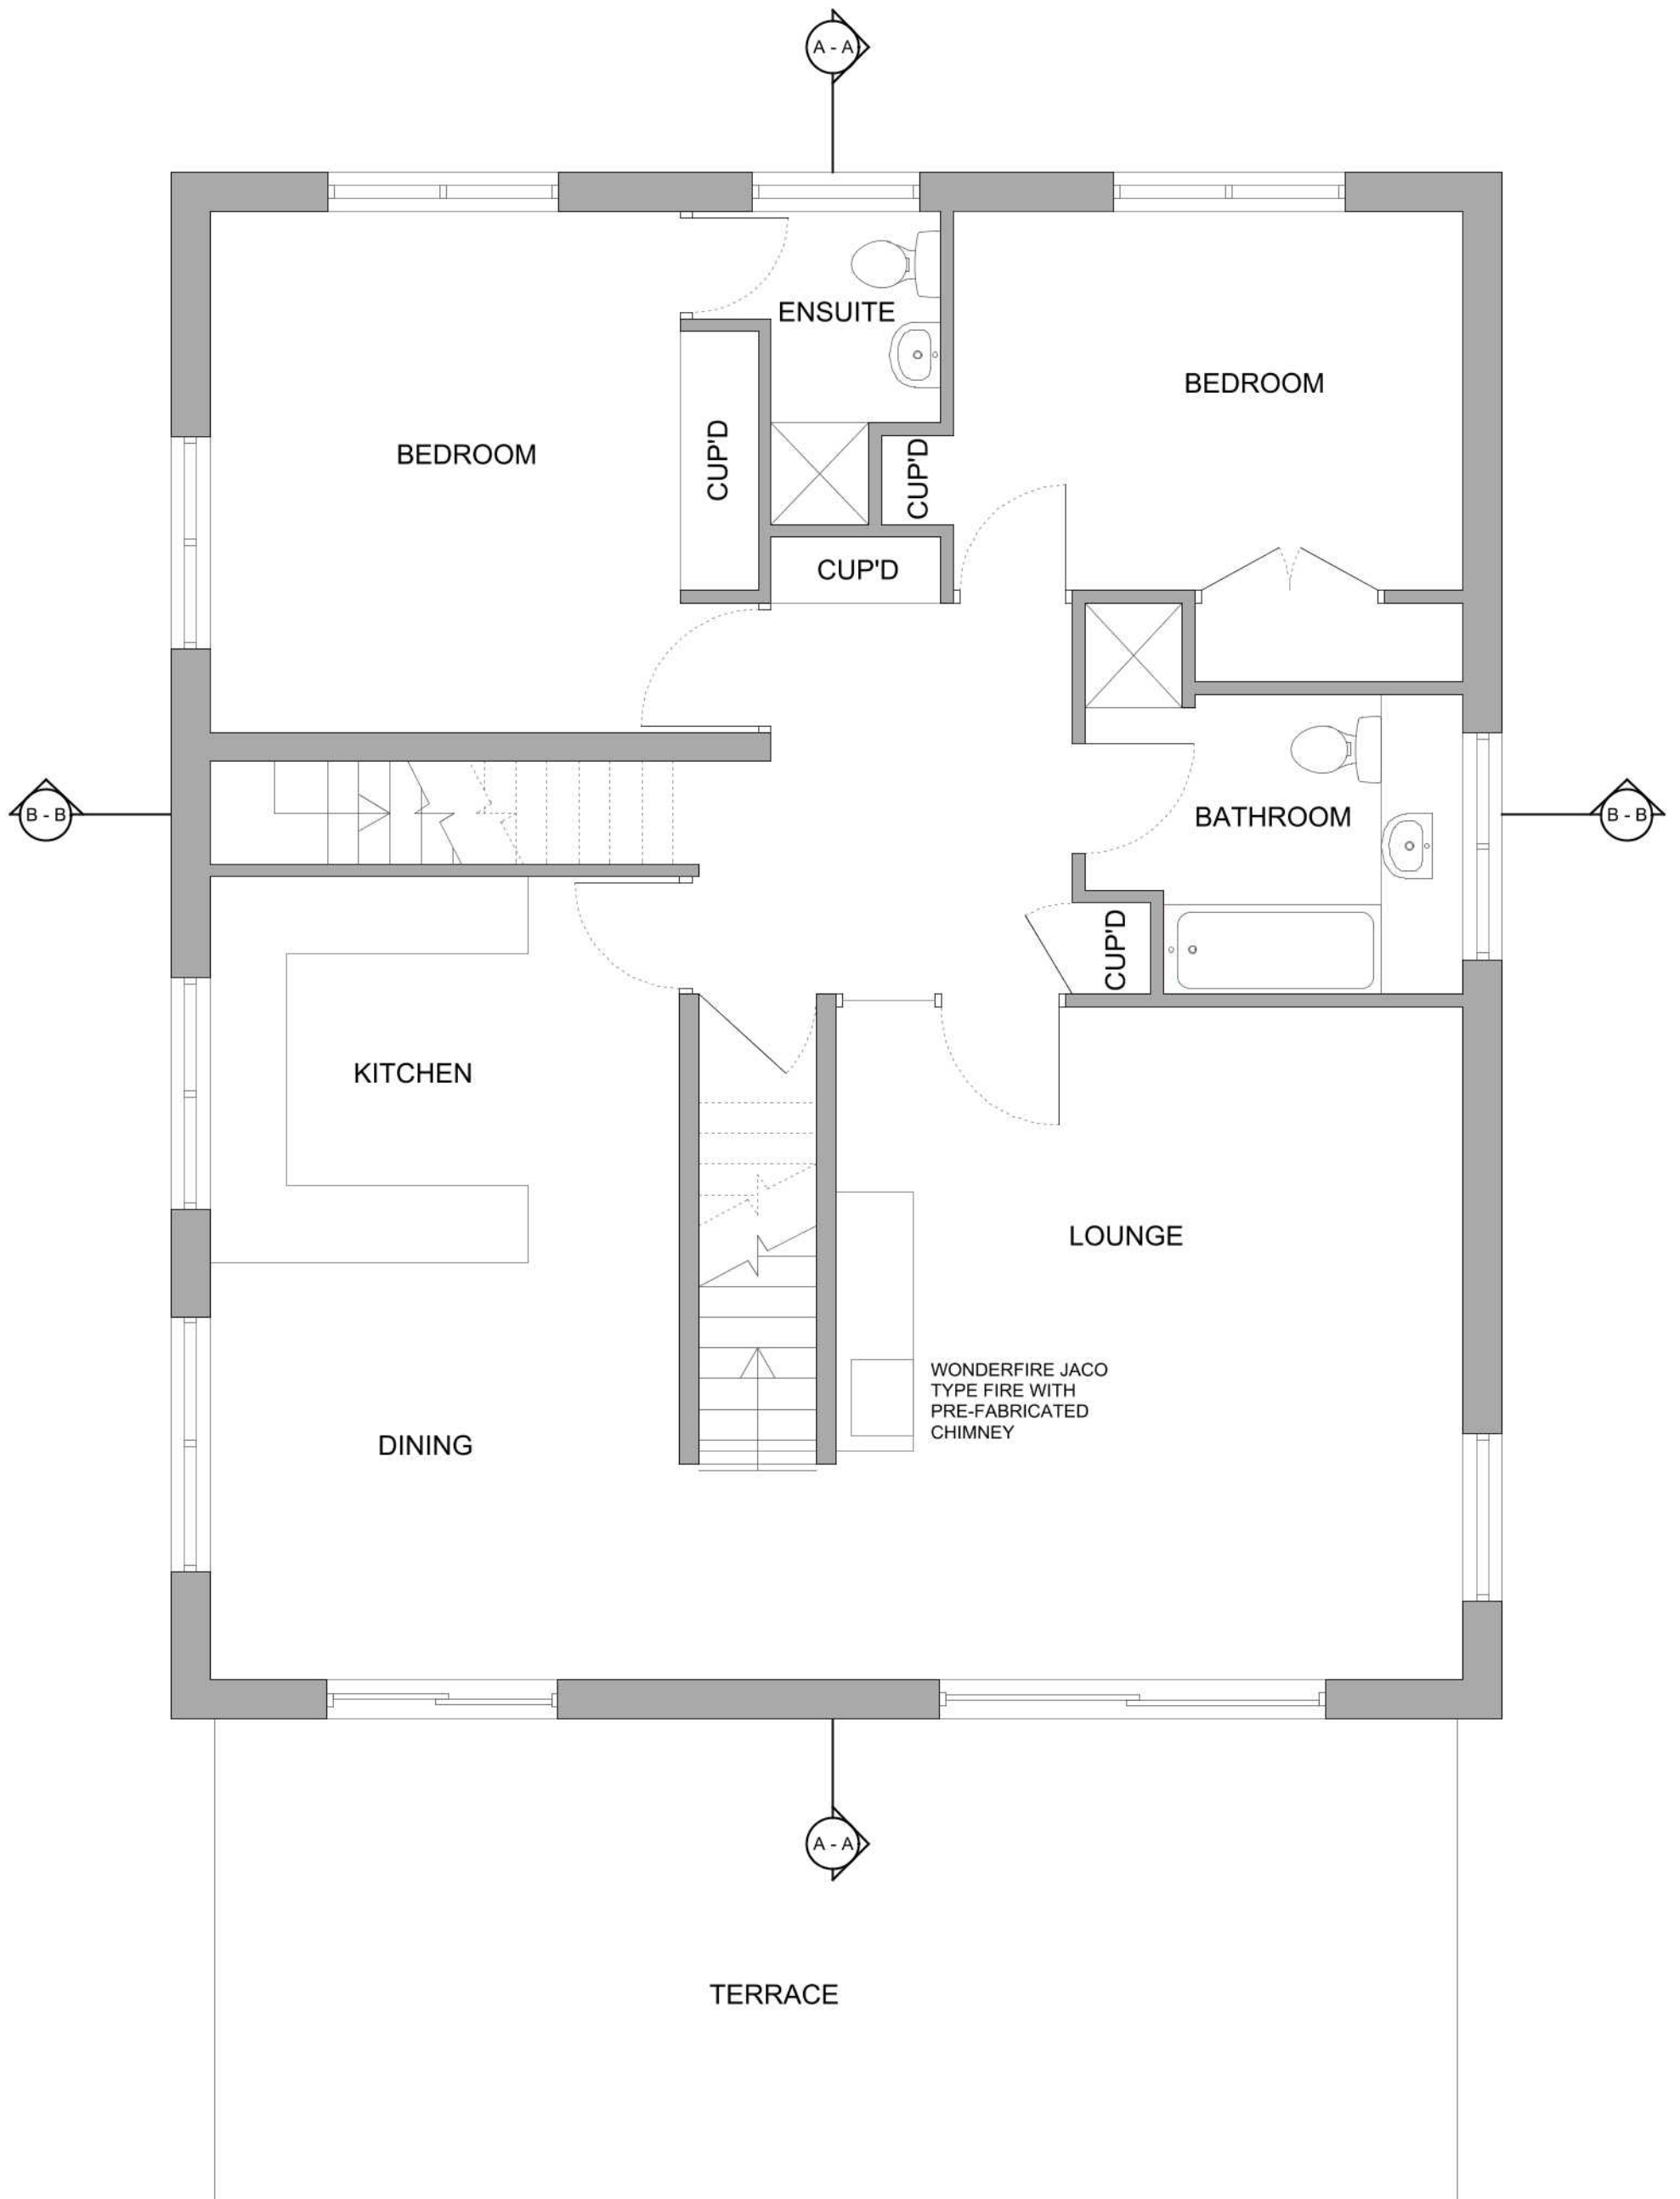

EXISTING FIRST FLOOR PLAN
1:50 @ A3



NOTE: SURVEY DRAWINGS ARE BASED ON FLOOR PLAN PHOTOGRAPHS AND DIMENSIONS PROVIDE BY THE CLIENT. ALL DIMENSIONS TO BE CHECKED AND CONFIRMED ON SITE


4 Gloucester Passage, Brighton BN1 4AS
e: studio@sticklandwright.co.uk
t: 01273 964051
Company registered in England No. 11222477

Disclaimer:
This drawing is the copyright of Stickland Wright Ltd. and may not be reproduced or used except by written permission.
Figured dimensions to have precedence over scaling.
ARUN DISTRICT COUNCIL REF: 113/21/HH. Refer any discrepancies found to Stickland Wright.

Revisions:

Revisions:
A 2021-05-17 LABEL AMENDED

Checked

 

Dwg No. 21009-P-101-A

Drawing Title Existing First Floor Plan
Address 14 Davenport Road
Client Tim Johnson
Scale 1:50 @ A3
Stage Planning
Drawn by sb
Checked by ns



architecture + interiors
www.sticklandwright.co.uk