


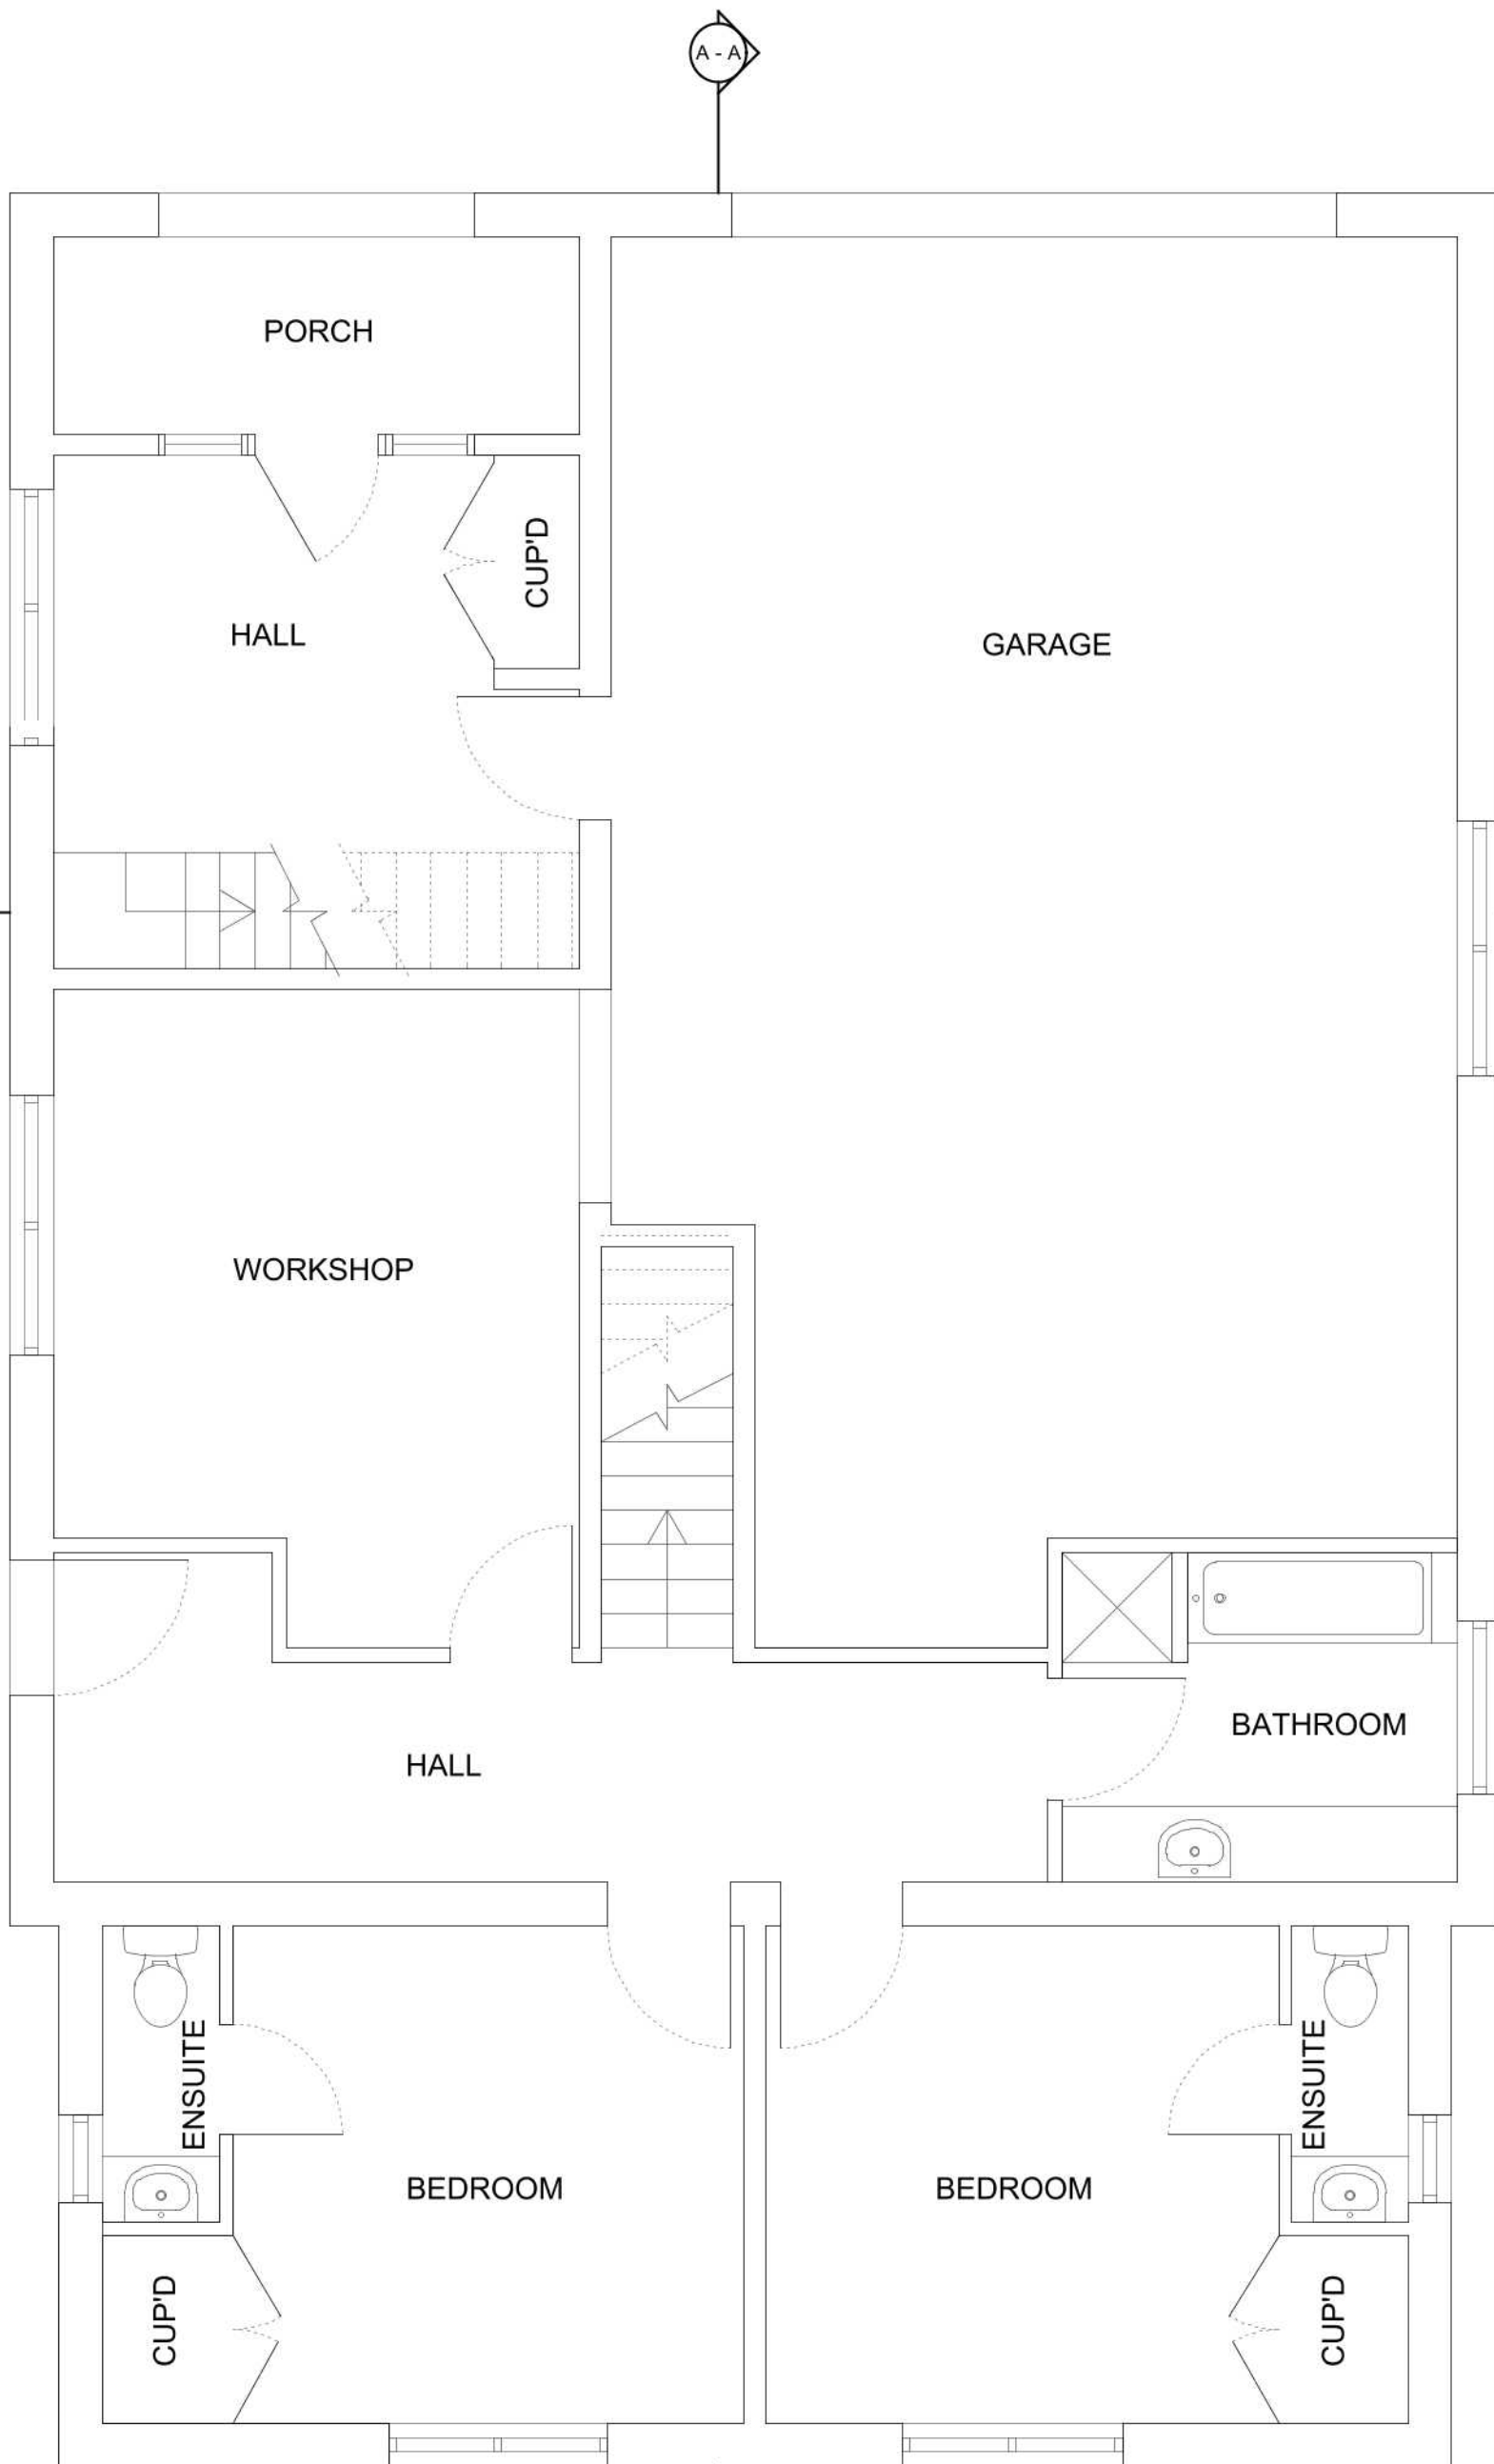

EXISTING GROUND FLOOR PLAN
1:50 @ A3




NOTE: SURVEY DRAWINGS ARE BASED
ON FLOOR PLAN PHOTOGRAPHS AND
DIMENSIONS PROVIDE BY THE CLIENT.
ALL DIMENSIONS TO BE CHECKED AND
CONFIRMED ON SITE

4 Gloucester Passage, Brighton BN1 4AS
e: studio@sticklandwright.co.uk
t: 01273 964051
Company registered in England No. 11222477

Disclaimer:
This drawing is the copyright of Stickland Wright Ltd. and
may not be reproduced or used except by written
permission.
Figured dimensions to have precedence over scaling.
ARUN DISTRICT COUNCIL REF: 11/221/HH. Refer any
discrepancies found to Stickland Wright.

Revisions:

		Checked
A	2021-05-17	LABEL AMENDED

 

Dwg No. 21009-P-100-A

Drawing Title Existing Ground Floor Plan
Address 14 Davenport Road
Client Tim Johnson
Scale 1:50 @ A3
Stage Planning
Drawn by sb
Checked by ns



architecture + interiors
www.sticklandwright.co.uk