


PROPOSED ELEVATIONS




NORTH ELEVATION



WEST ELEVATION

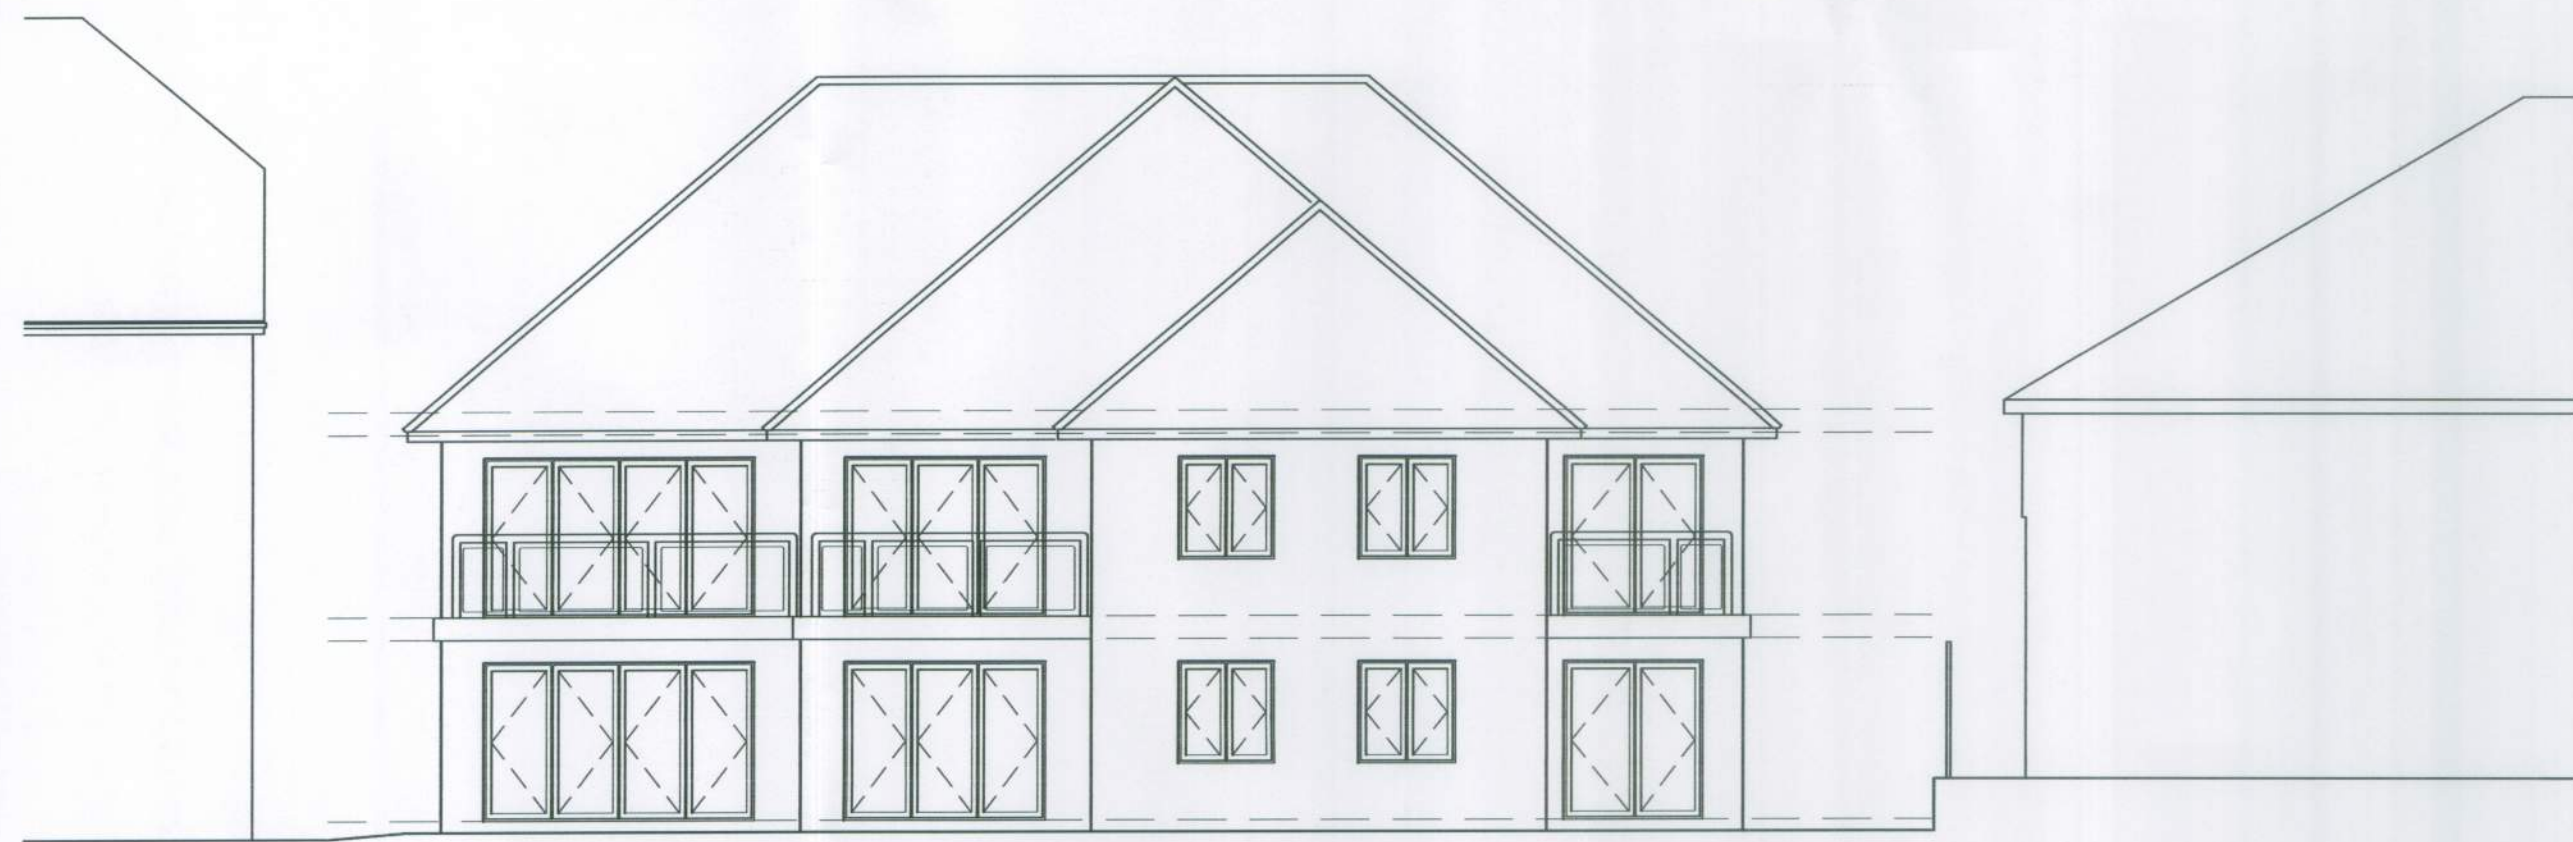

SOUTH ELEVATION

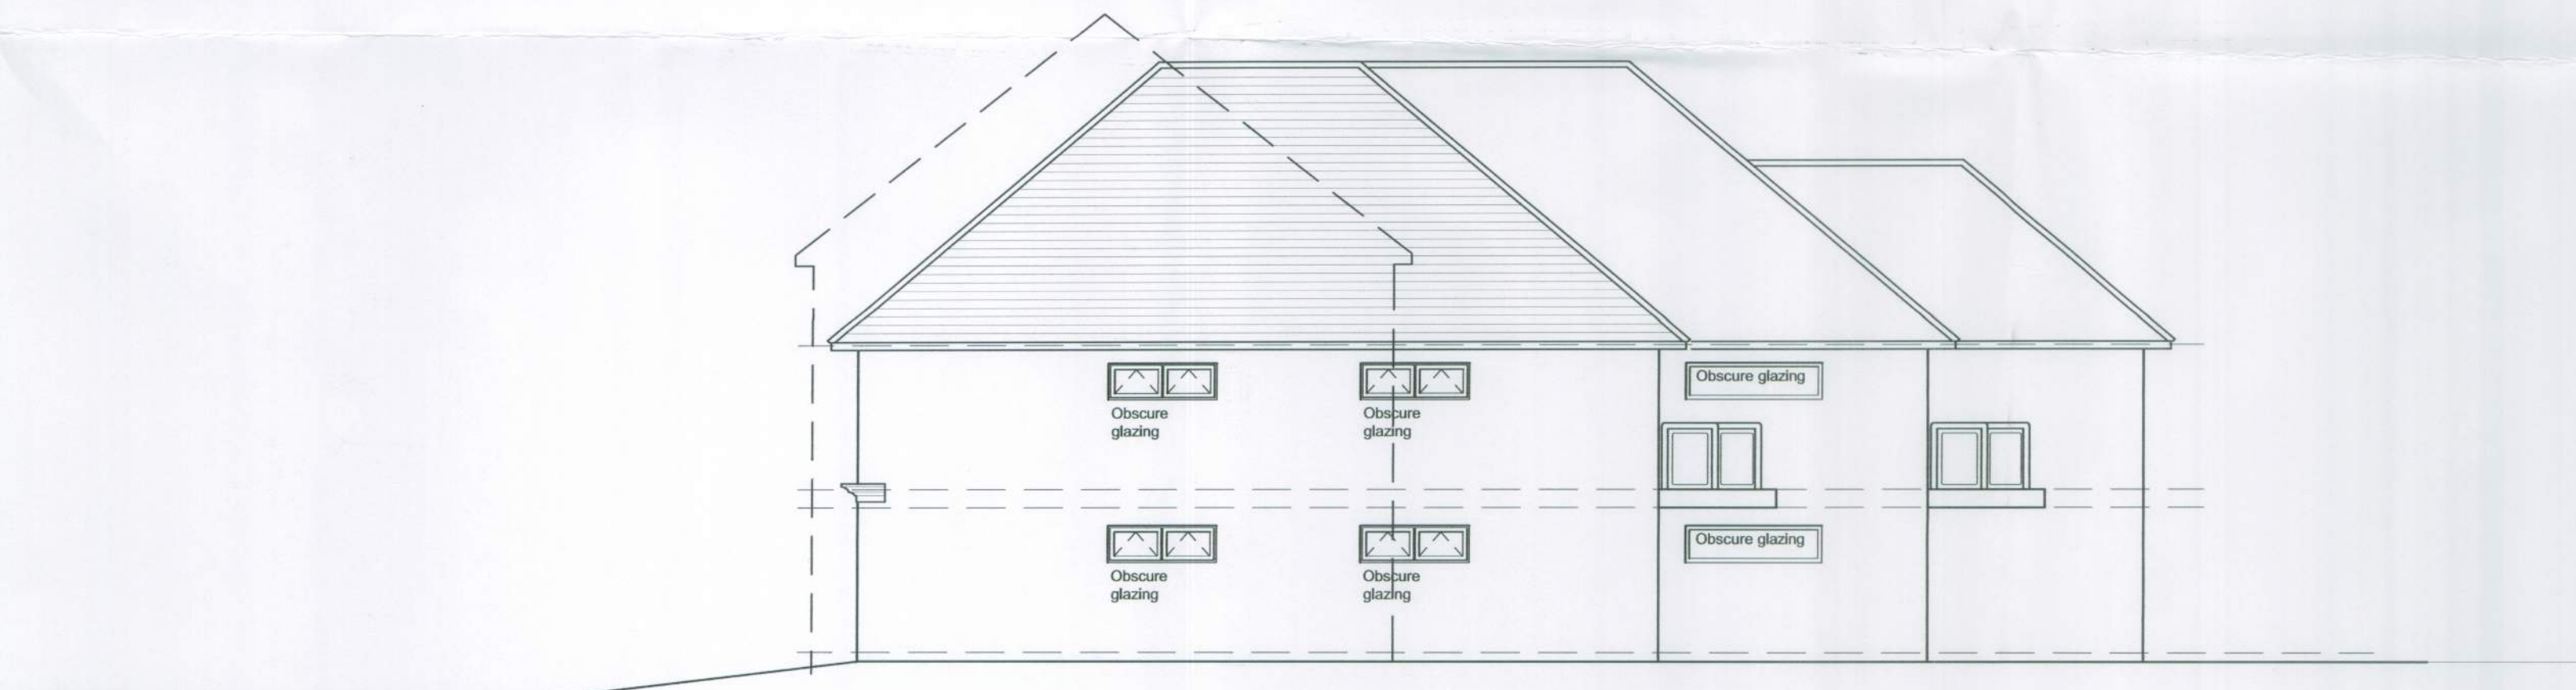

EAST ELEVATION

INCORRECT PLAN.

FP 1114/11/CA.

A	LO	23/08/2011	Elevations updated
#	LO	30/08/2010	1st Issue
Rev	By	Date	Note

Client	John Owen		
Job	30 Limmer Lane Felpham, Bognor Regis, West Sussex.		
Drawing	Proposed Apartments Proposed Elevations		
Date	August 2010	Scale	1:50@A1 1:100@A3
Drawn By	L.O.	Dwg. No.	030510/SL-32A

Cube17 Limited, 19 Parkfield Avenue, Bognor Regis, West Sussex. PO21 3BW. Tel. - 01749 900023 - email. info@cube17.co.uk

CUBE17

