



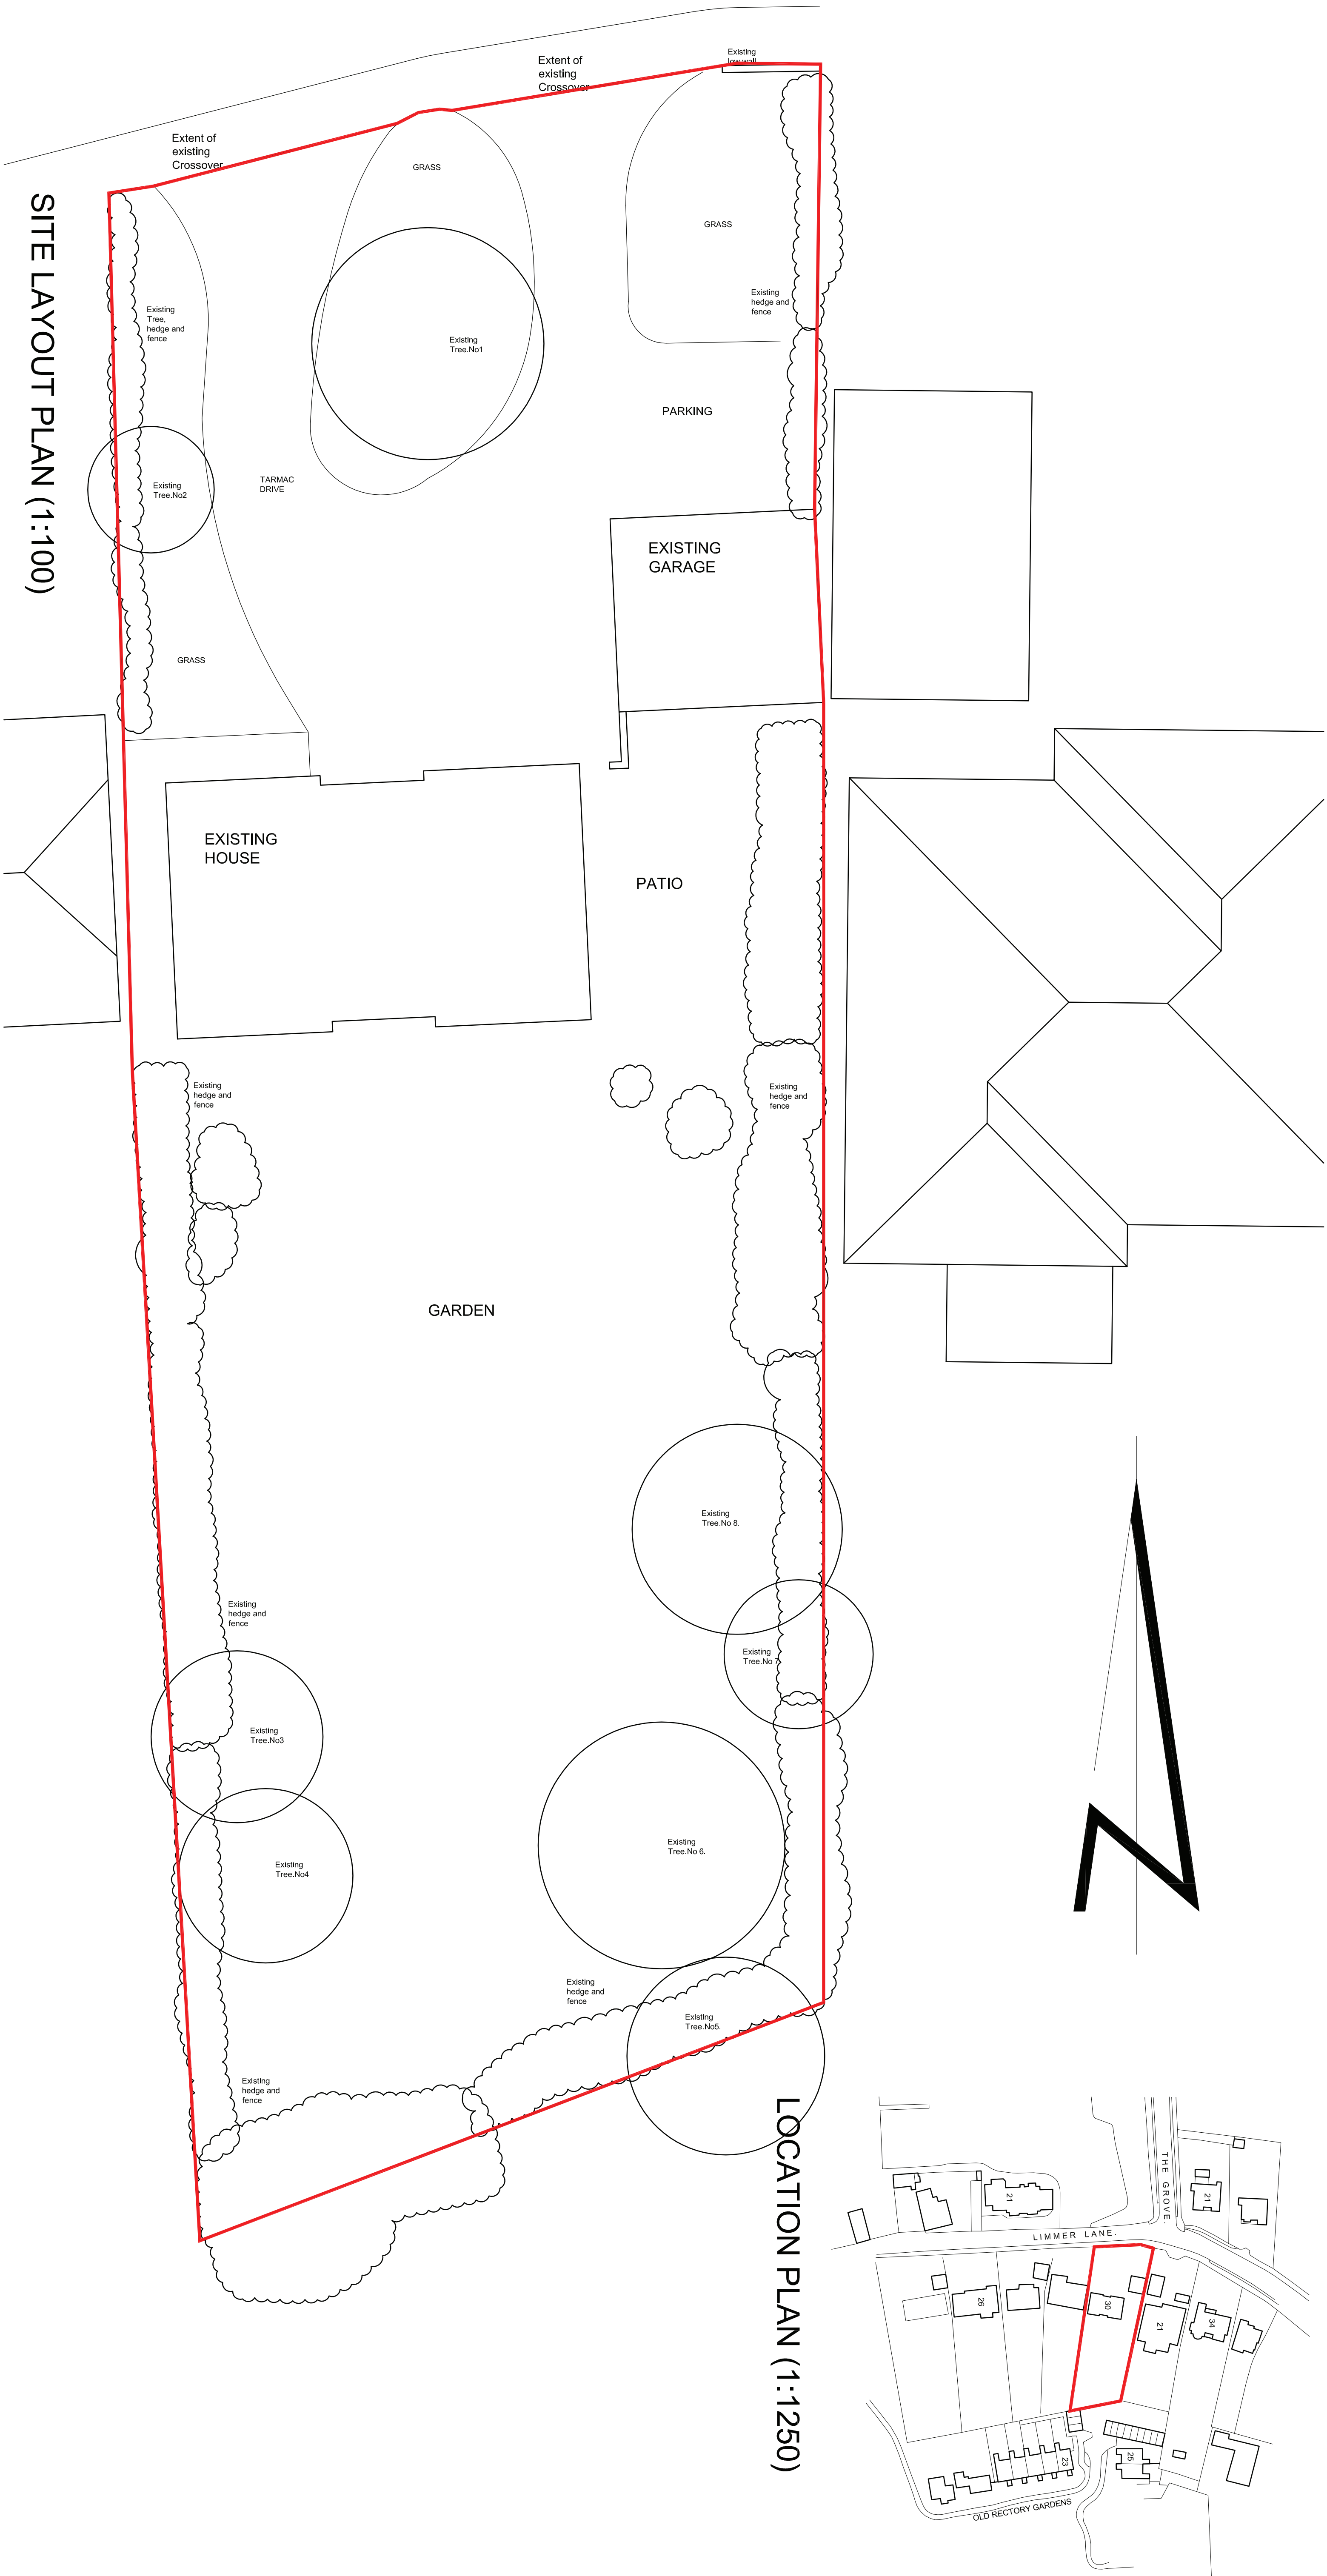


SITE LAYOUT PLAN (1:100)

LOCATION PLAN (1:1250)

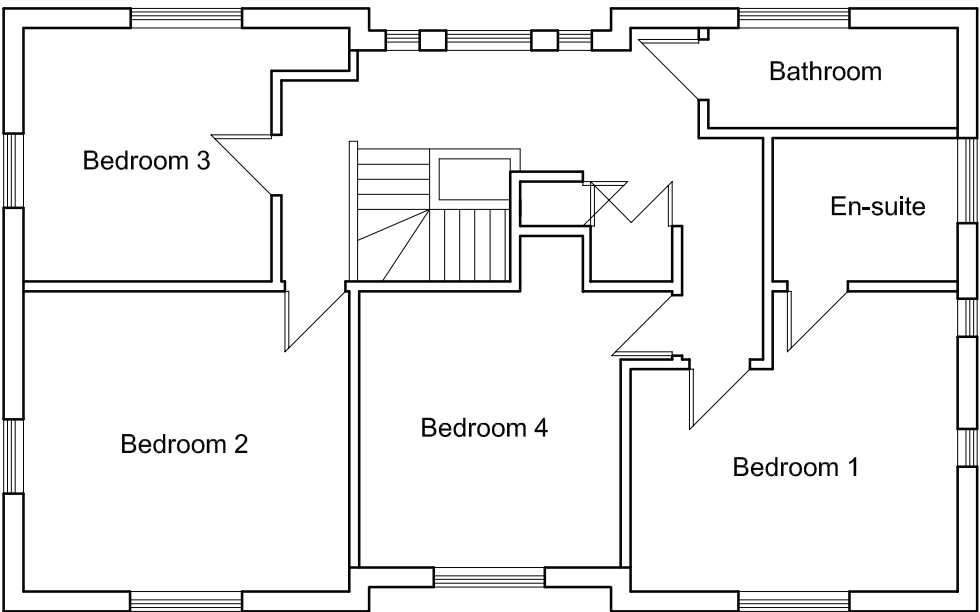

FIRST FLOOR PLAN (1:100)

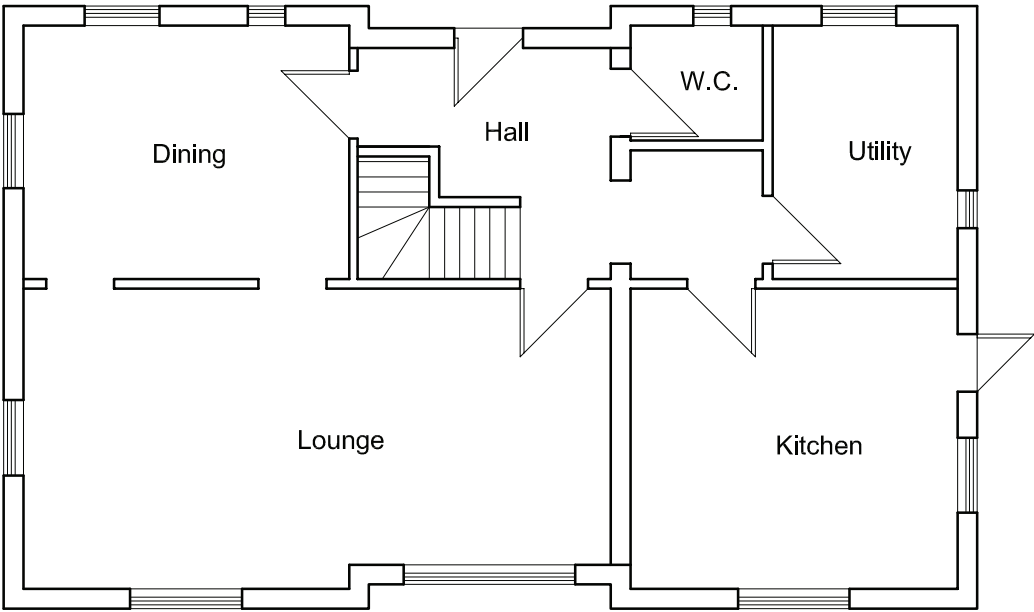

GROUND FLOOR PLAN (1:100)

B	LO	28/06/2011	Site redefined
A	LO	25/10/2010	Existing floor plans added
#	LO	30/08/2010	Isl Issue
Rev	By	Date	Note

Client **John Owen**

Job **30 Limmer Lane**
Falgham, Bognor Regis,
West Sussex.

Drawing **Proposed Apartments**
Existing Site & Location Plans

Date **August 2010** Scale **1:100@A1 1:200@A3**

Drawn By **L.O.** Dwg. No. **030510/SL-28 - B**

Client: 17 Limited, 19 Parkfield Avenue, Bognor Regis, West Sussex, PO21 3BN.

Tel. - 01749 800023 - email: info@cube17.co.uk

