




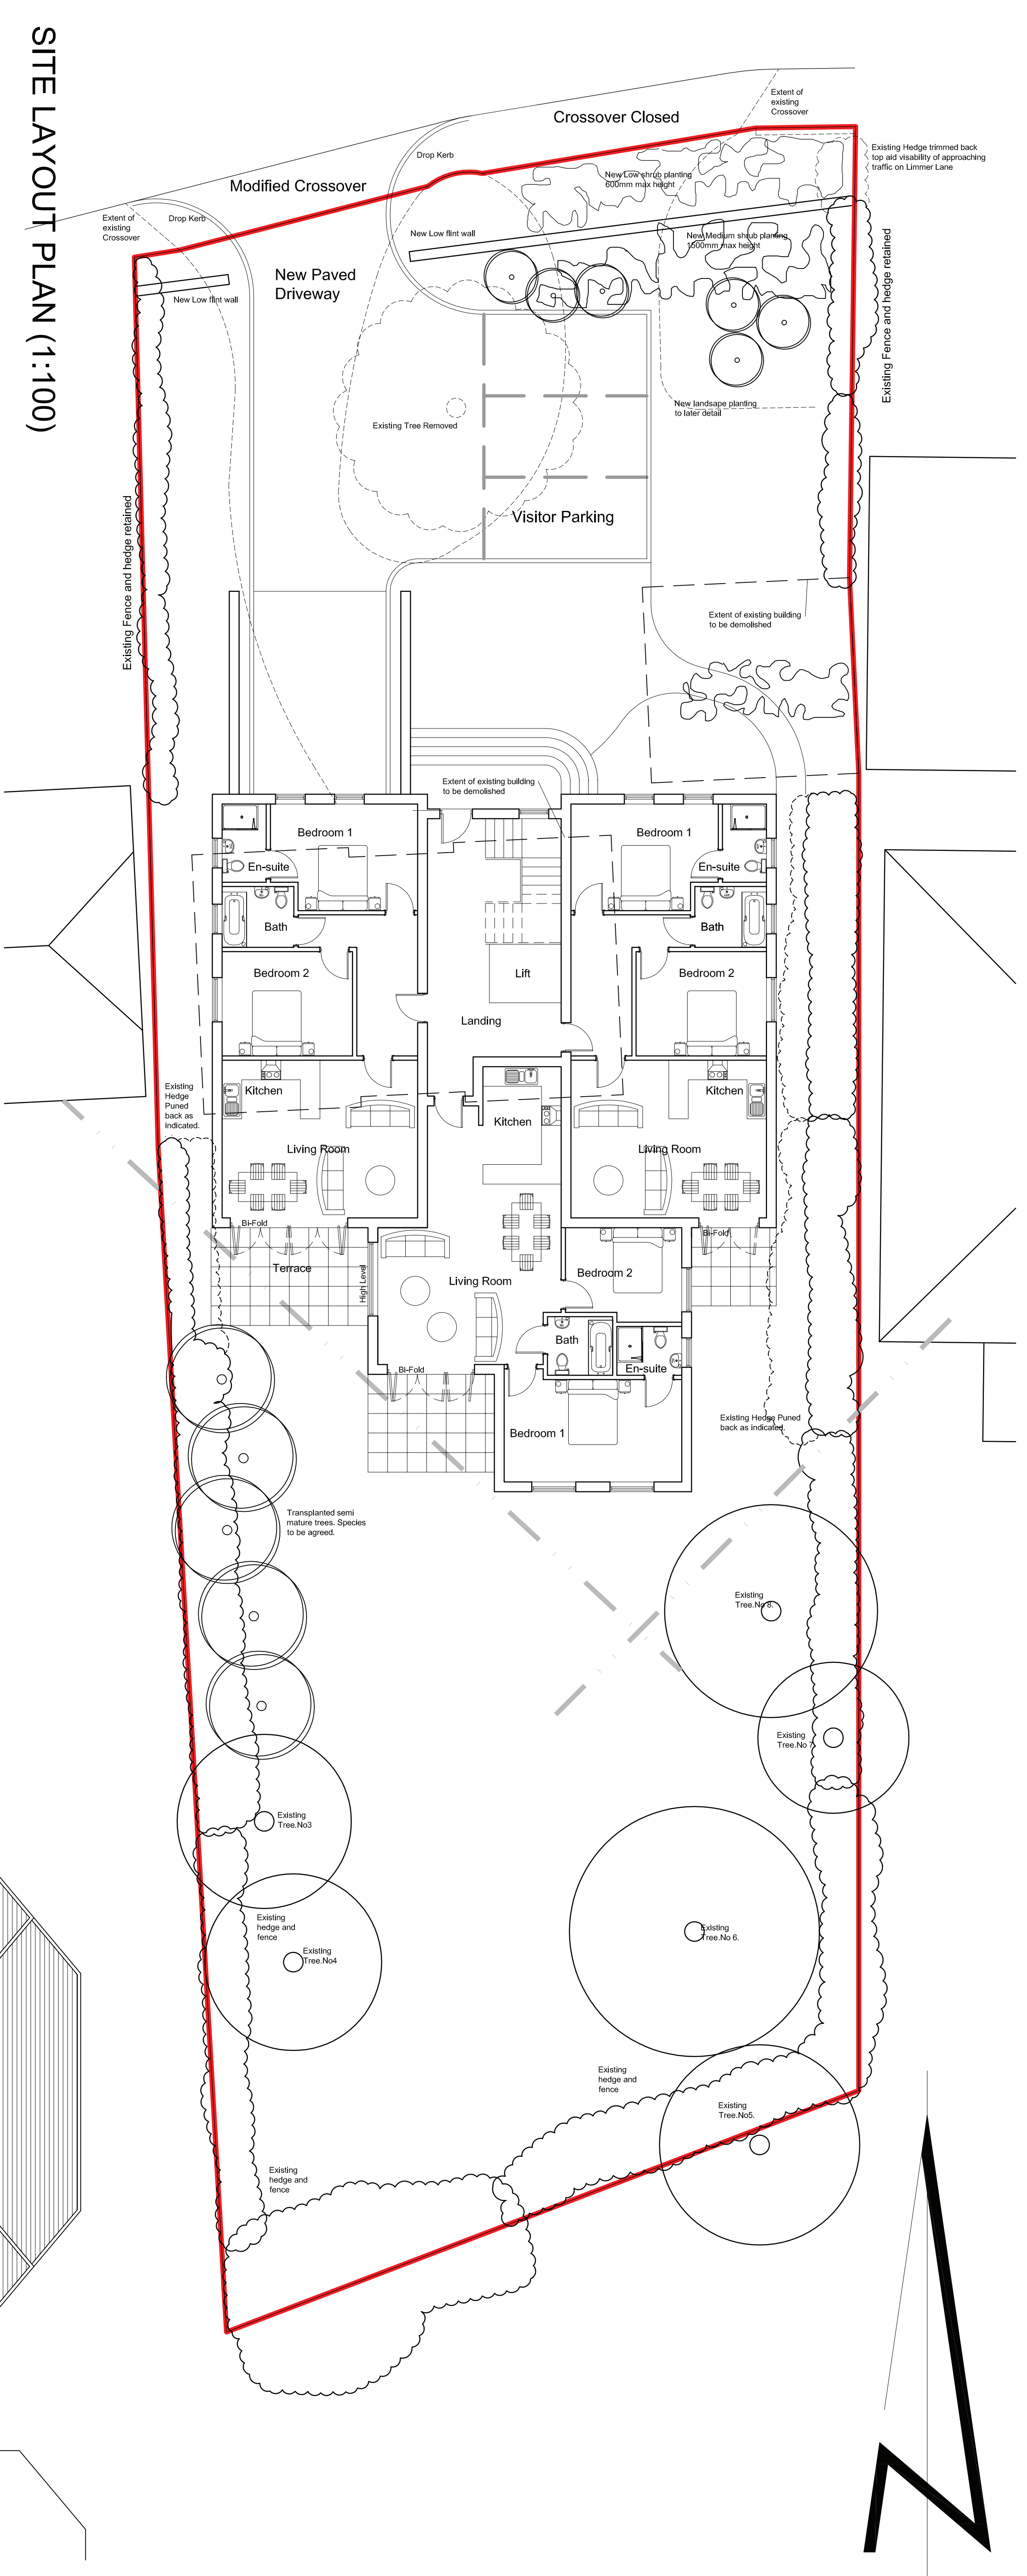


SITE LAYOUT PLAN (1:100)

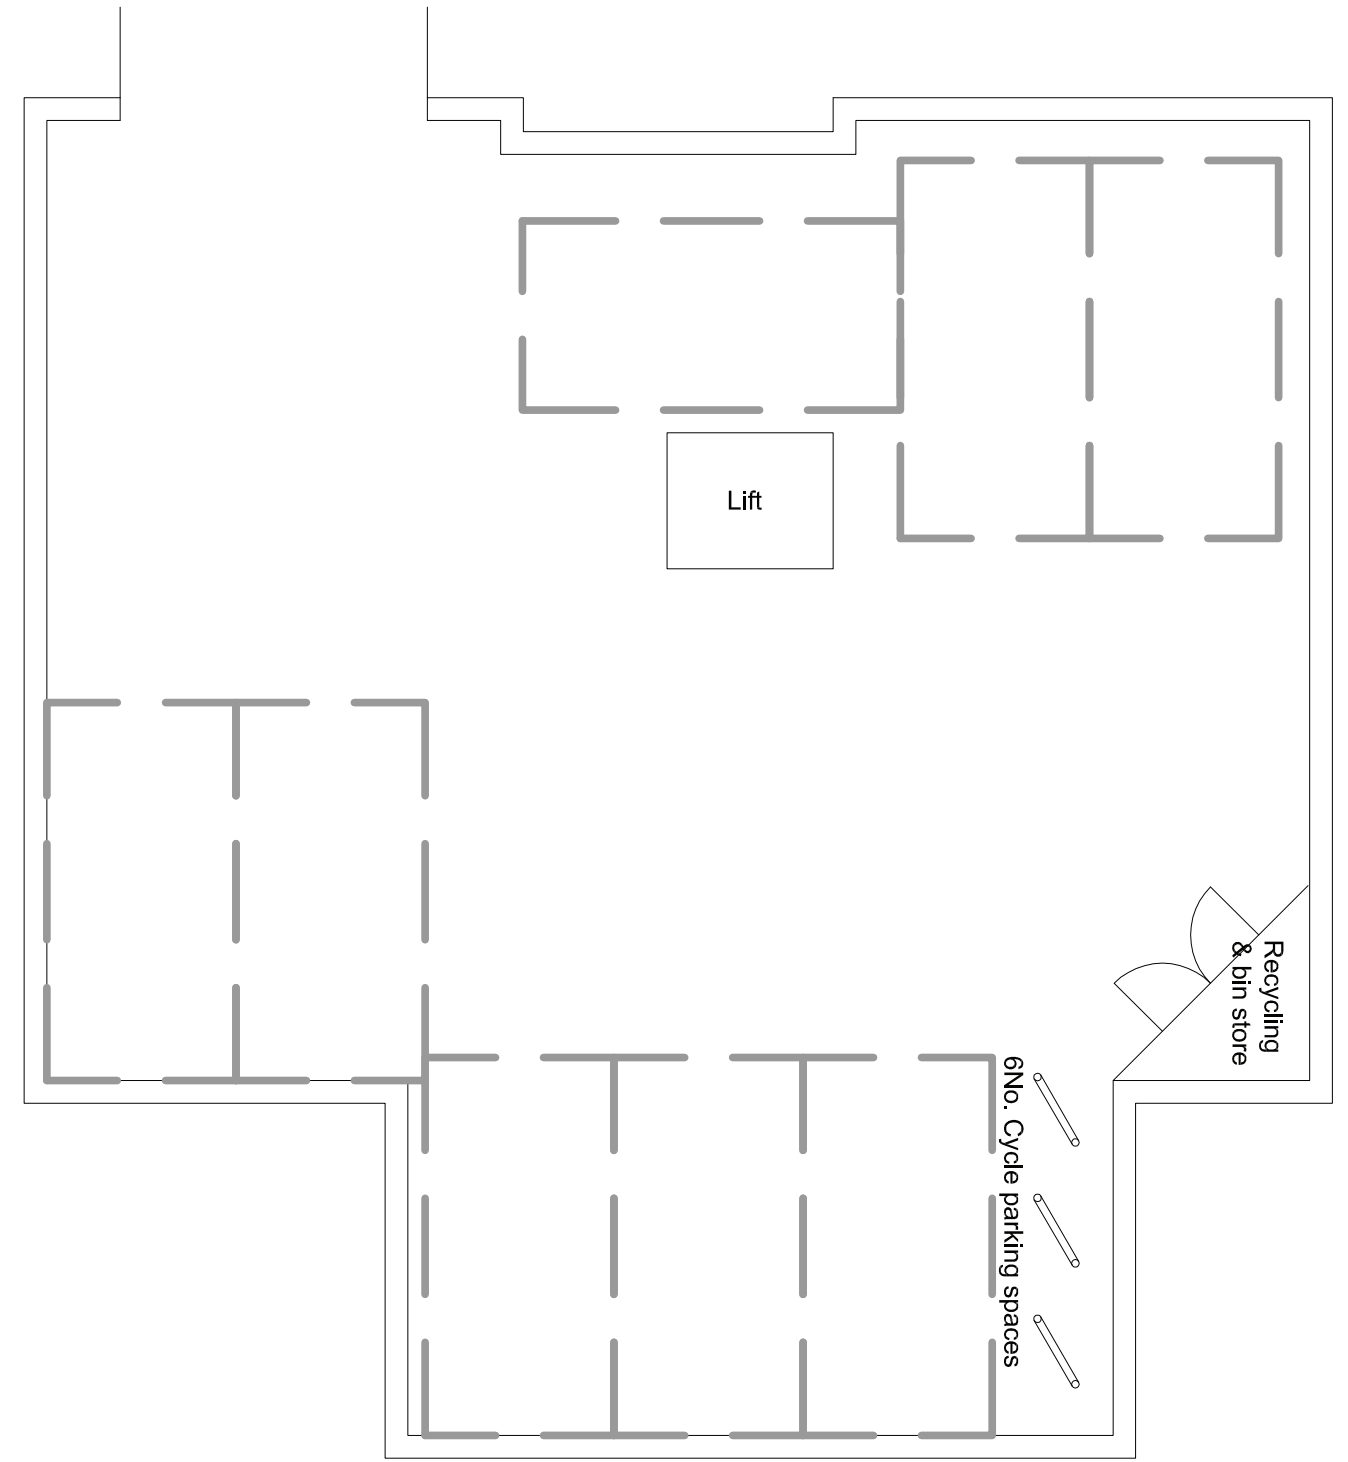

BASEMENT PLAN (1:100)

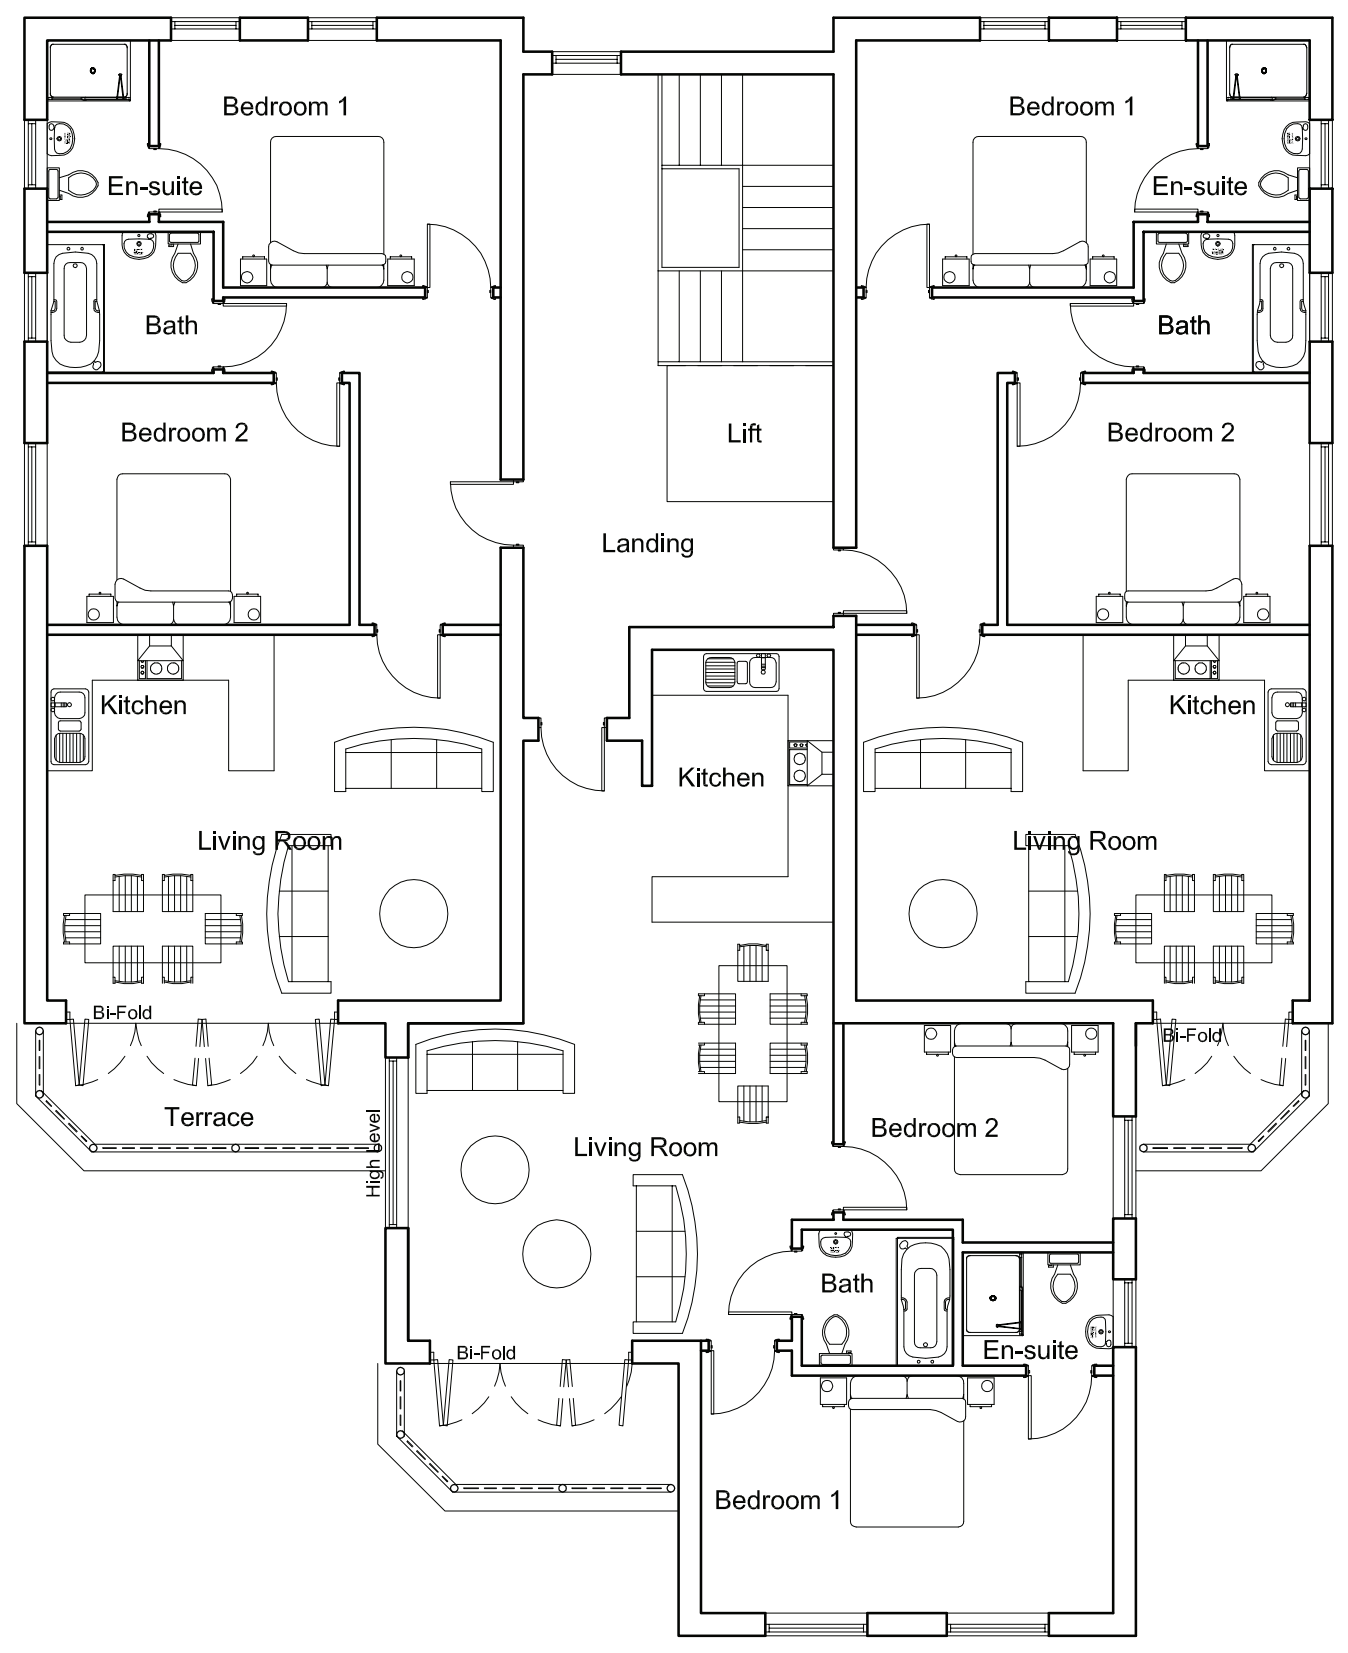

FIRST FLOOR PLAN (1:100)

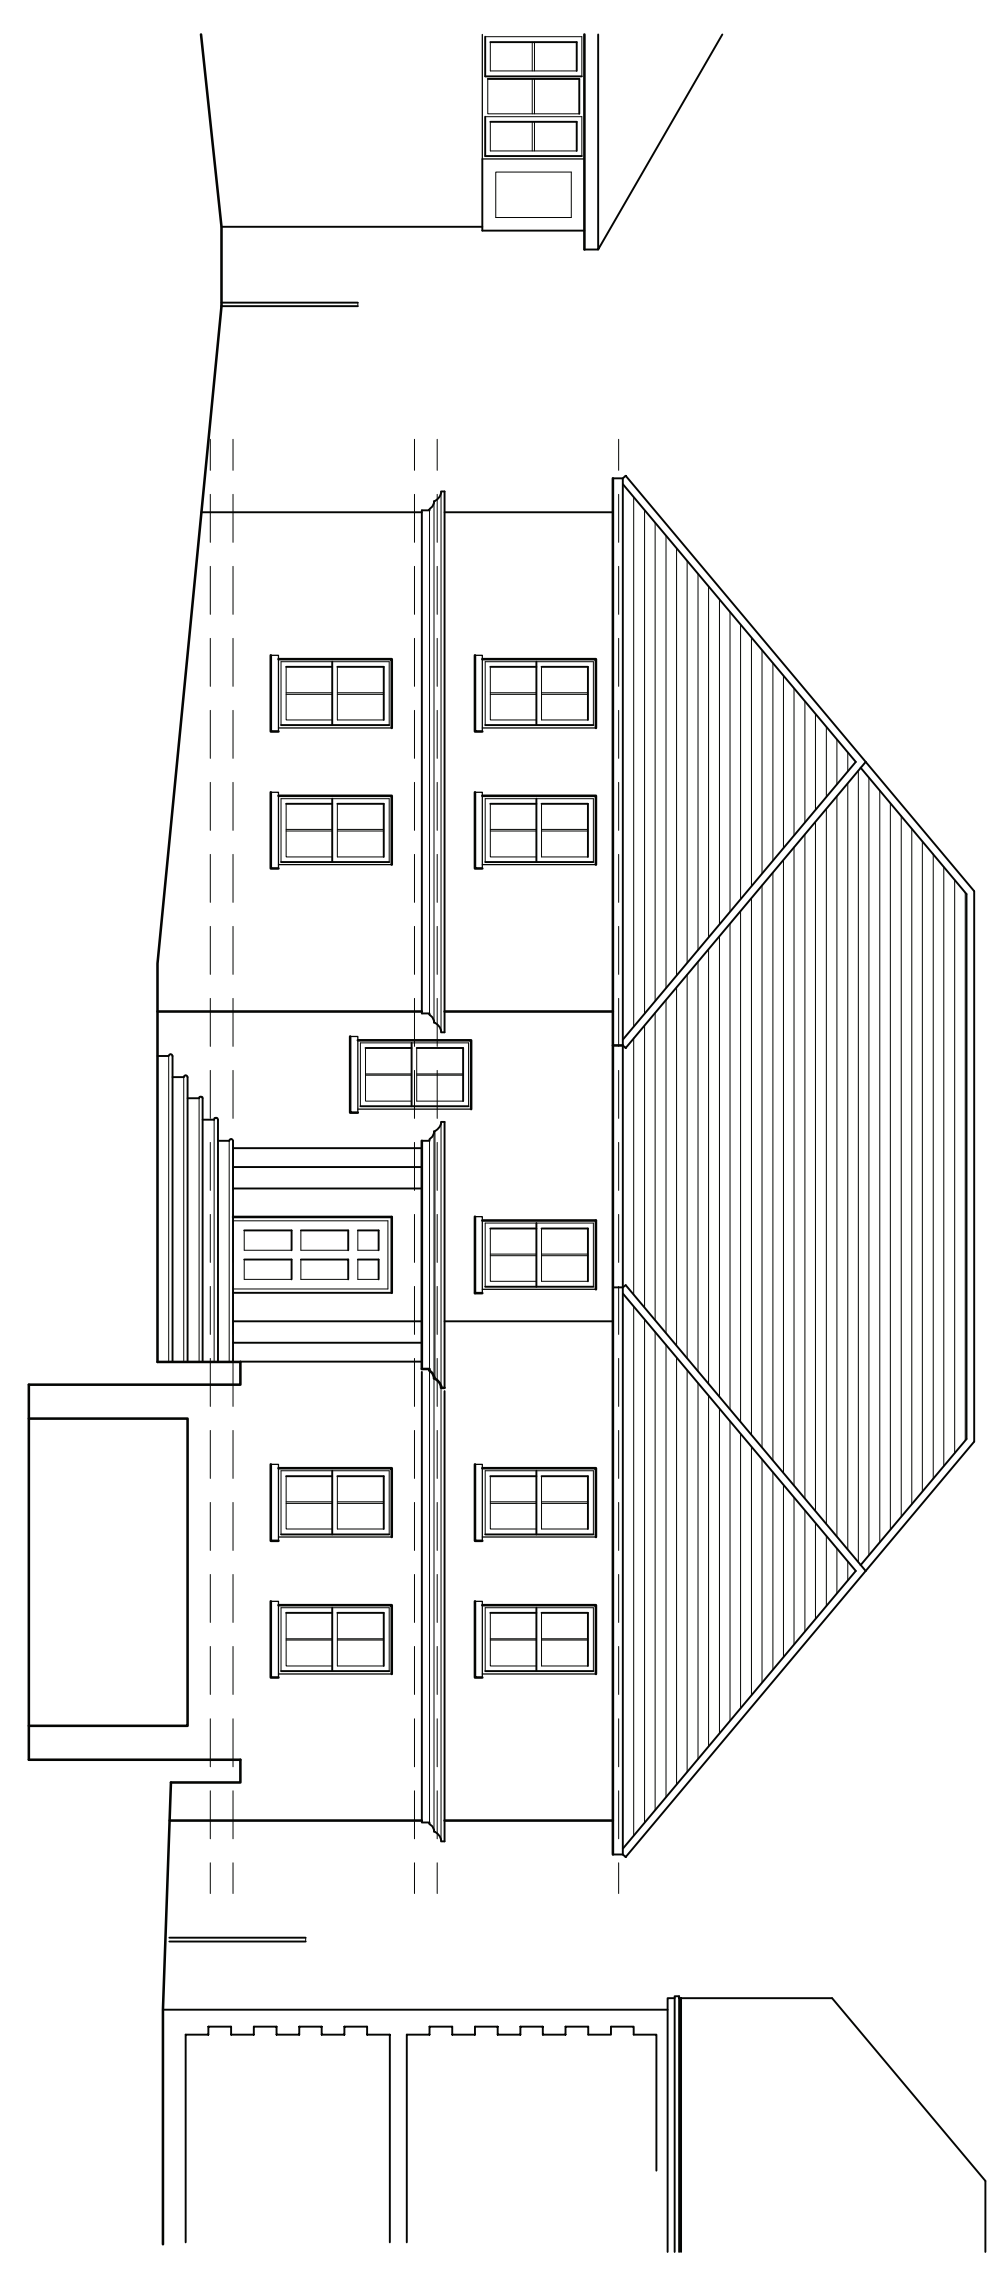

STREET ELEVATION (1:100)

Rev	By	Date	Notes
C	LO	28/06/2011	Cycle and additional visitor parking spaces indicated.
B	LO	30/03/2011	Scheme updated units reduced from 8 to 6.
A	LO	25/10/2010	Update to planners requirements, 'high level' window shown to unit 8
#	LO	30/08/2010	1st Issue

Client
John Owen

Job
30 Limmer Lane
Falham, Bognor Regis,
West Sussex.

Drawing
Proposed Apartments
Site Layout & Block Plans

Date
August 2010

Scale
1:50@A1 1:100@A3

Drawn By
L.O.

Dwg. No.
030510/SL-30 C

Notes

Cycle and additional visitor parking spaces indicated.

Scheme updated units reduced from 8 to 6.

Update to planners requirements, 'high level' window shown to unit 8

1st Issue