




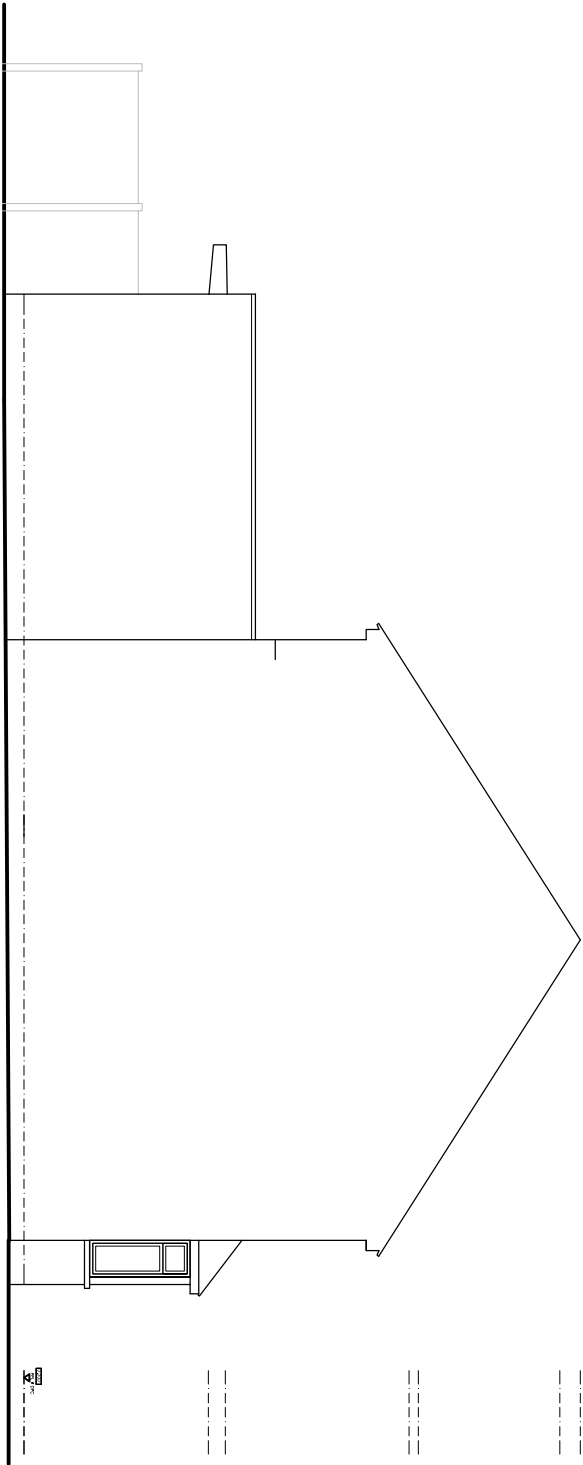


South Elevation | proposed

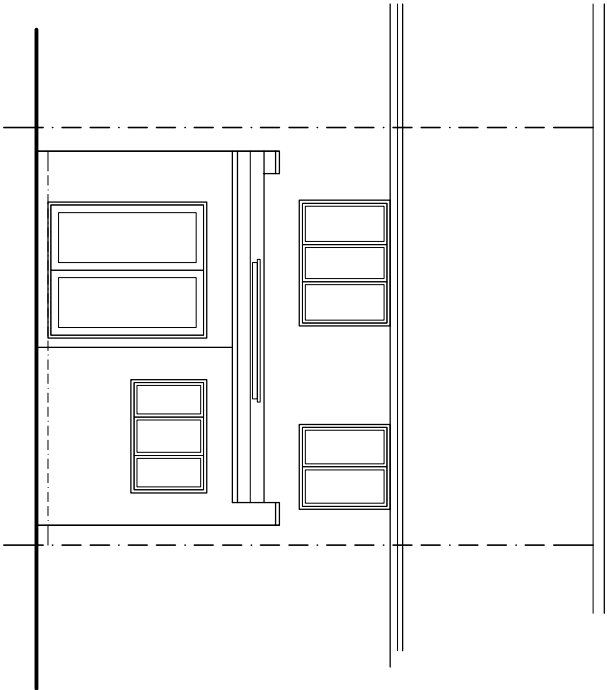

West Elevation | proposed

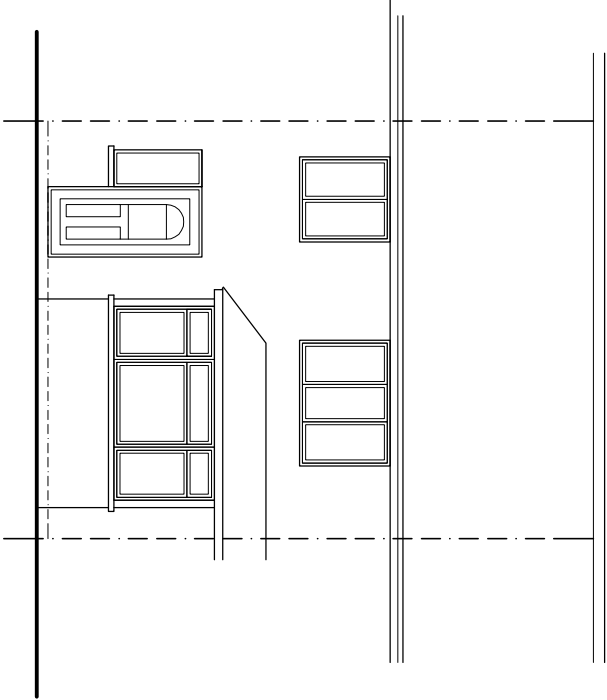

East Elevation | as existing
(remains unchanged)

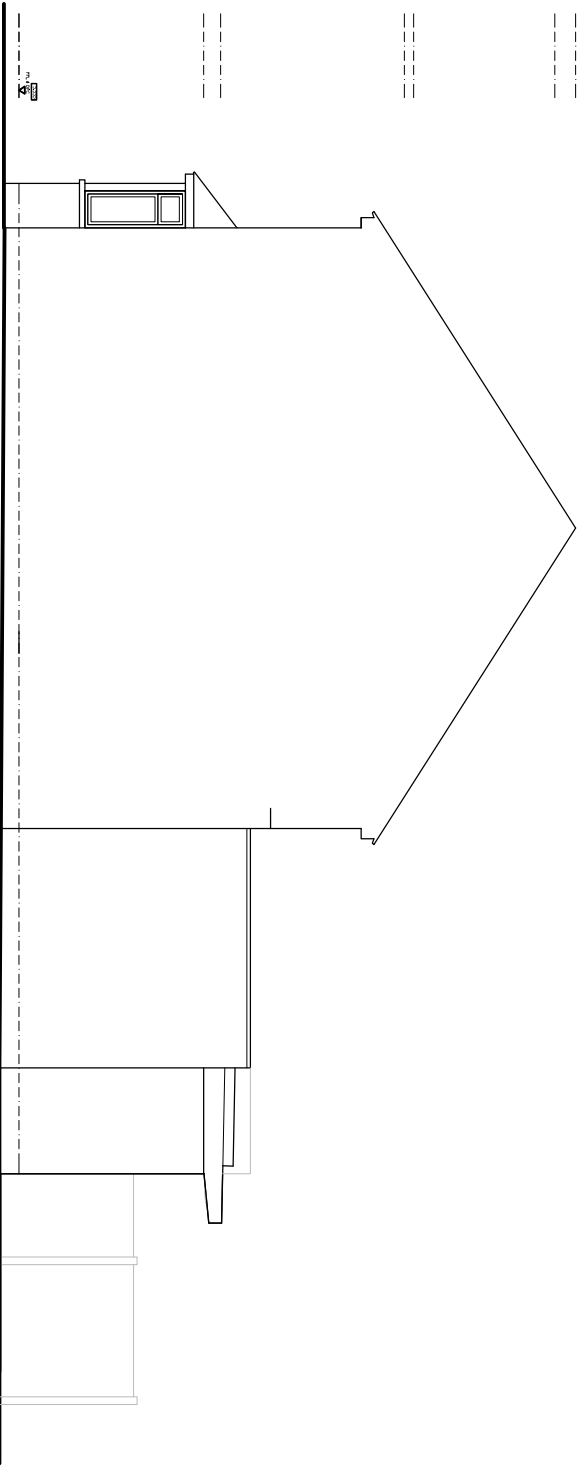

North Elevation | proposed



PROPOSED ELEVATIONS

Project/Address: Rear Extension		Drawings: Proposed Elevations	
23 Firs Ave, Falpham		Drawing No/rev: C9011104	
Bognor Regis		Scale: 1:100 @ A3	
West Sussex, PO22 8QA		Date: April 2017	
Client: Mr Patrick Mrs Penny Fenton		Drawn By: Rudi	

Note: these drawings are prepared for planning purposes only, do not scale for any other purpose.