




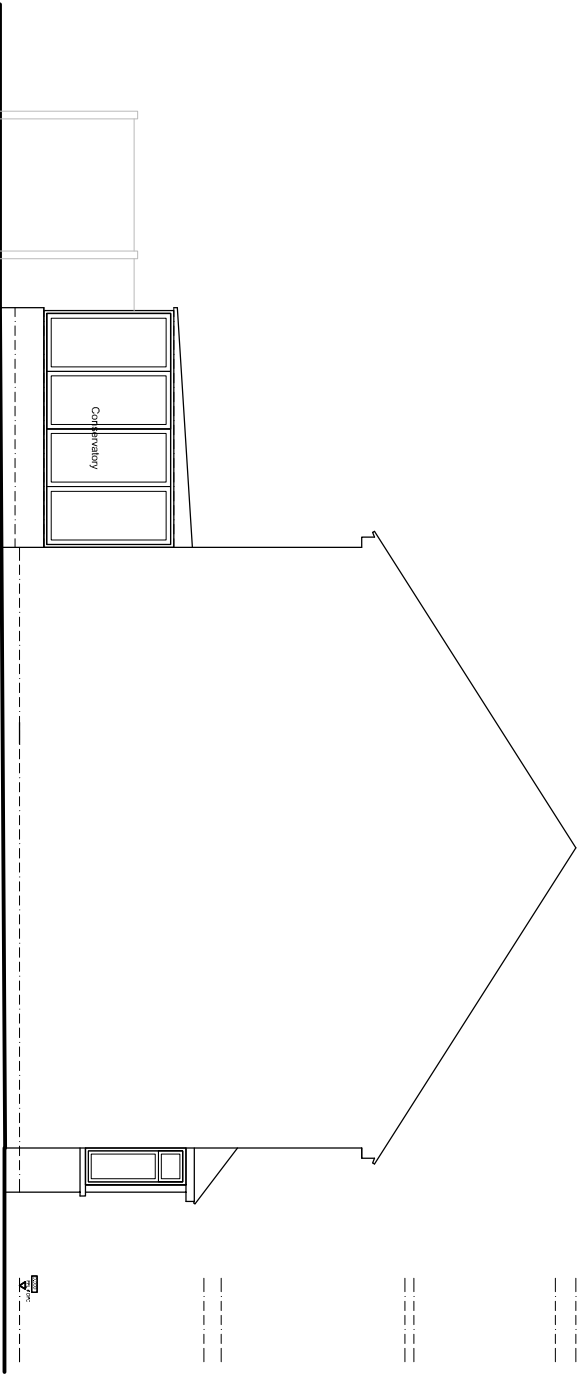


South Elevation | existing

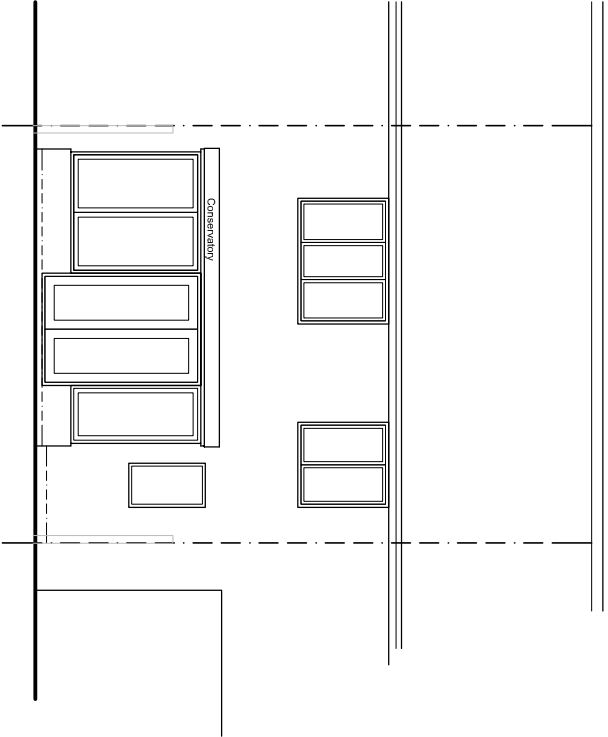

West Elevation | existing

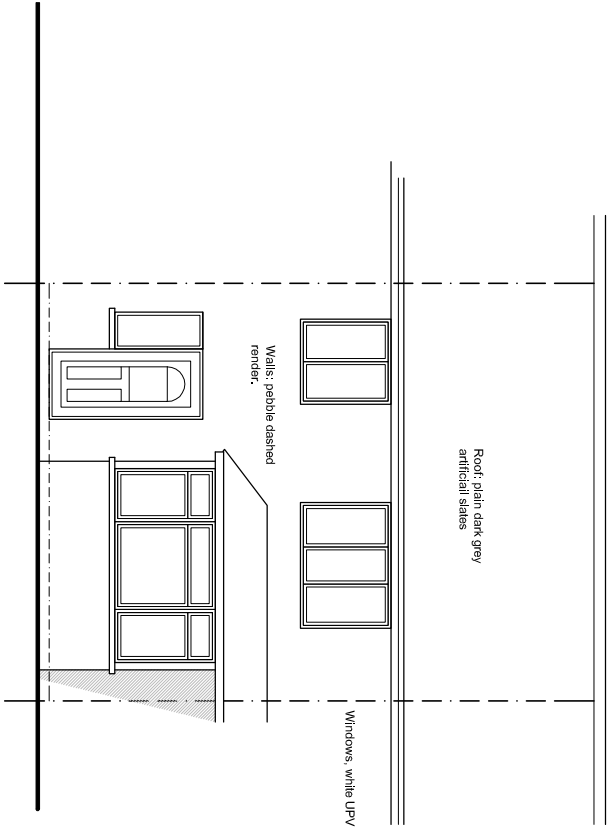

East Elevation | existing

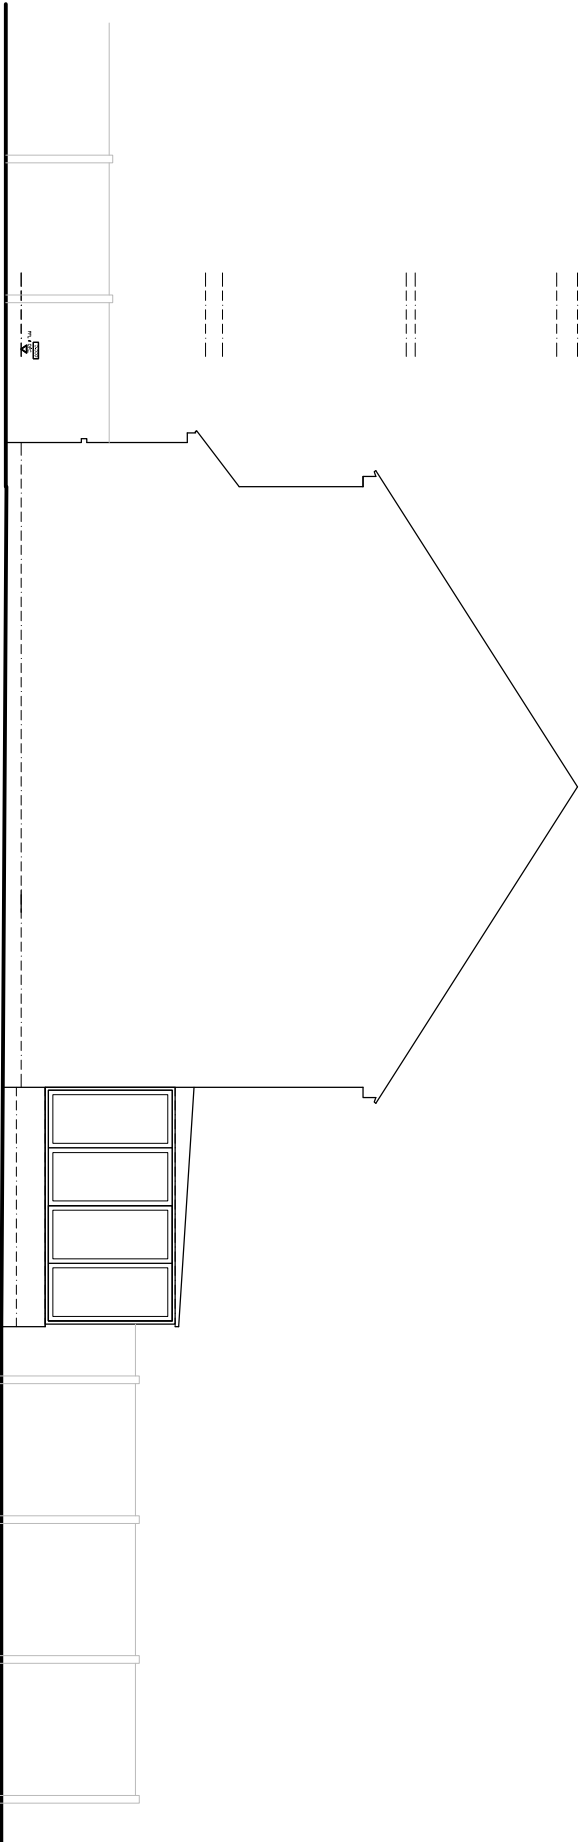

North Elevation | existing

EXSITING ELEVATIONS

CLUBD9

DESIGN

STUDIO

(M): 07792 379302 (E) rudi.design.co@gmail.com (W) d9designstudio.co.uk

Project/Address

Rear Extension

23 Firs Ave, Felpham

Bognor Regis

West Sussex, PO22 8QA

DRAWING

Drawing Number

C90111/02

Scale

1:100 @ A3

Date

April 2017

Client

Mr Patrick Mrs Penny Fortson

Drawn By

Rudi

Note:

These drawings are prepared for planning purposes only, do not scale for any other purpose.