

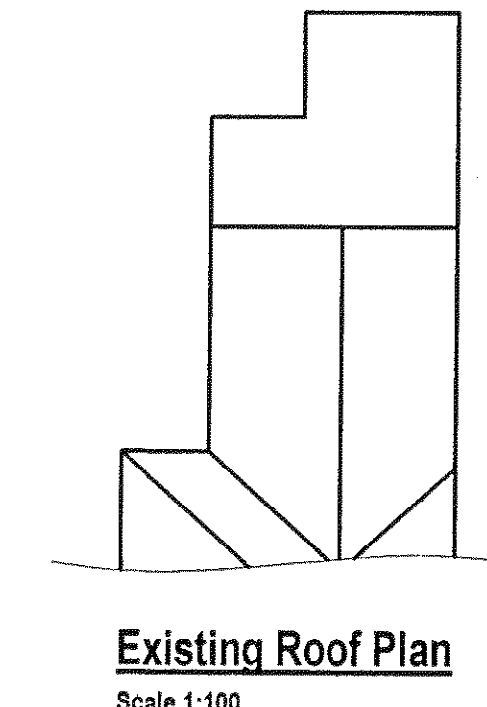
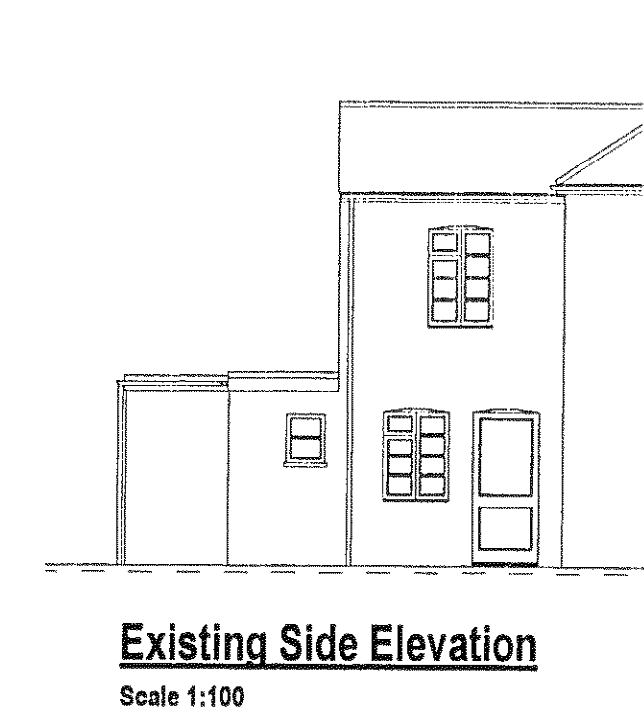
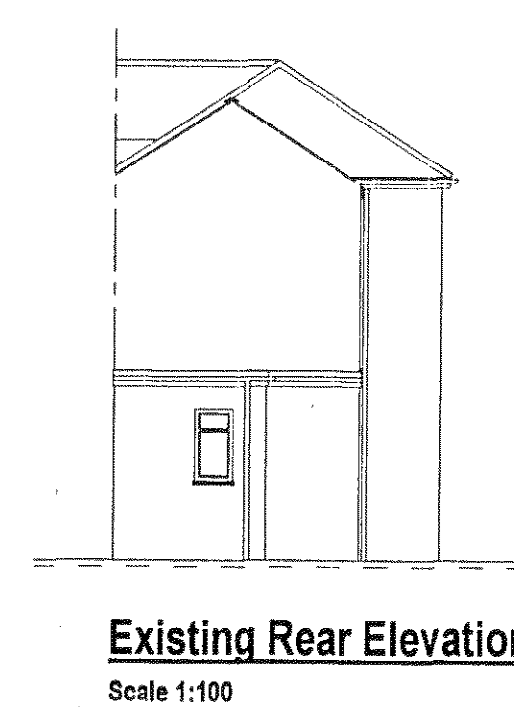


0 1 2 3 4	
Metres 1:50	
NOTES:	
REVISIONS:	

No.	FP	115	09
RECEIVED			

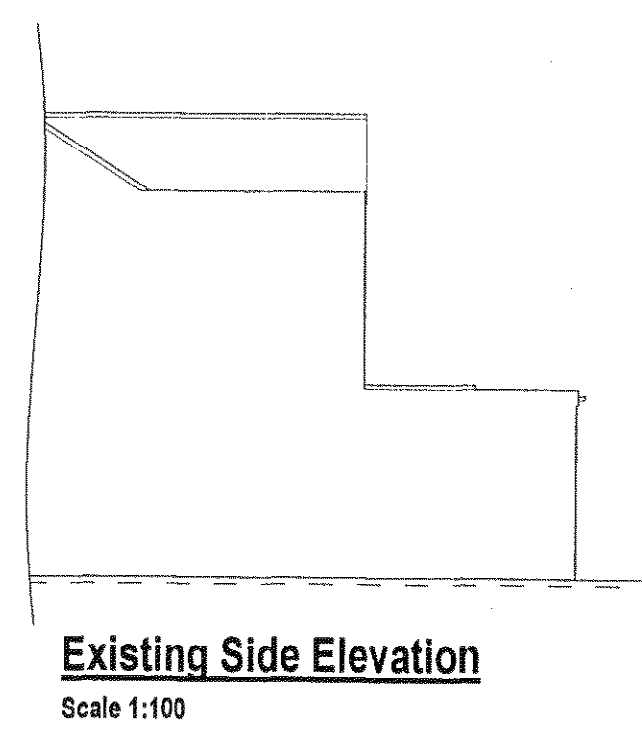

Existing Rear Elevation (Photograph)
Scale NTS

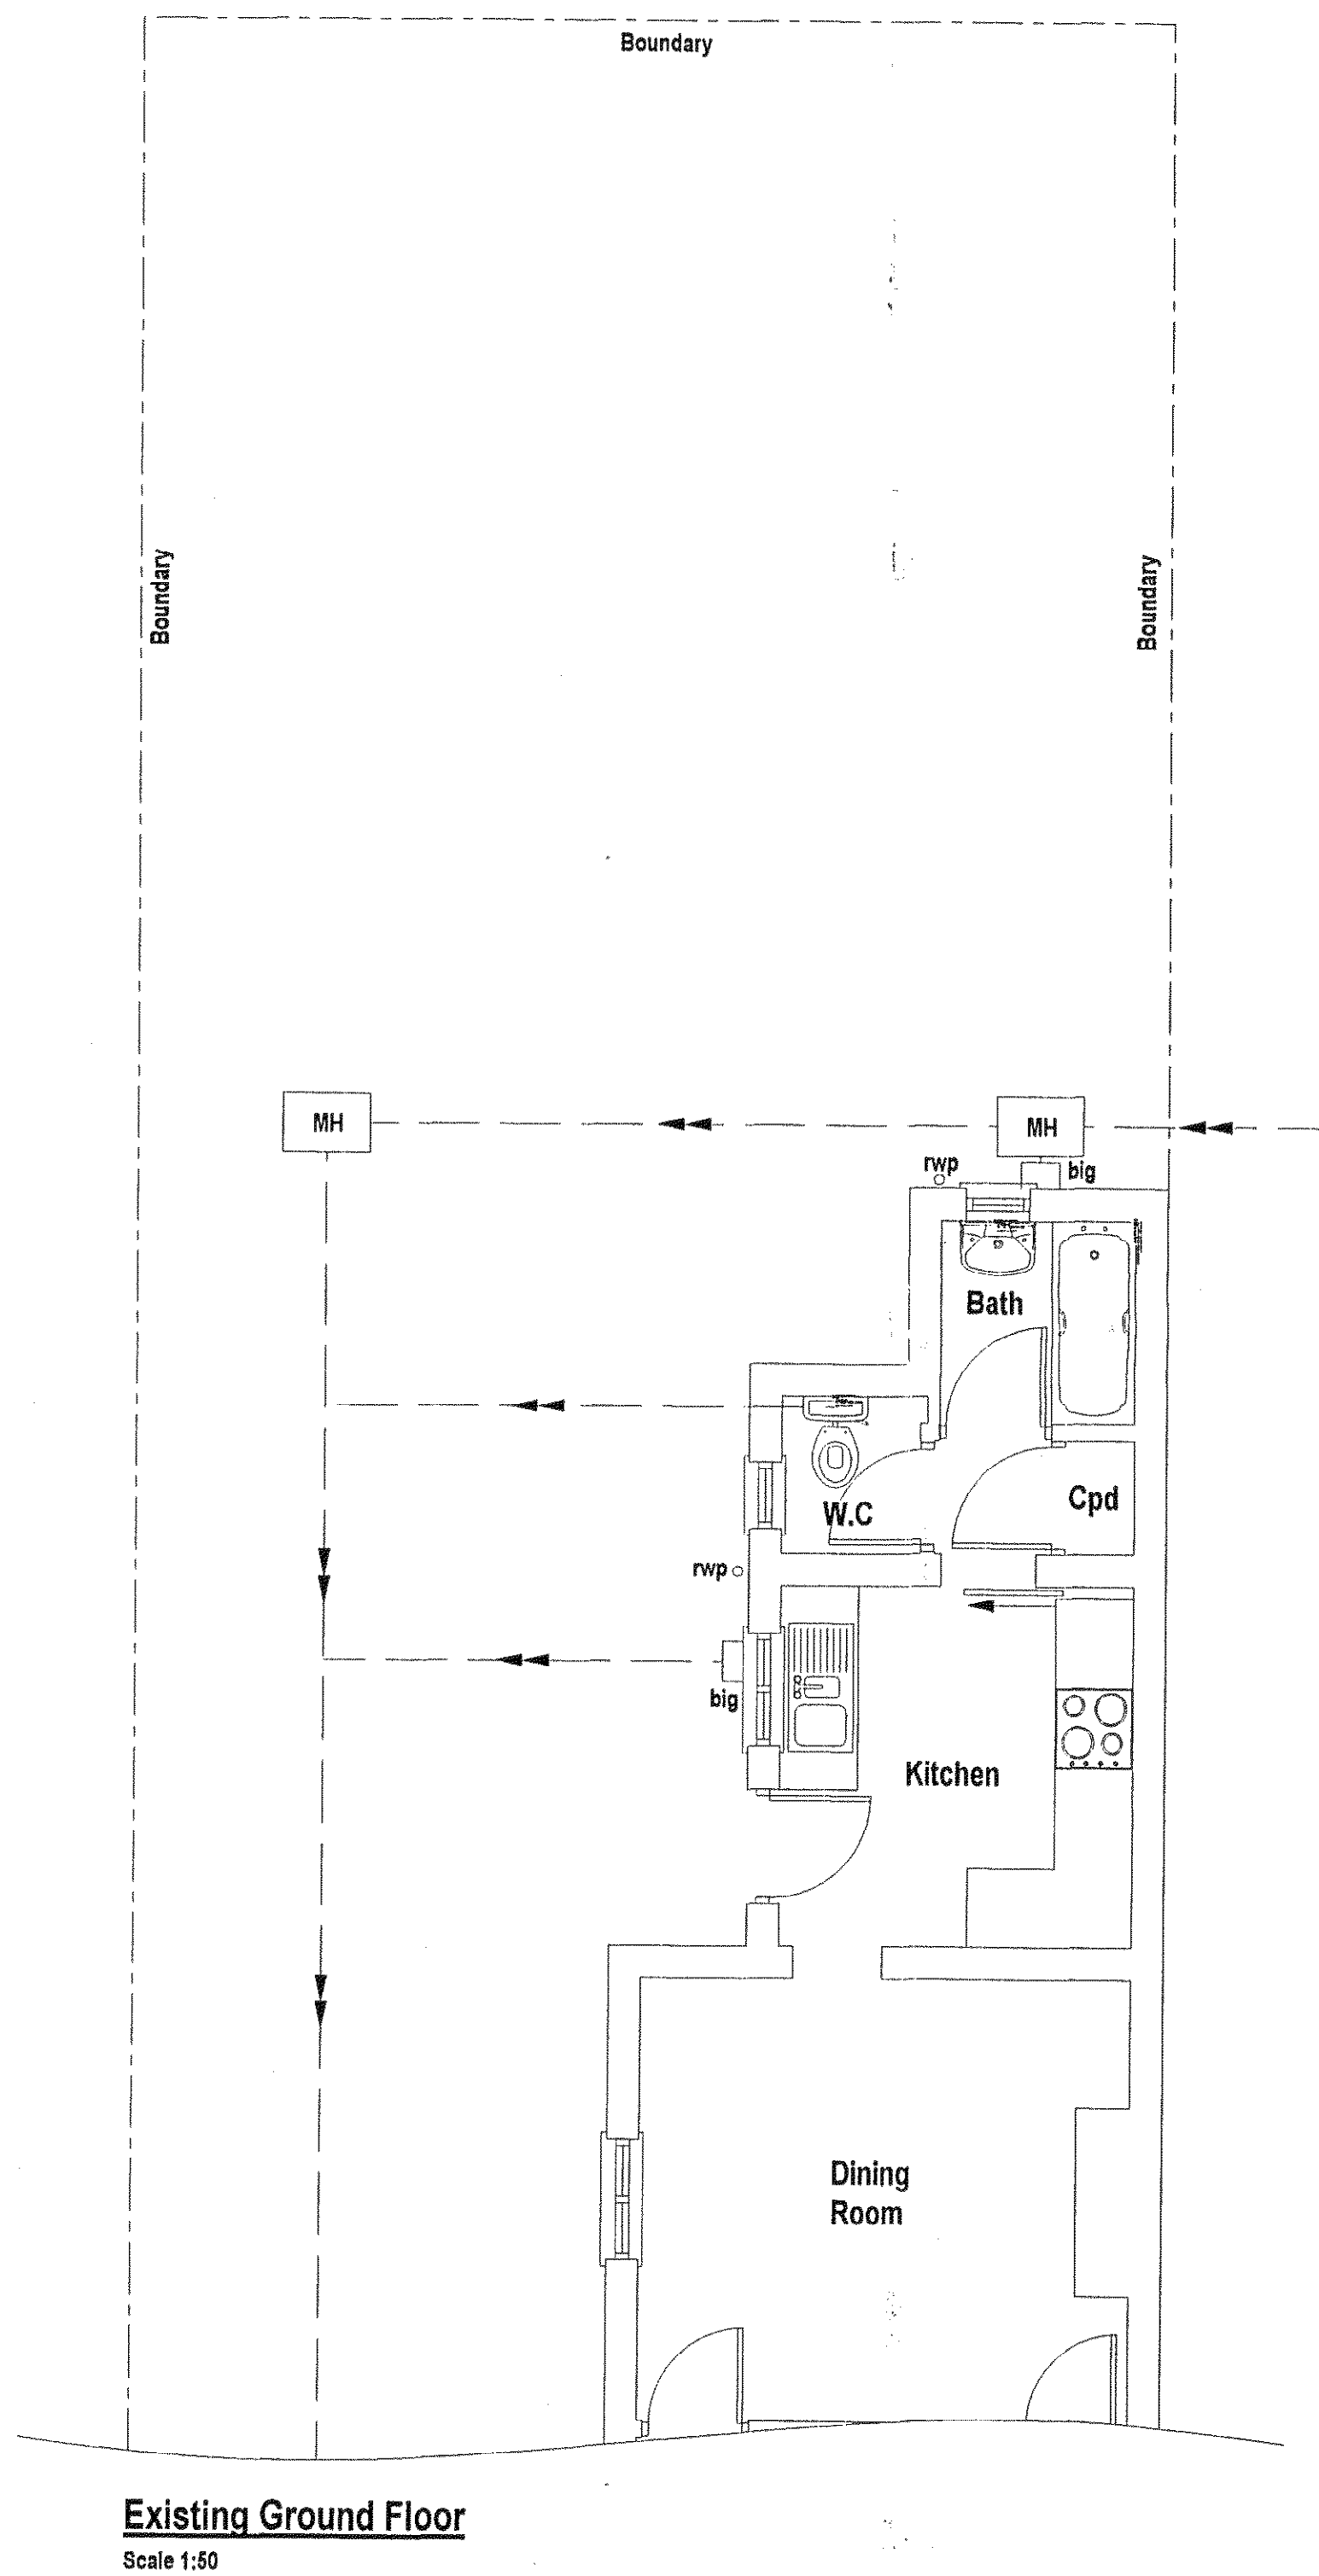

Existing Front / Side Elevation (Photograph)
Scale NTS

Drawing title;
Existing layout plans and elevations.

Job title;
Proposed rear extension.
87, Felpham Road,
Felpham,
Bognor Regis,
West Sussex.
PO22 7PF

David Scheldt. Tel; 01243 837190
E.mail; Scheldt@talk21.com