



NOTES:

REVISIONS:


ARUN DISTRICT COUNCIL			
No.	fp	115	09
RECEIVED			

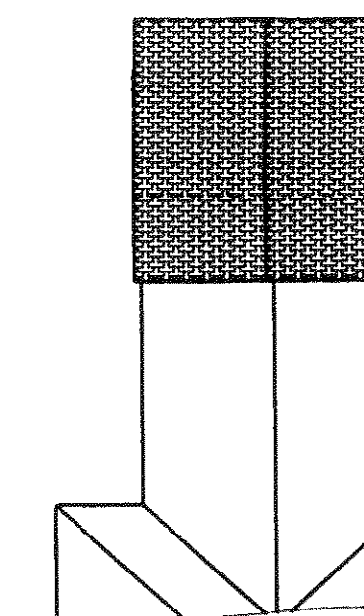


Proposed Roof Plan
Scale 1:100

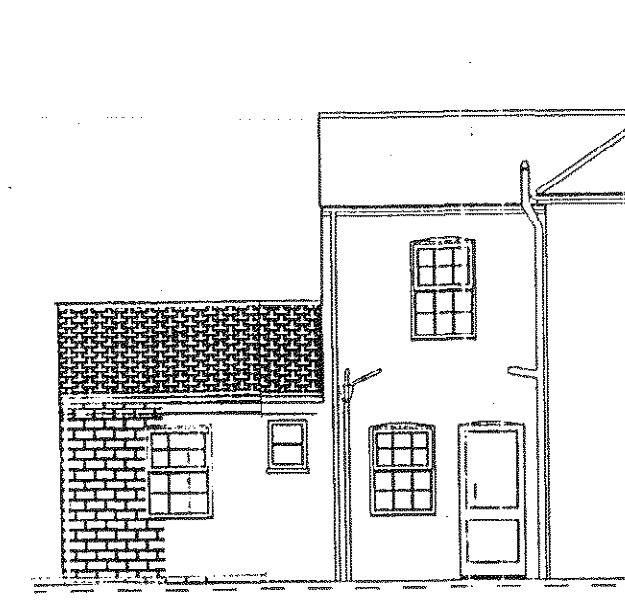


Proposed Side Elevation
Scale 1:100

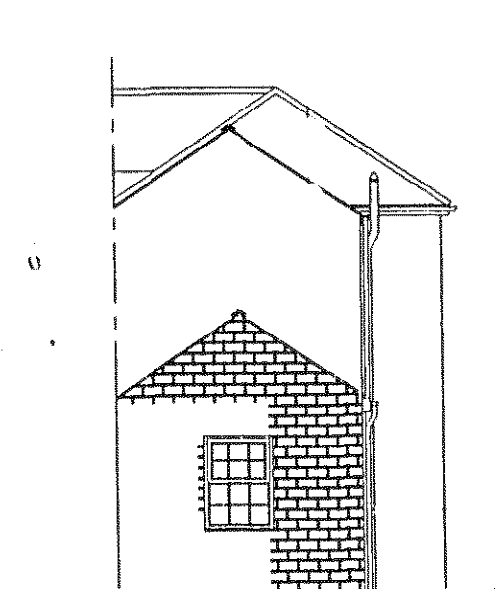

Proposed Rear Elevation
Scale 1:100

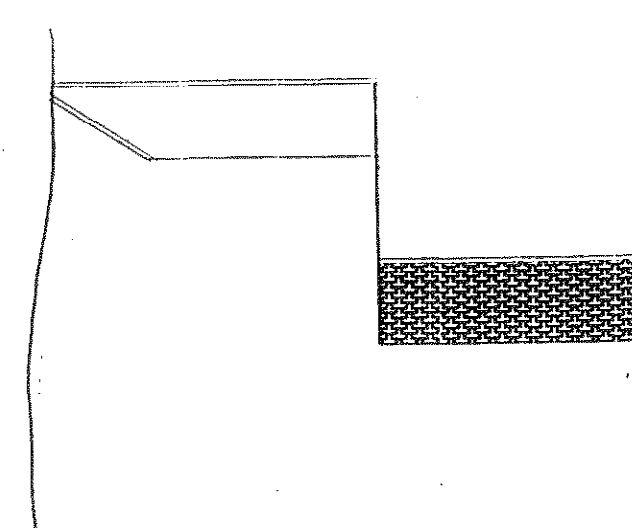

Proposed Side Elevation
Scale 1:100

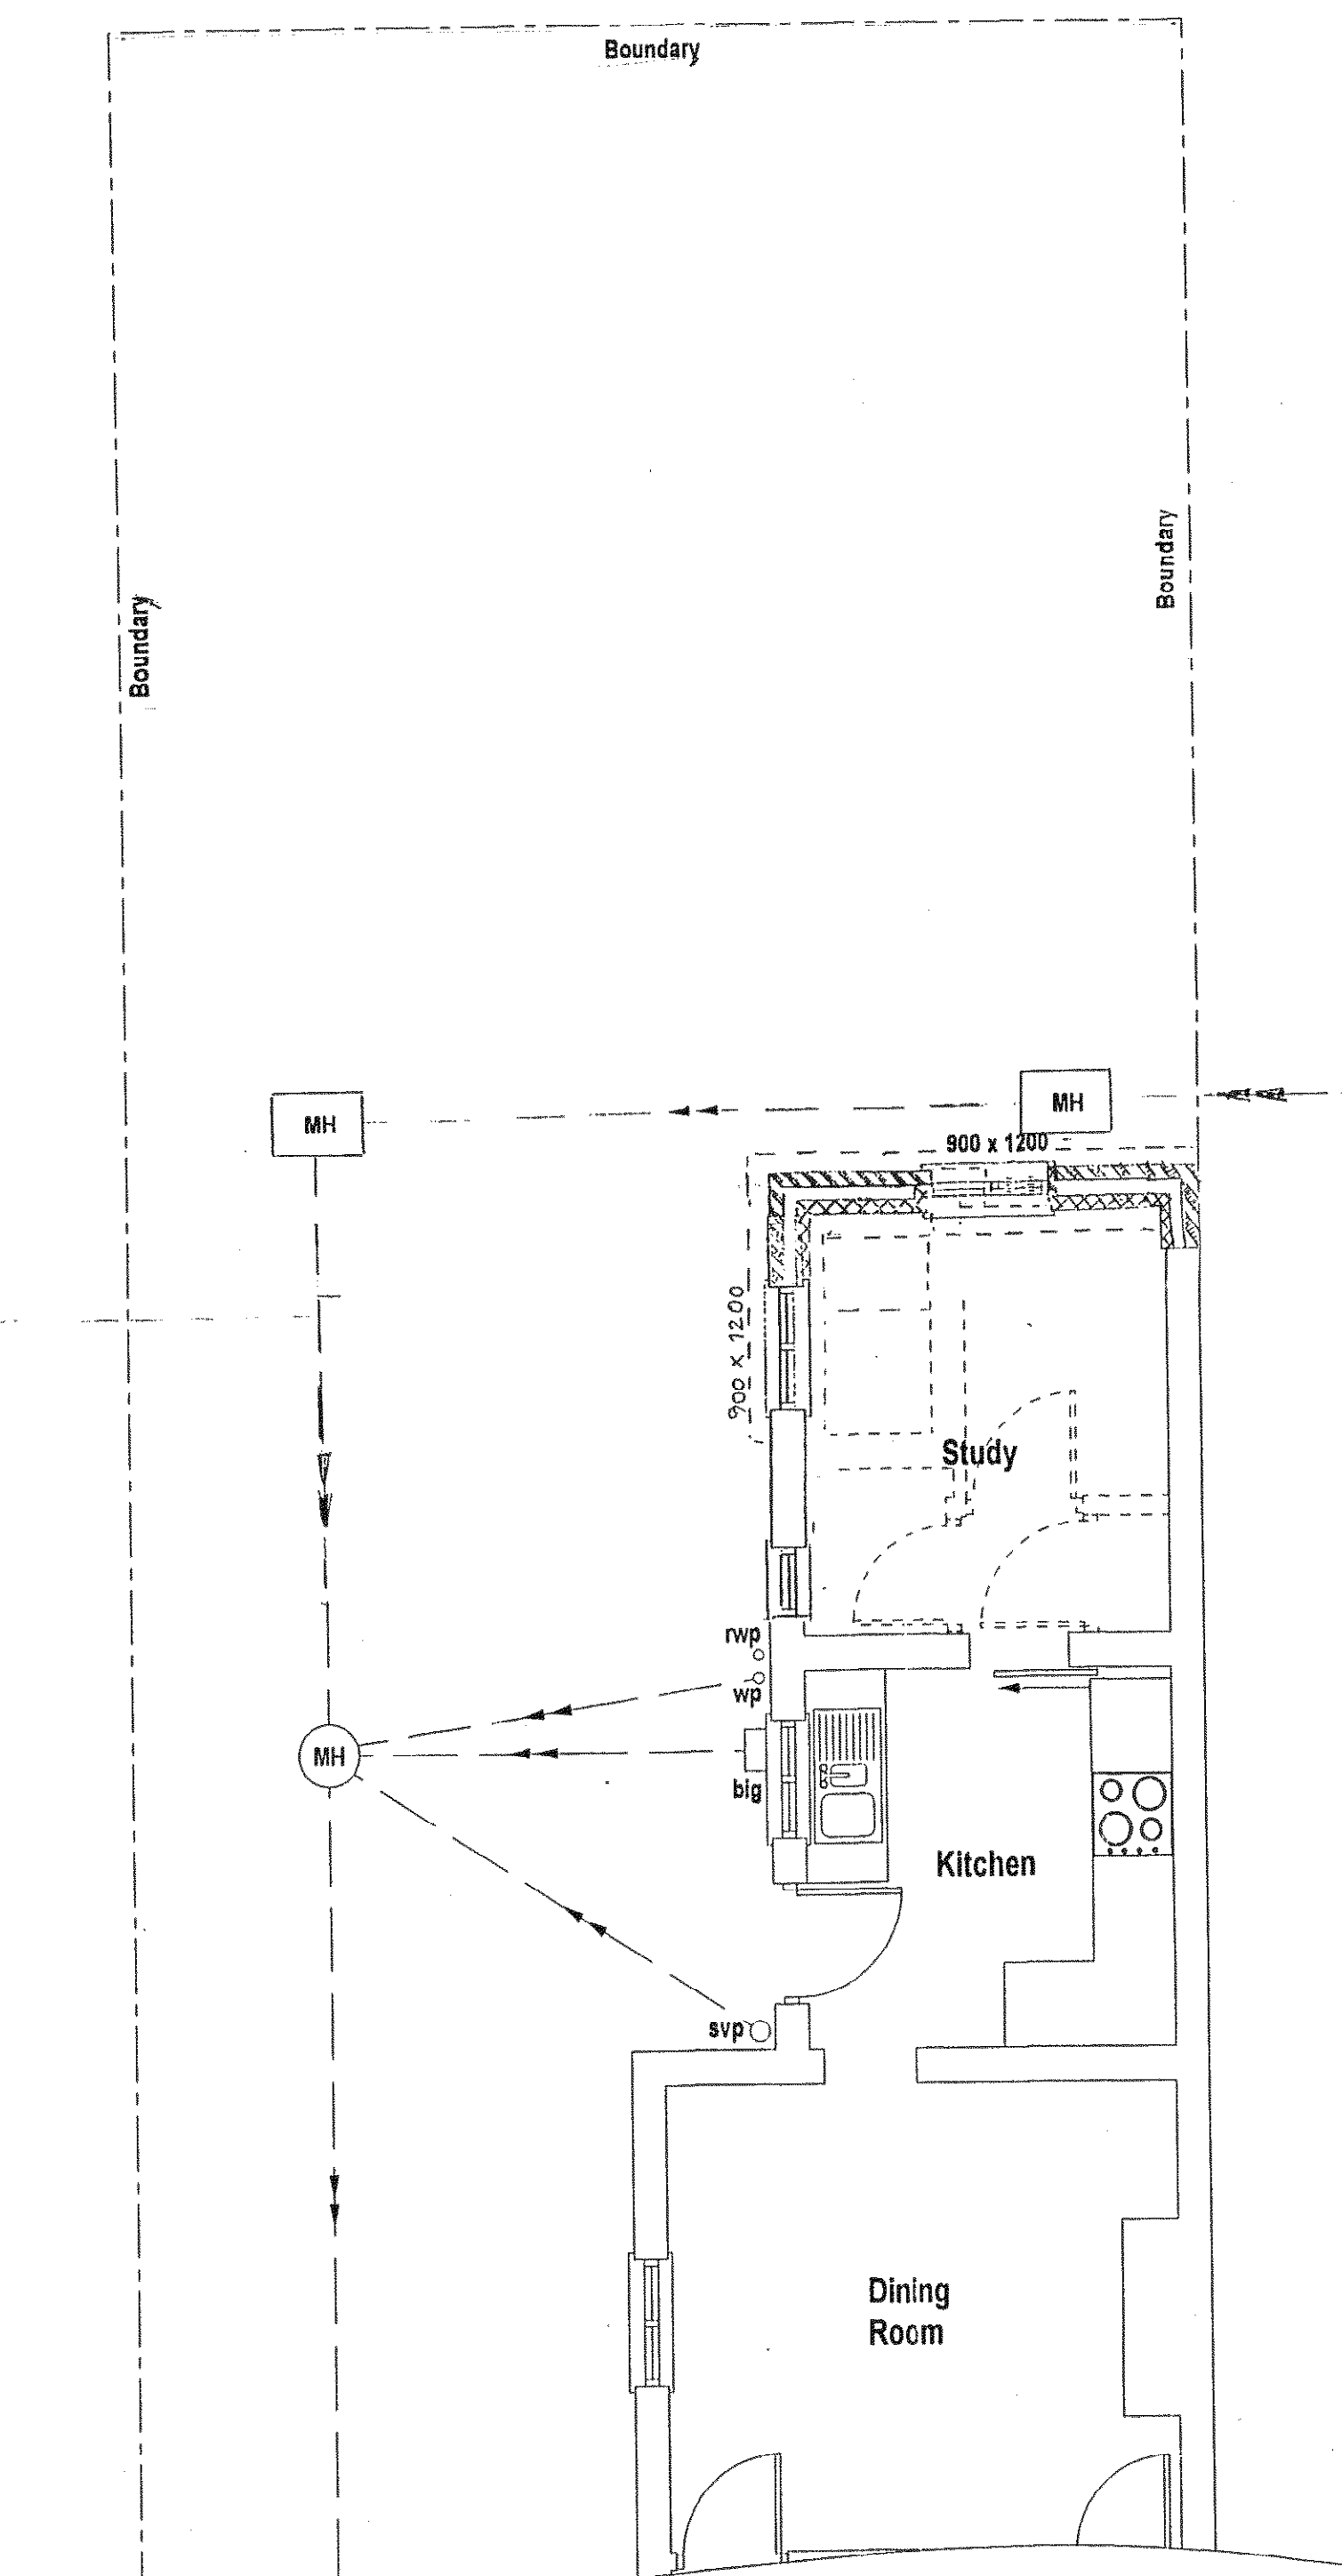

Proposed Ground Floor
Scale 1:50

Proposed layout plans and elevations.

Proposed rear extension.

87, Felpham Road,
Felpham,
Bognor Regis,
West Sussex.
PO22 7PF

David Scheldt. Tel: 01243 837190
E.mail: Scheldt@talk21.com