




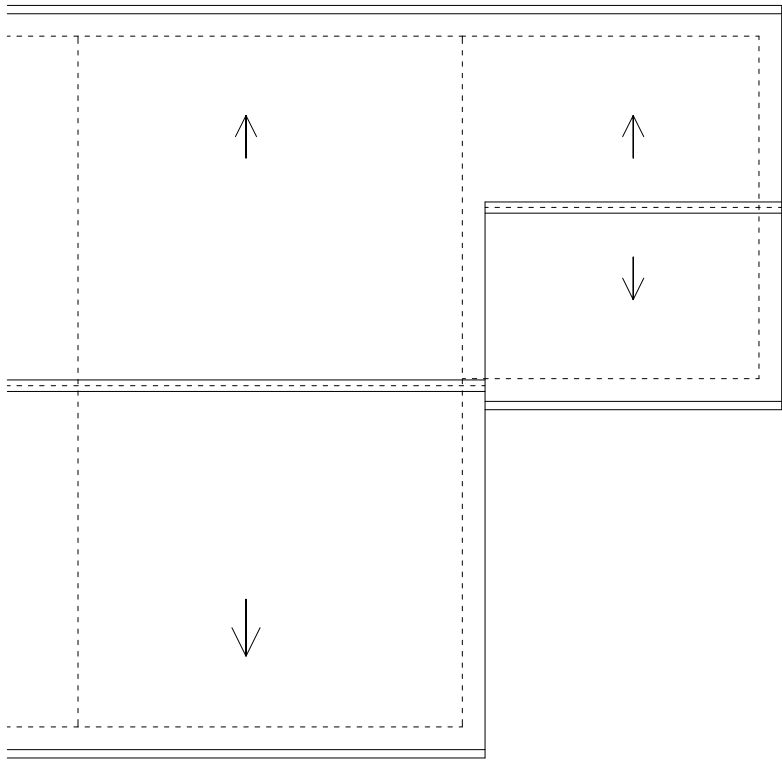


EXISTING ROOF PLAN
REF. NO.: BD575 EP01-2

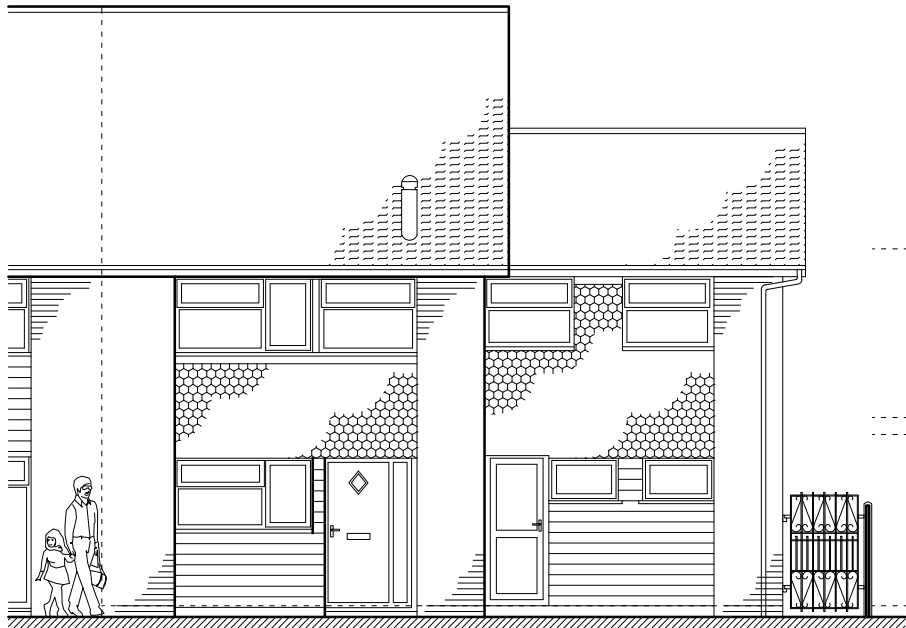


EXISTING EAST ELEVATION
REF. NO.: BD575 EE01-1

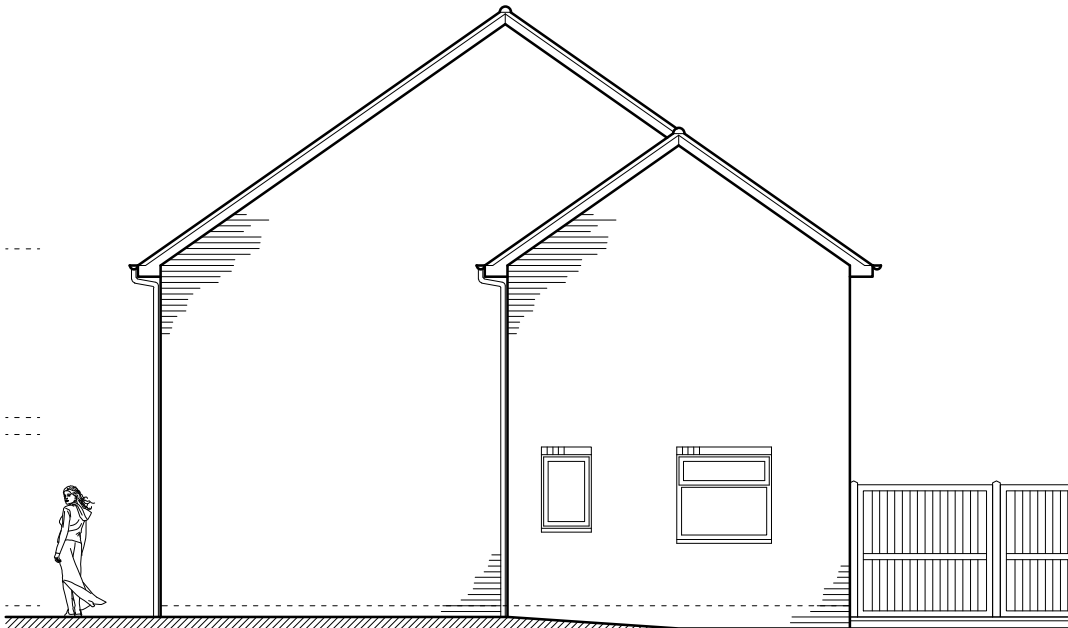


EXISTING NORTH ELEVATION
REF. NO.: BD575 EE01-2

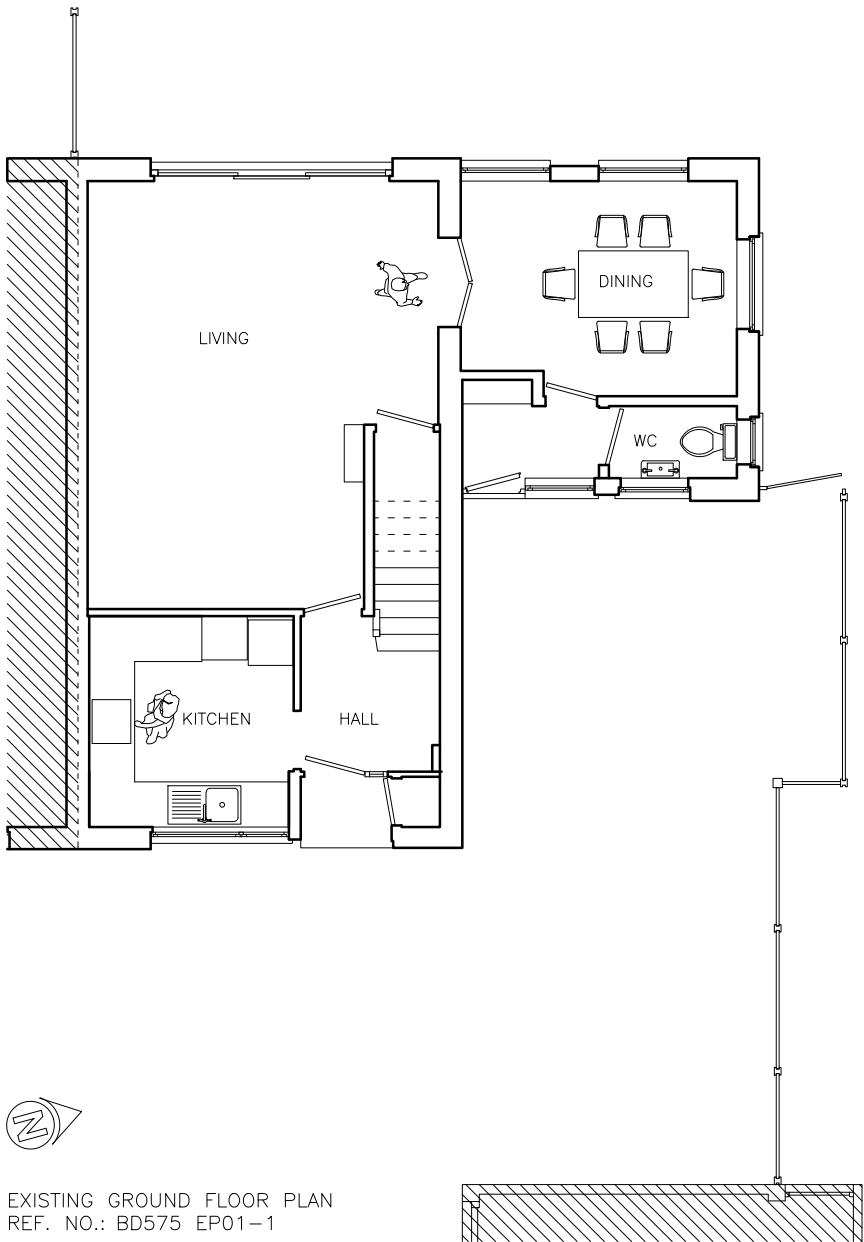

EXISTING GROUND FLOOR PLAN
REF. NO.: BD575 EP01-1

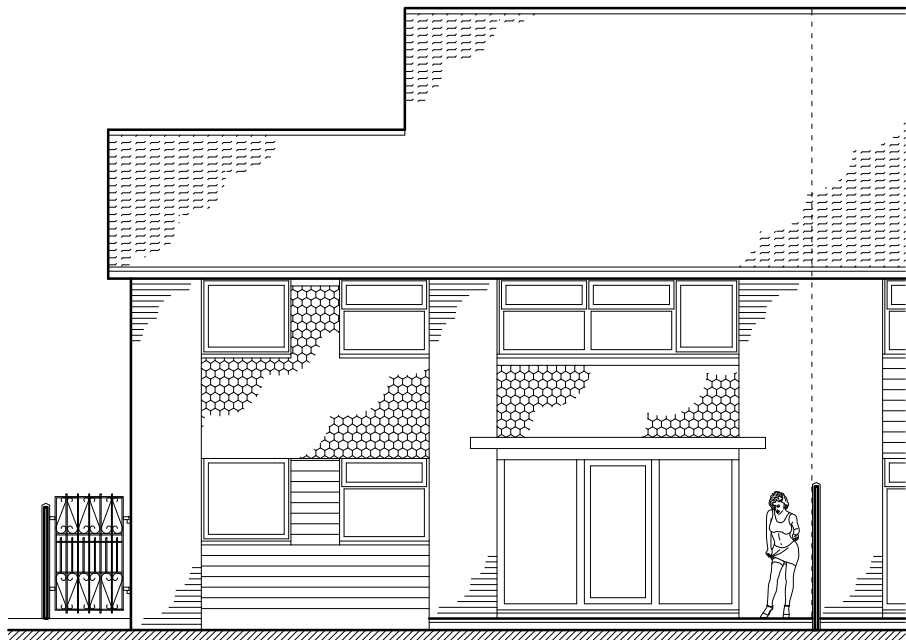

EXISTING WEST ELEVATION
REF. NO.: BD575 EE01-3

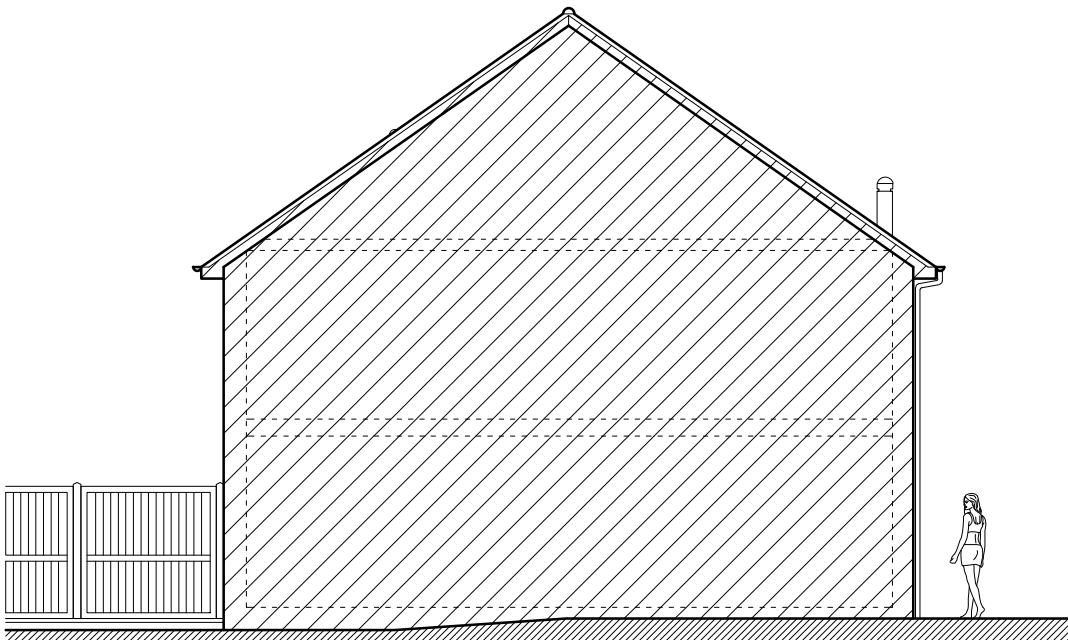

EXISTING SOUTH (SECTION) ELEVATION
REF. NO.: BD575 EE01-4



Living Space www.livingspacedesign.com Cedar Field, Five Acres, Funtington, Chichester, West Sussex, PO18 9LX tel: 01243 572604 fax: 01243 575139 Copyright of this drawing is reserved by Living Space. This drawing is not to be scaled for construction except for planning purposes only. All dimensions are to be checked on site prior to construction or manufacture. If there are any discrepancies the designer is to be informed immediately.	PROJECT: 8 SUTTON CLOSE, BOGNOR REGIS, WEST SUSSEX		TITLE: EXISTING FLOOR PLAN, ROOF PLAN AND ELEVATIONS	
	CLIENT: MR. KEVIN		JOB NO.: BD575	
			DWG. NO.: EP01-1,2/ EE01-1,2,3,4	
			SCALE: 1:100 @ A3	
		DATE: 08 05 2017	REV.: -	DRAWN BY: J.L.