



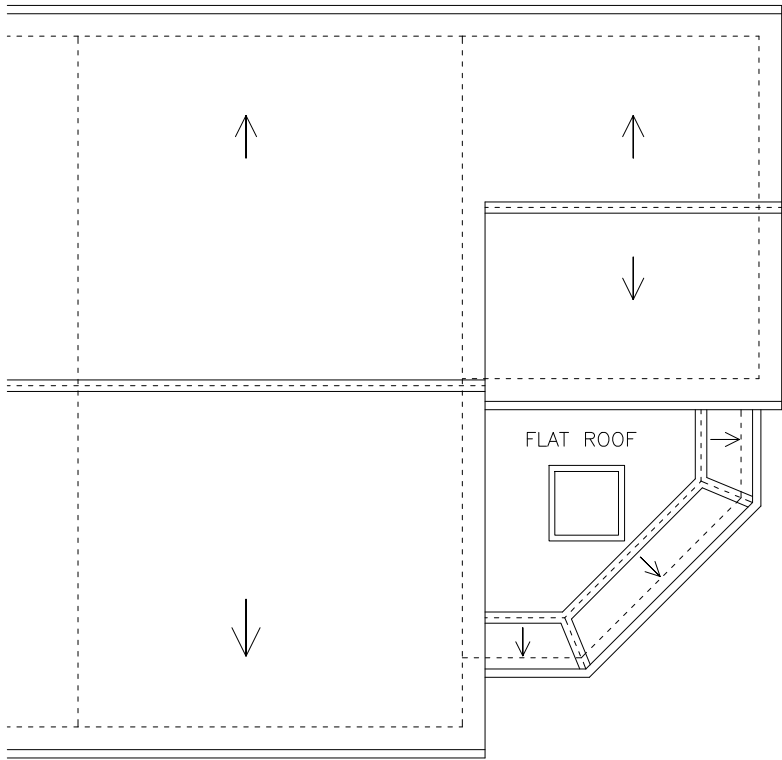


PROPOSED ROOF PLAN
REF. NO.: BD575 PP01-2

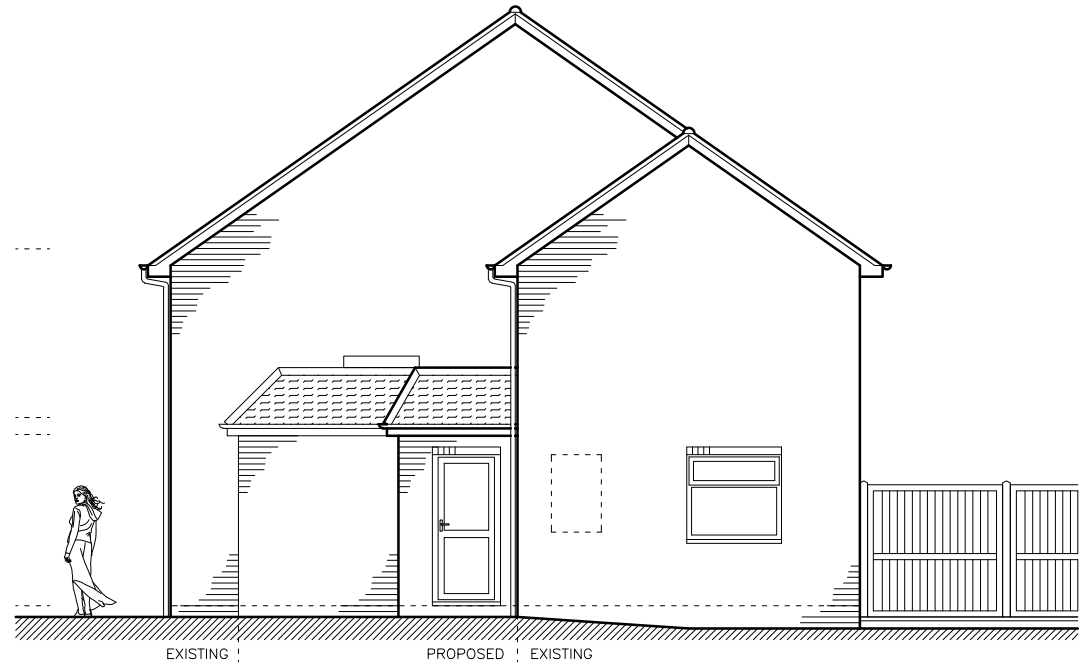


PROPOSED EAST ELEVATION
REF. NO.: BD575 PE01-1




PROPOSED NORTH ELEVATION
REF. NO.: BD575 PE01-2

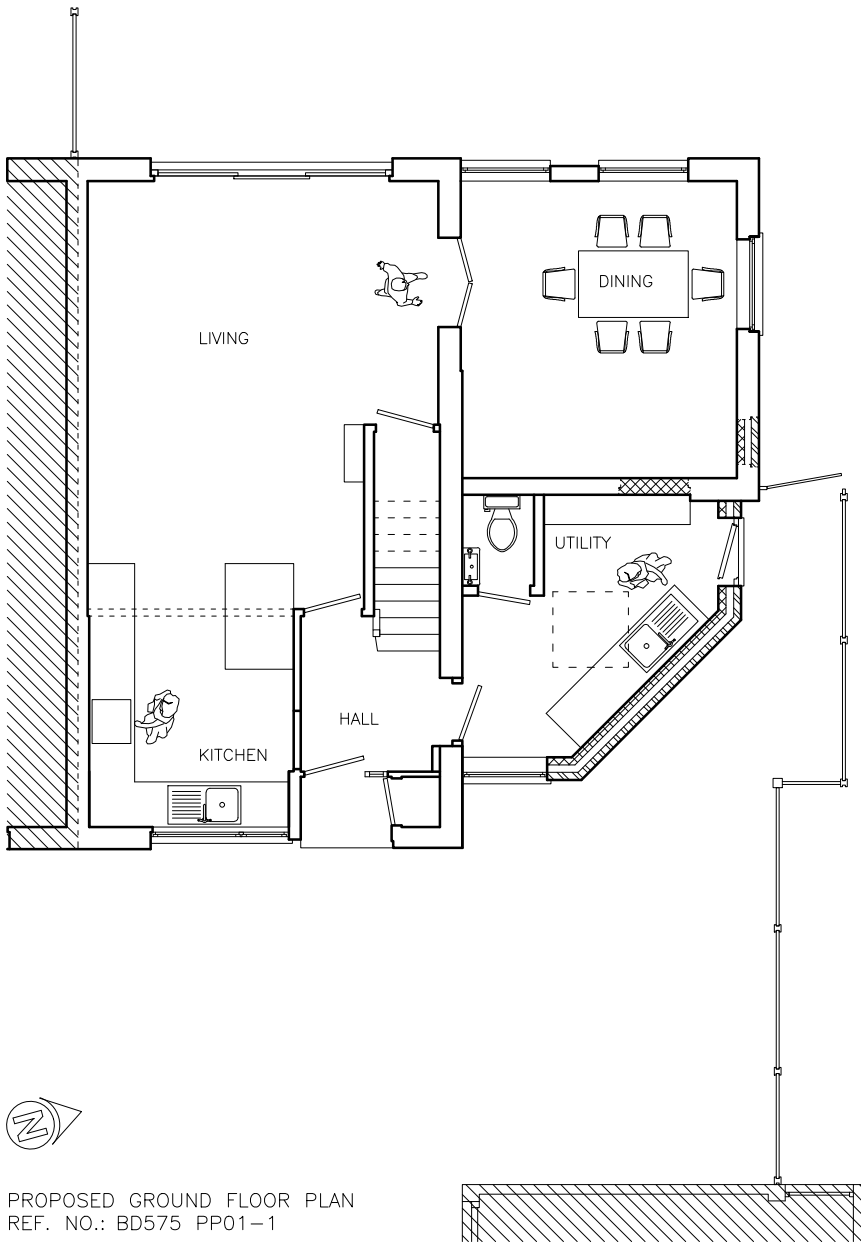

PROPOSED GROUND FLOOR PLAN
REF. NO.: BD575 PP01-1

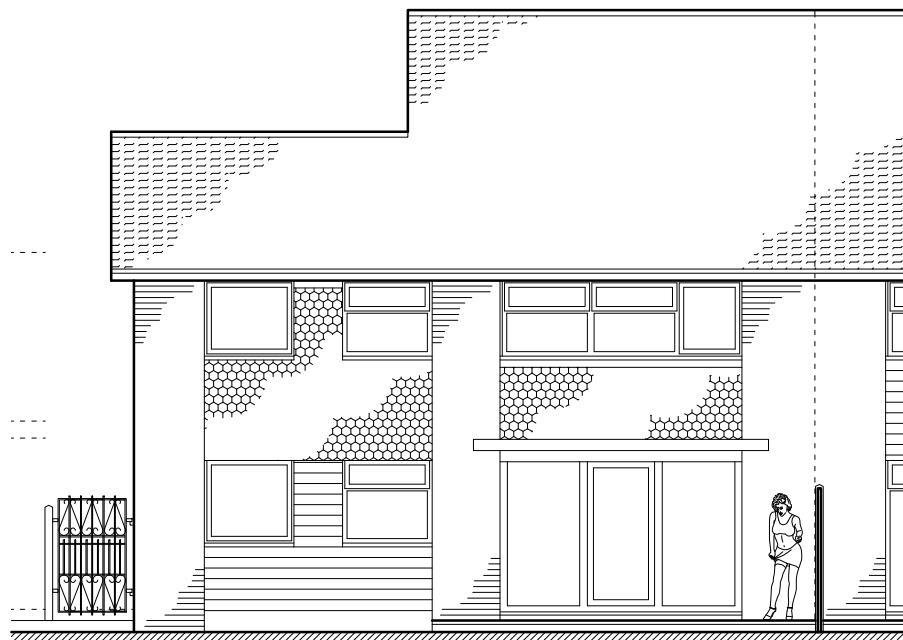

PROPOSED WEST ELEVATION
REF. NO.: BD575 PE01-3

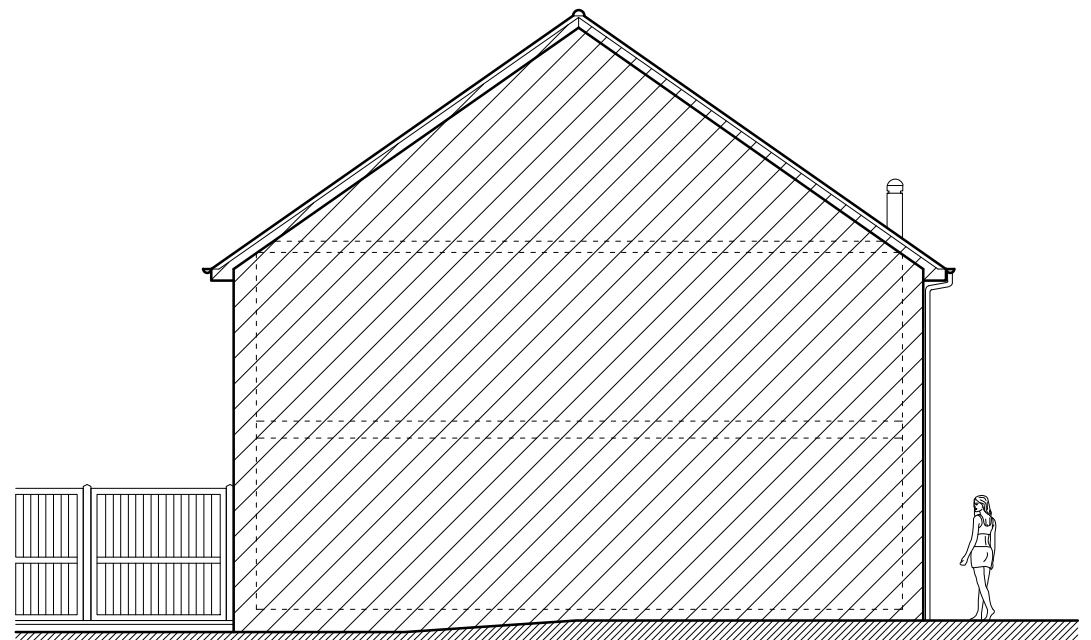

PROPOSED SOUTH (SECTION) ELEVATION
REF. NO.: BD575 PE01-4



Living Space www.livingspacedesign.com Cedar Field, Five Acres, Funtington, Chichester, West Sussex, PO18 9LX tel: 01243 572604 fax: 01243 575139 Copyright of this drawing is reserved by Living Space. This drawing is not to be scaled for construction except for planning purposes only. All dimensions are to be checked on site prior to construction or manufacture. If there are any discrepancies the designer is to be informed immediately.	PROJECT: 8 SUTTON CLOSE, BOGNOR REGIS, WEST SUSSEX		TITLE: PROPOSED FLOOR PLAN, ROOF PLAN AND ELEVATIONS	
	CLIENT: MR. KEVIN		JOB NO.: BD575	
			DWG. NO.: PP01-1,2/ PE01-1,2,3,4	
			SCALE: 1:100 @ A3	
		DATE: 08 05 2017	REV.: D	DRAWN BY: J.L.