






Front Elevation Proposed (North)
Scale 1:100

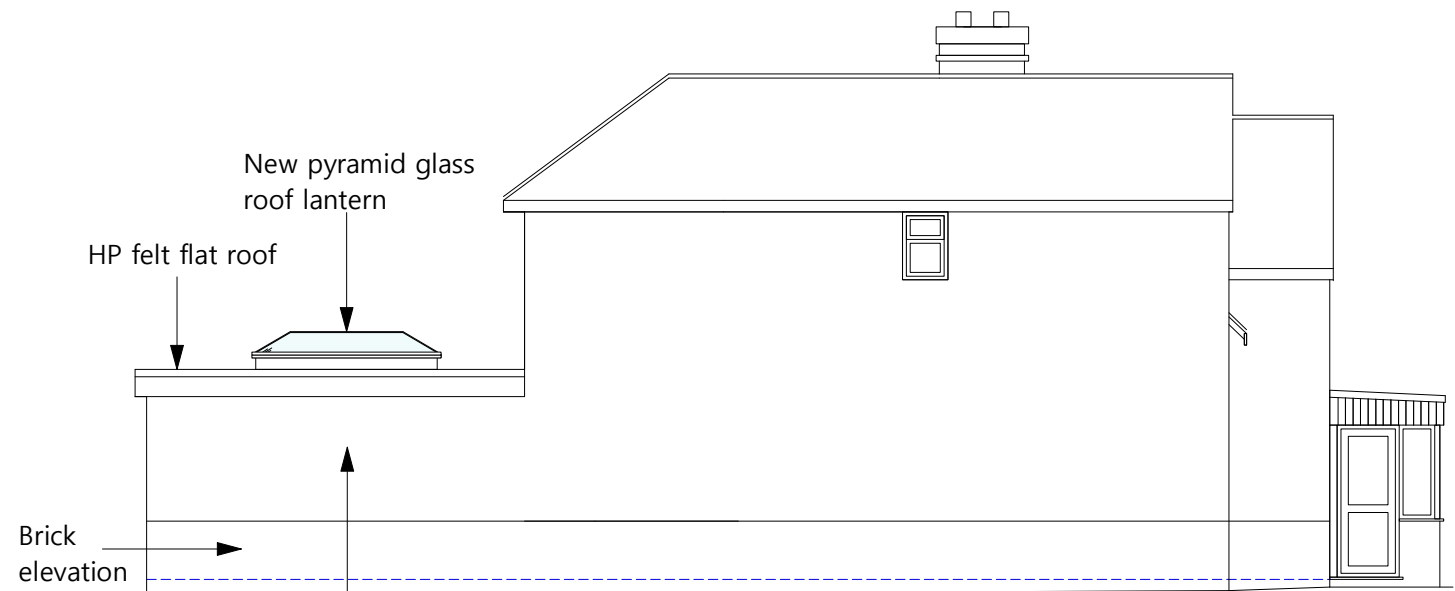

Side Elevation Proposed (East)
Scale 1:100

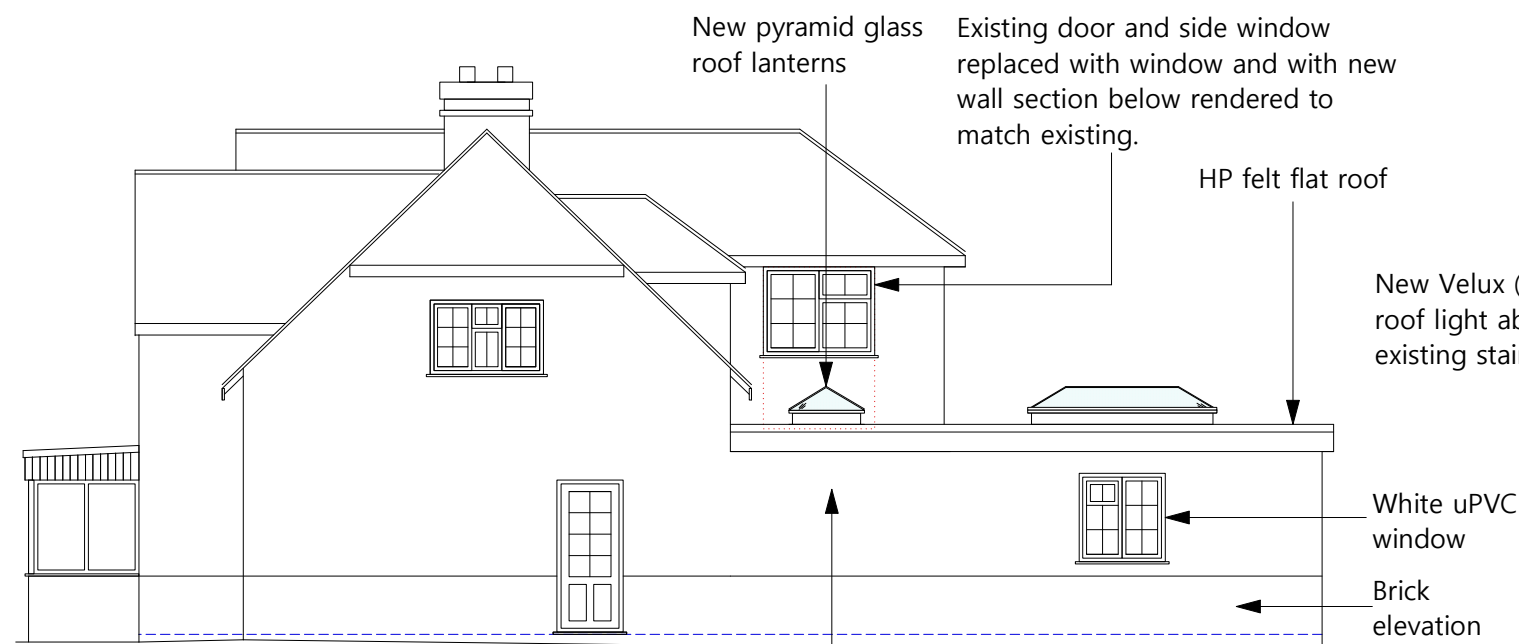


Side Elevation Proposed (West)
Scale 1:100

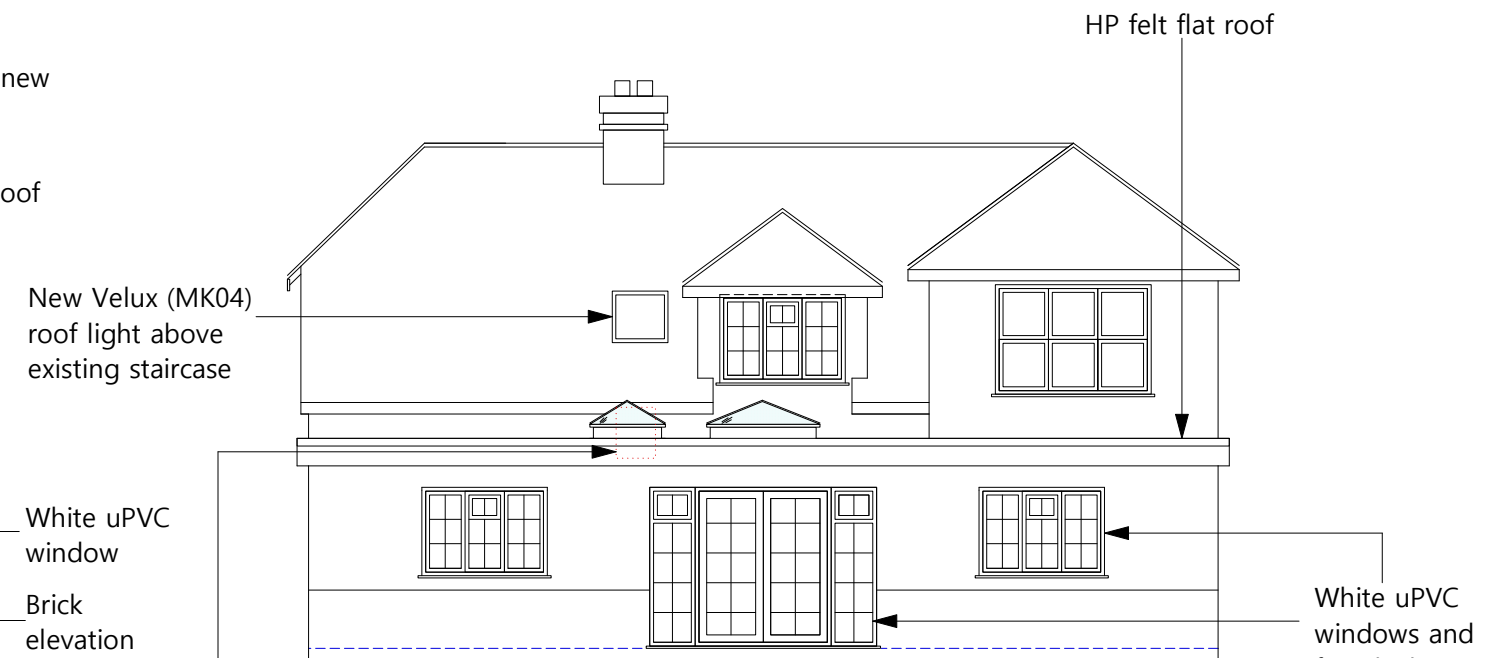

Rear Elevation Proposed (South)
Scale 1:100

Scale bar 1:100

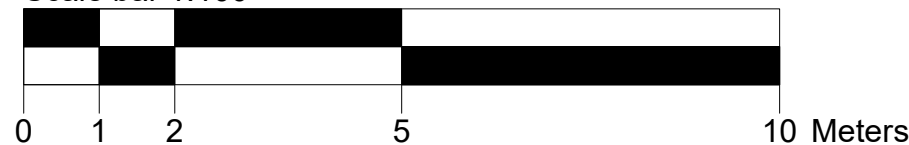

All dims and details to be checked on site prior to any commencement of work. This plan is not a full specification or schedule of work and has been produced solely for the purpose of obtaining the necessary local authority consents/approvals For Party Wall etc. Act 1996 see Government booklet or website.	Status:		Client: Mr J Farci 28 New Barn Lane Felpham Bognor Regis West Sussex PO22 8LN	Revision: B	Project: Rear extension and alterations
	Preliminary	☐ Tender		Scale: 1:100 @A3	Content: Proposed elevations
	Planning	☒ Construction		Date: Sept 26	
	Building Regulations	☐ As Built		Dwg No: JF003	