



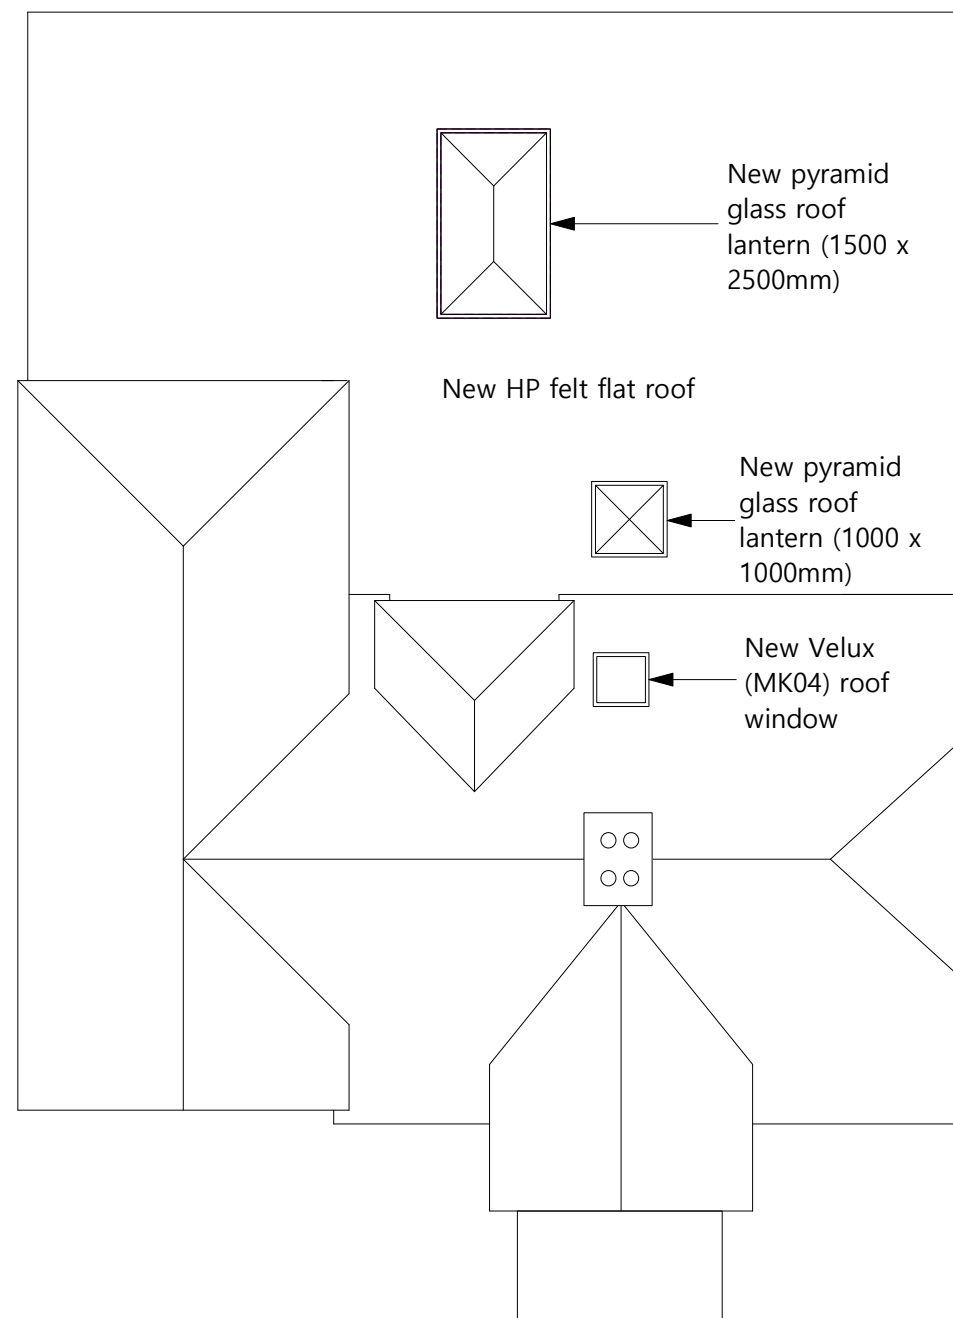

Roof Plan Proposed
Scale 1:100

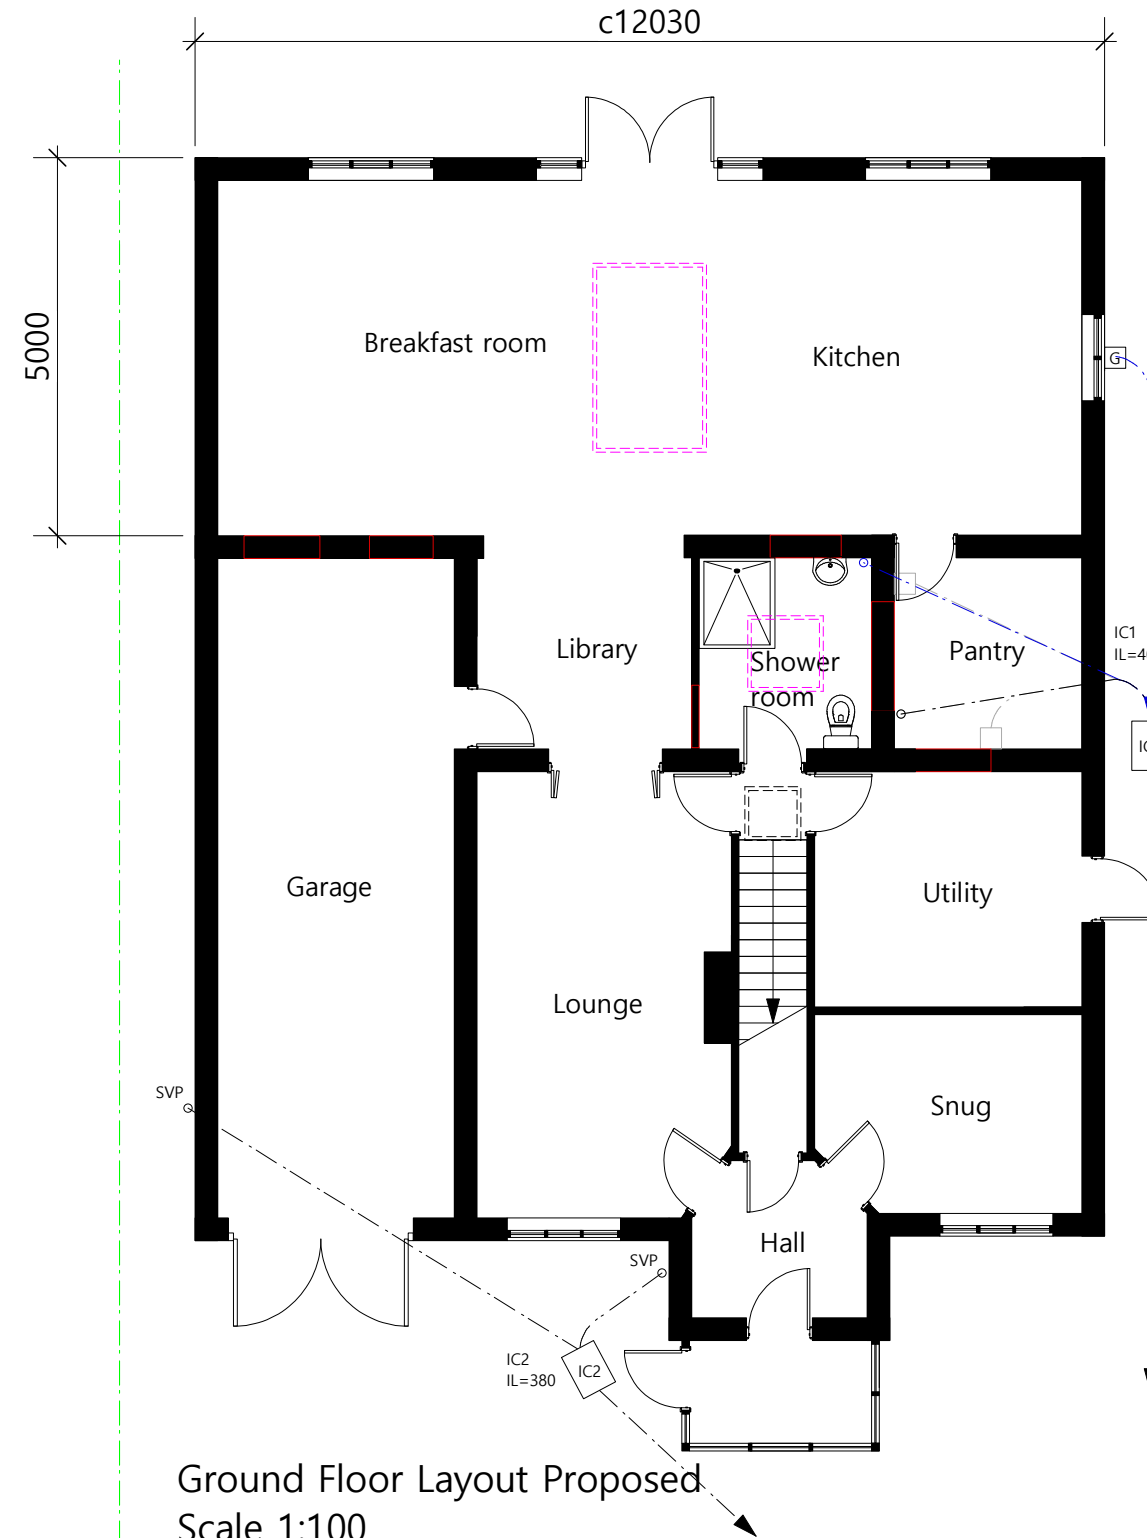


Ground Floor Layout Proposed
Scale 1:100

Notes:

- Magenta dotted lines to show position of new pyramid roof lanterns (1500x2500mm & 1000x1000mm)
- Red line blocks show areas of existing masonry to be infilled to match
- Blue dotted line to show new foul waste run to connect into existing branch drain
- Grey dotted line to show existing foul waste runs and gullies to be removed
- Black dotted line to show new velux window

First floor layout is not shown and is not affected by the proposal and remains as existing

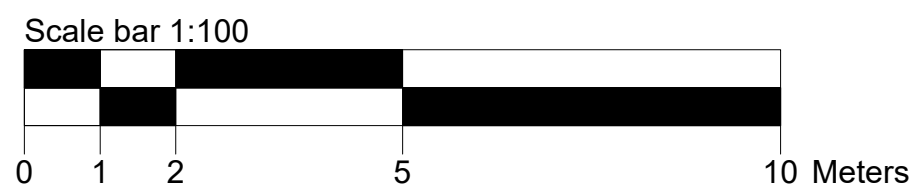

All dims and details to be checked on site prior to any commencement of work. This plan is not a full specification or schedule of work and has been produced solely for the purpose of obtaining the necessary local authority consents/approvals For Party Wall etc, Act 1996 see Government booklet or website.	Status:		Client: Mr J Farci 28 New Barn Lane Felpham Bognor Regis West Sussex PO22 8LN	Revision: B	Project: Rear extension and alterations
	Preliminary	☐ Tender		Scale: 1:100 @A3	Content:
	Planning	☒ Construction		Date: Sept 26	Proposed floor plan and roof plan
	Building Regulations	☐ As Built		Dwg No: JF004	