

Revision	Description	Date
A	Issued for PLANNING	14-05-21




West Elevation
1 : 100


South Elevation
1 : 100

East Elevation
1 : 100


North Elevation
1 : 100

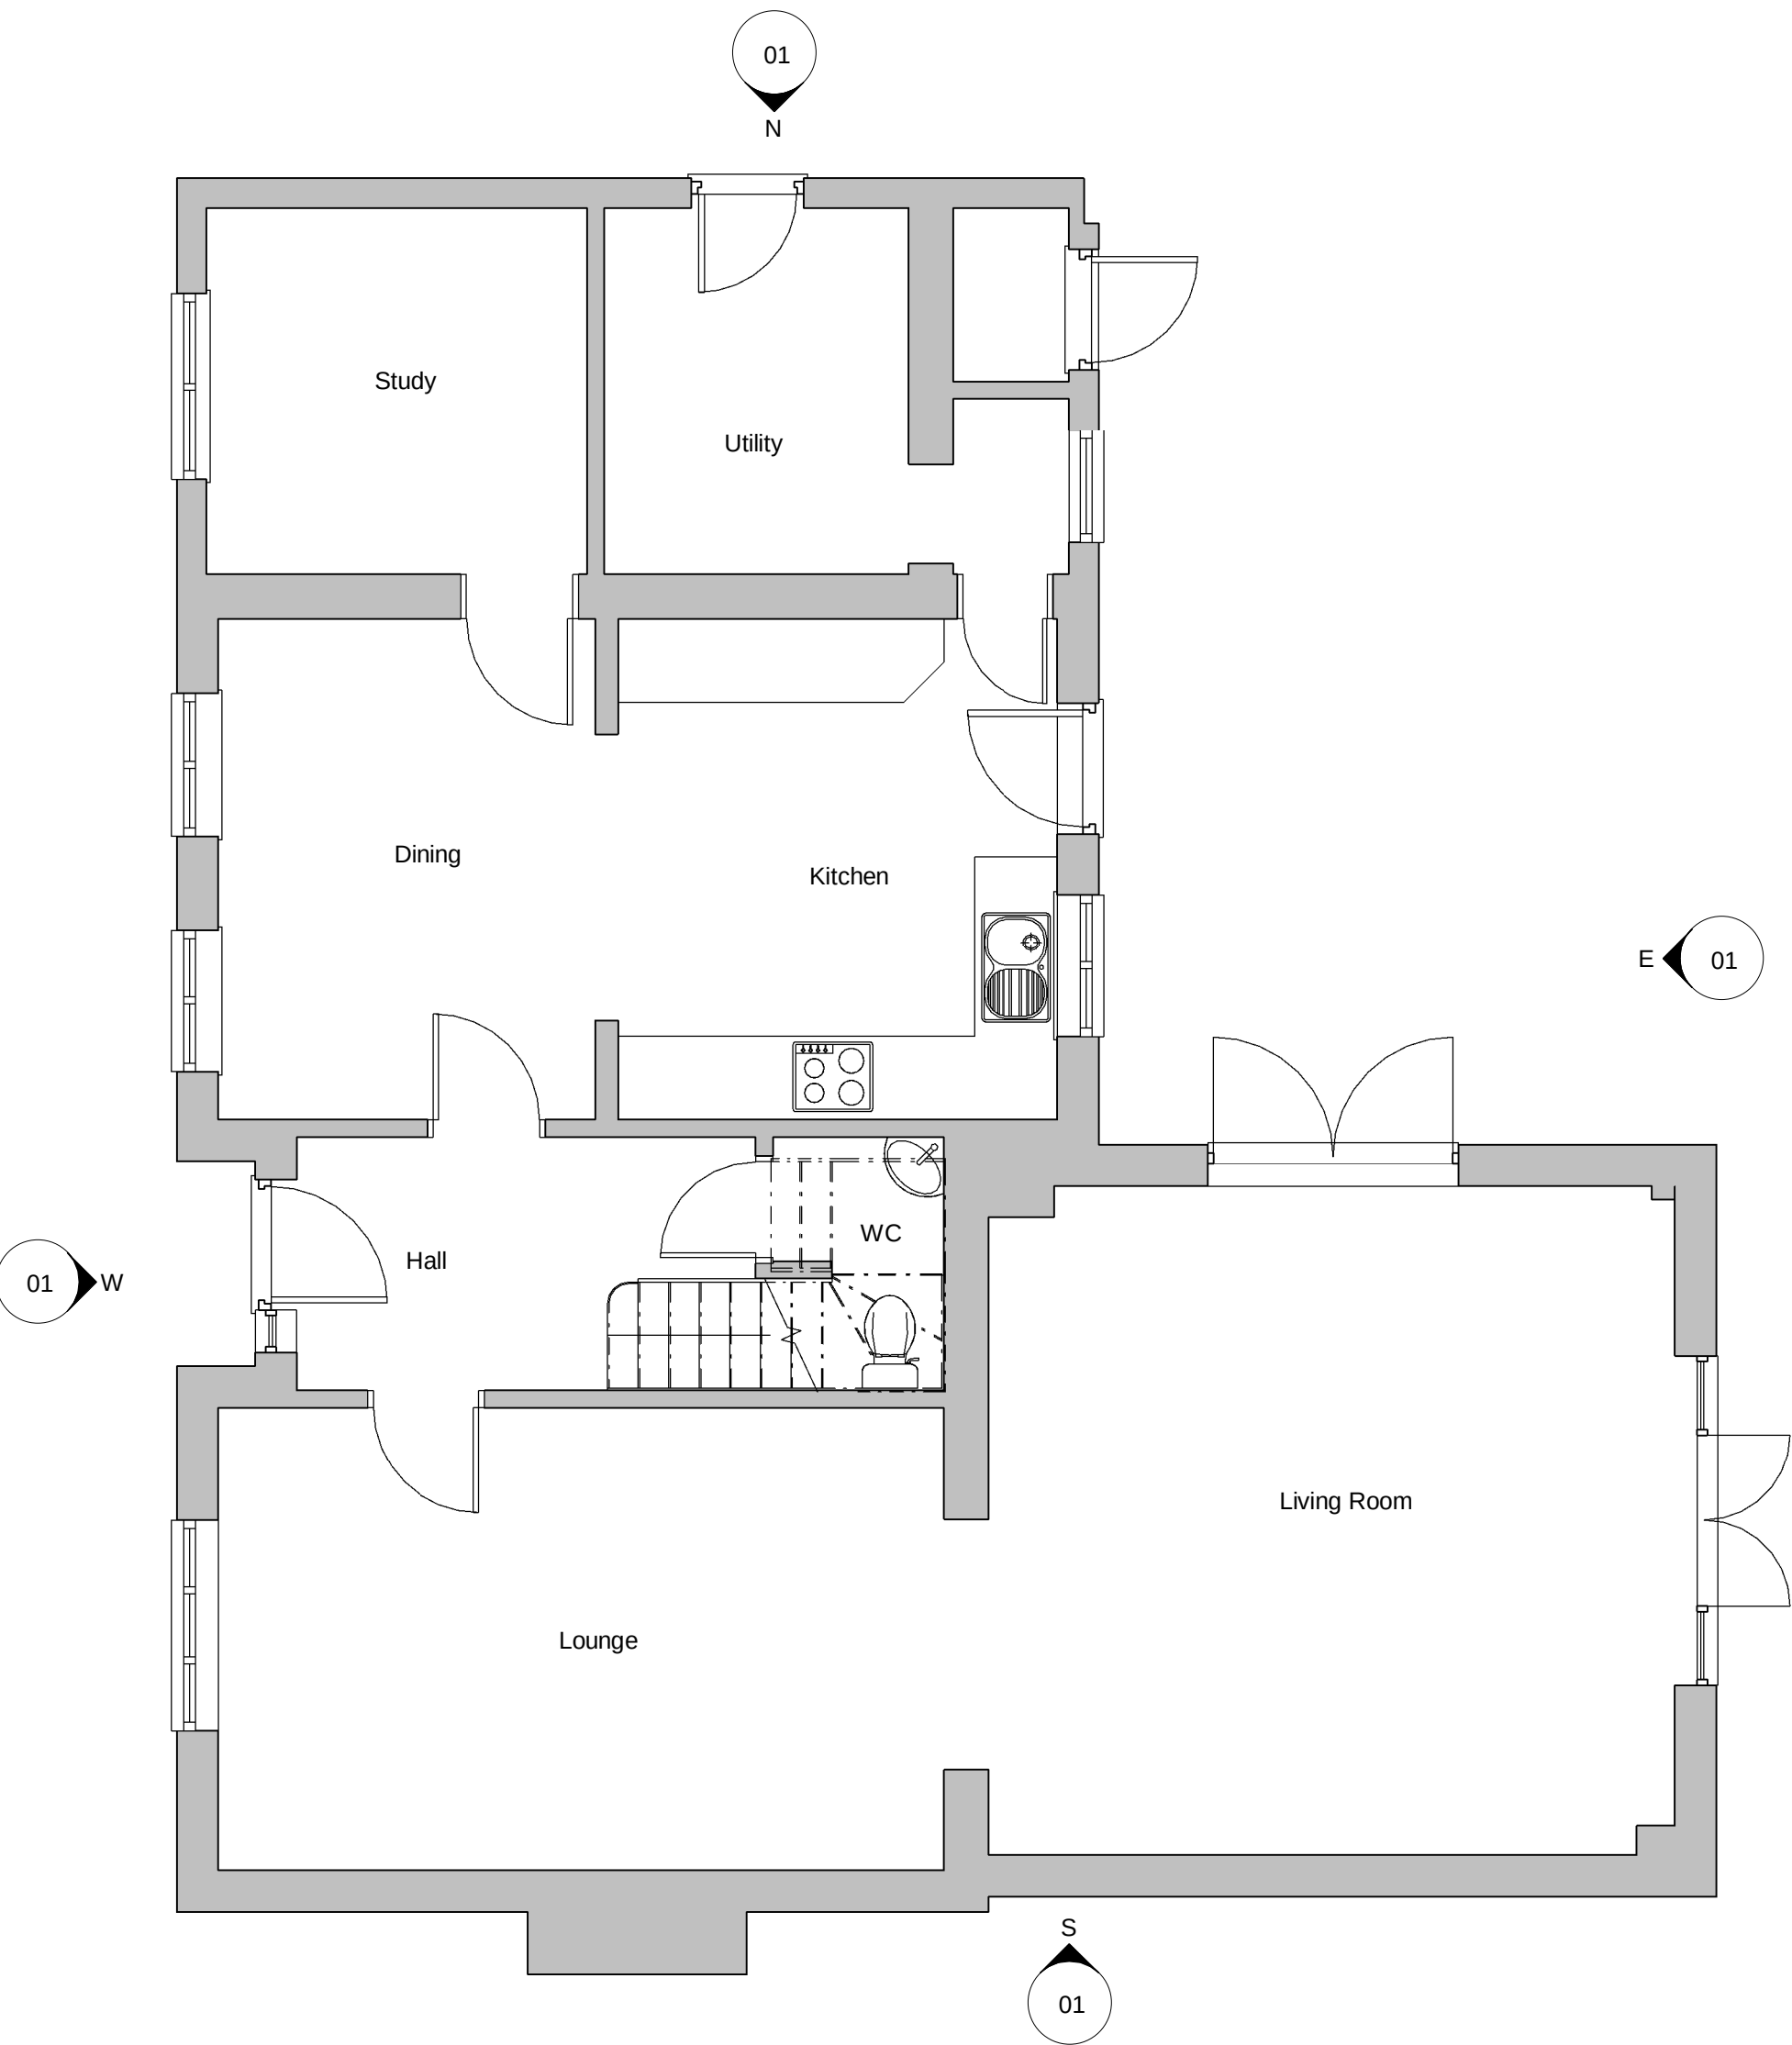


Ground Floor existing
1 : 50

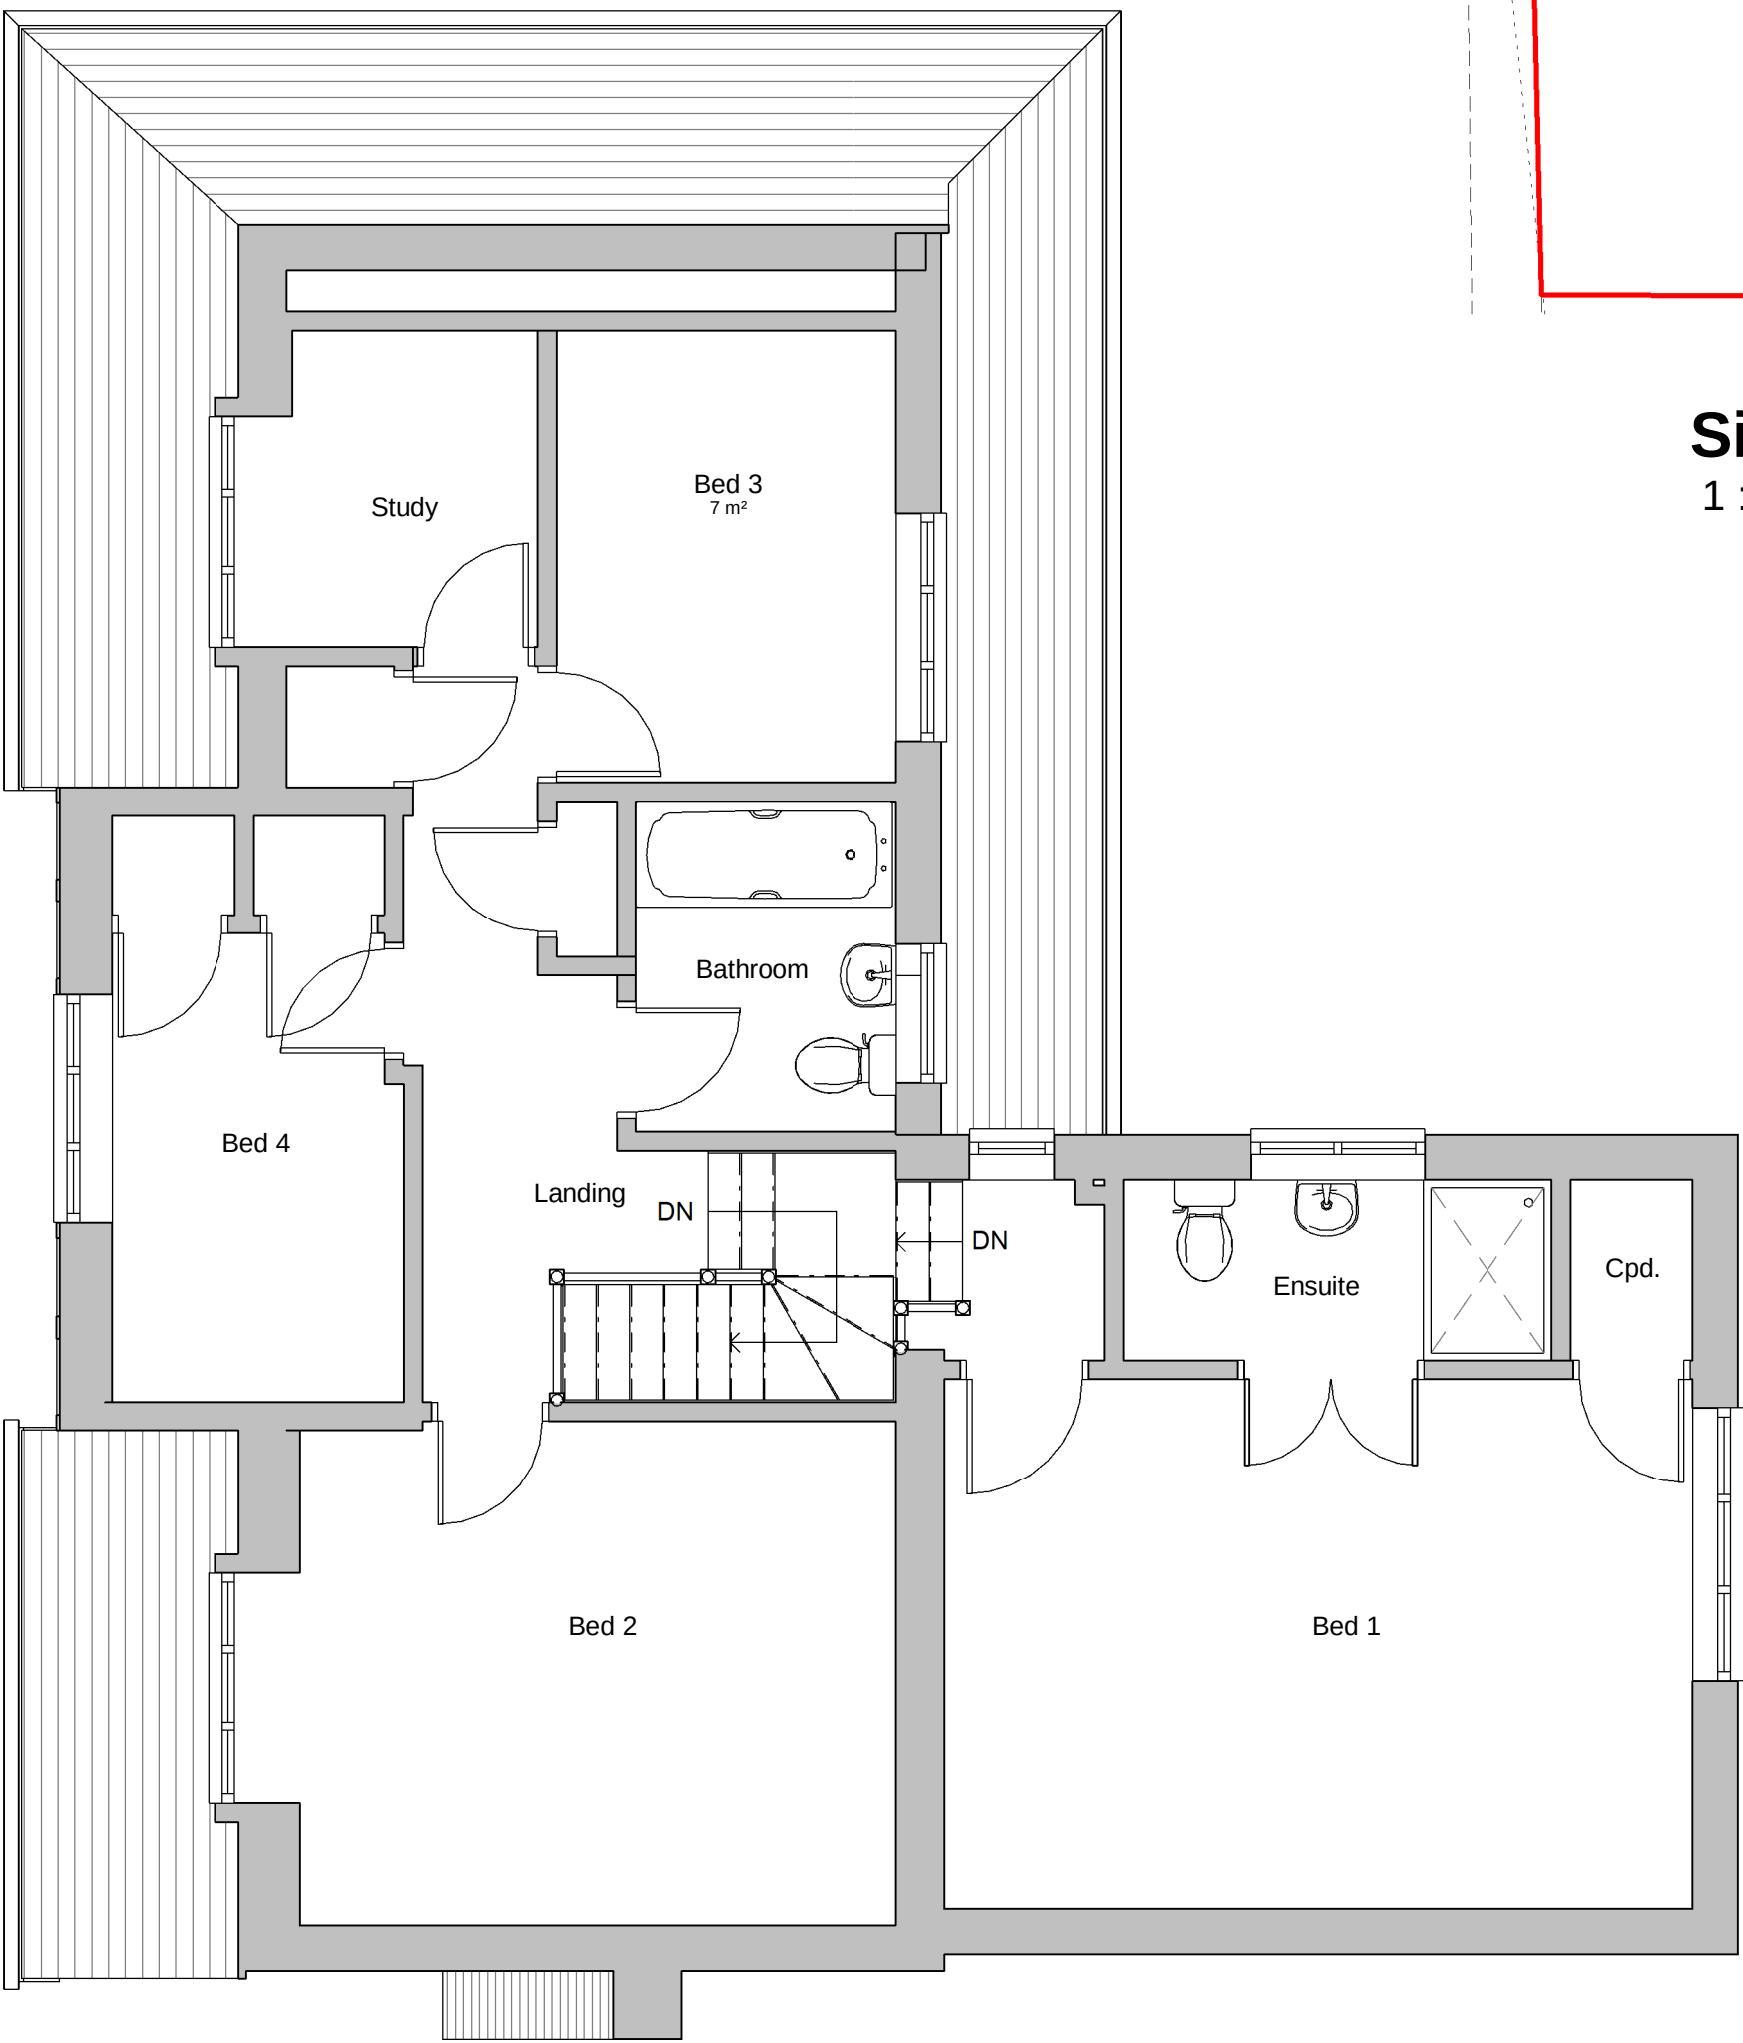

First Floor existing
1 : 50

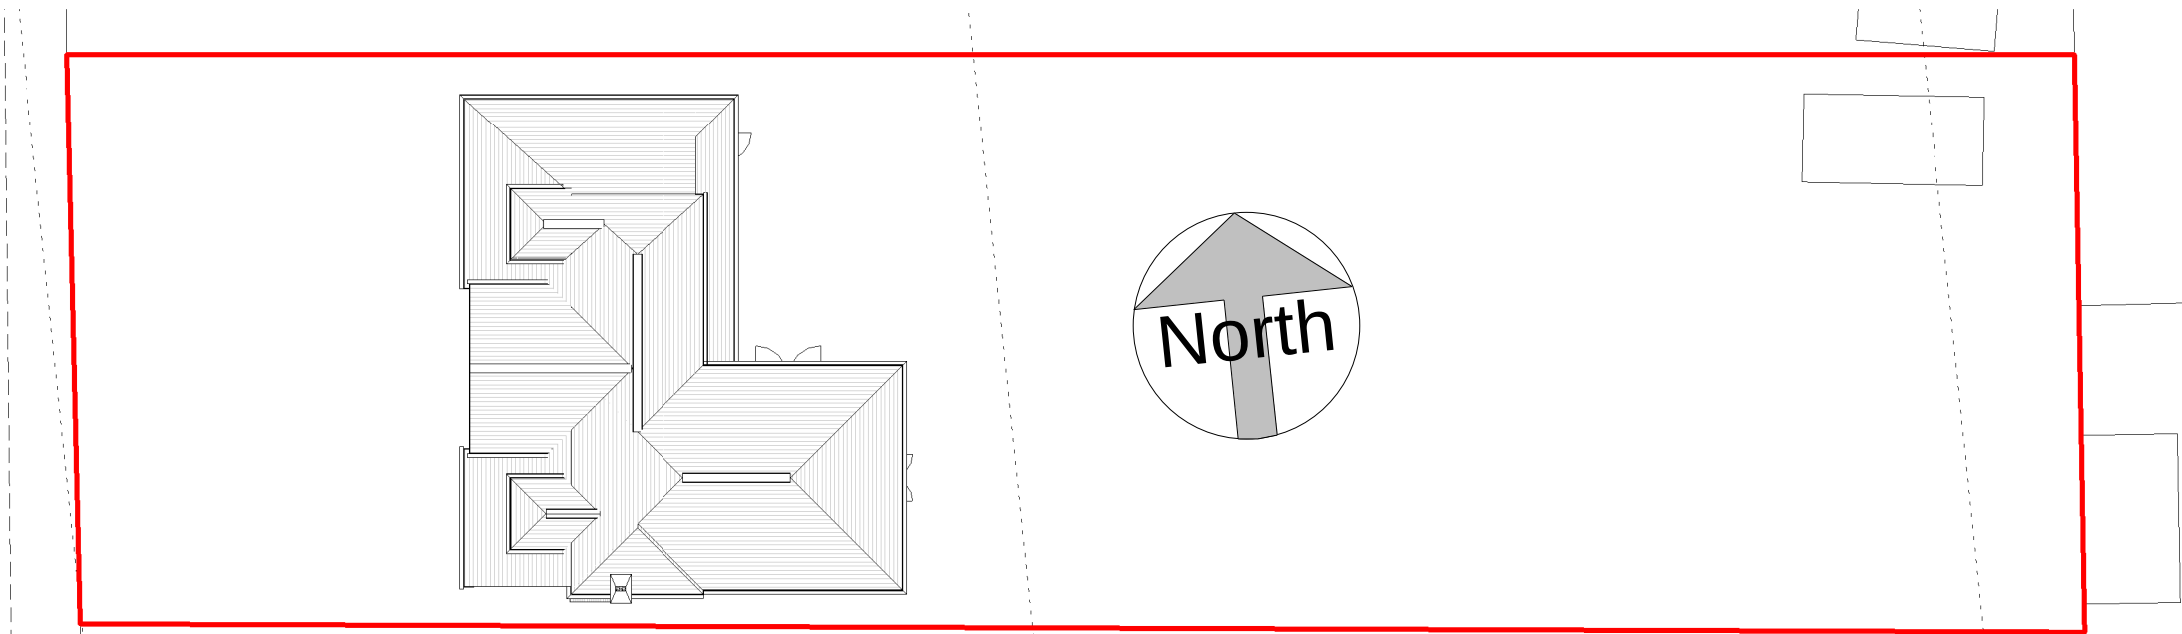

Site Plan existing
1 : 200

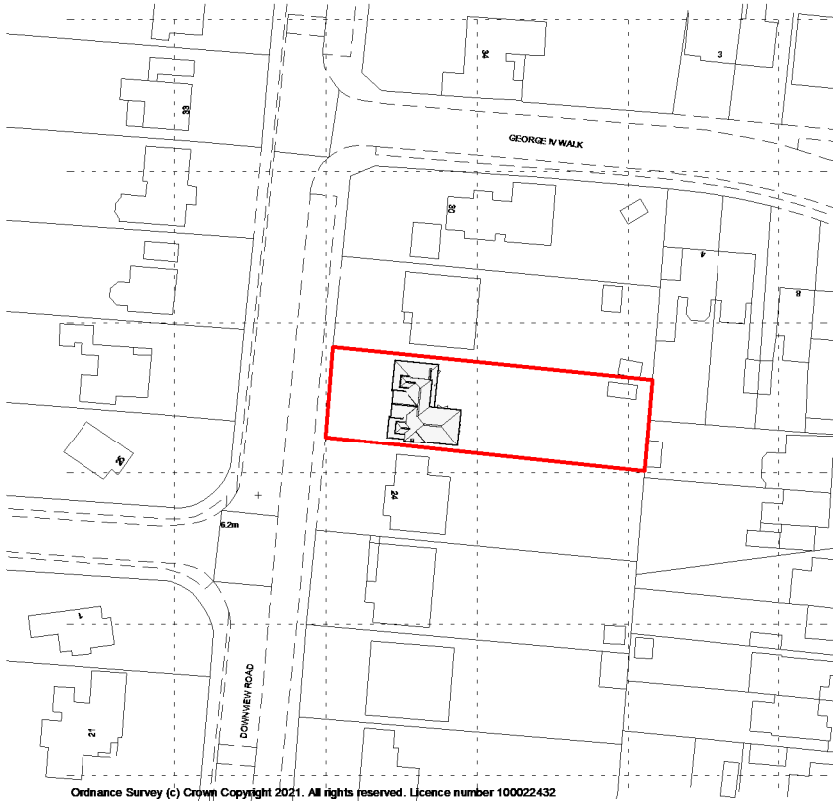

Location Plan
1 : 1250



Rob Winzar Architectural Services
Chartered Architectural Technologist

Stubington, Fareham, Hampshire PO14 2SQ
tel. 07954 376410
rob.winzar@outlook.com
www.robwinzar.co.uk



Project
Proposed Extension
26 Downview Road
Bognor Regis

Client
for Mr P Turner

Sheet
Plans & Elevations as existing

Date	April 2021
Status	PLANNING
Drawing Number	21-29- 01
Rev	A
Scale @ A1	As indicated

