

Revision	Description	Date
A	Revised to clients comments;	08-05-21
B	Issued for PLANNING;	14-05-21
C	Boundary dimensions added;	19-05-21




W Elevation proposed
1 : 100



S Elevation proposed
1 : 100

E Elevation proposed
1 : 100


N Elevation proposed
1 : 100

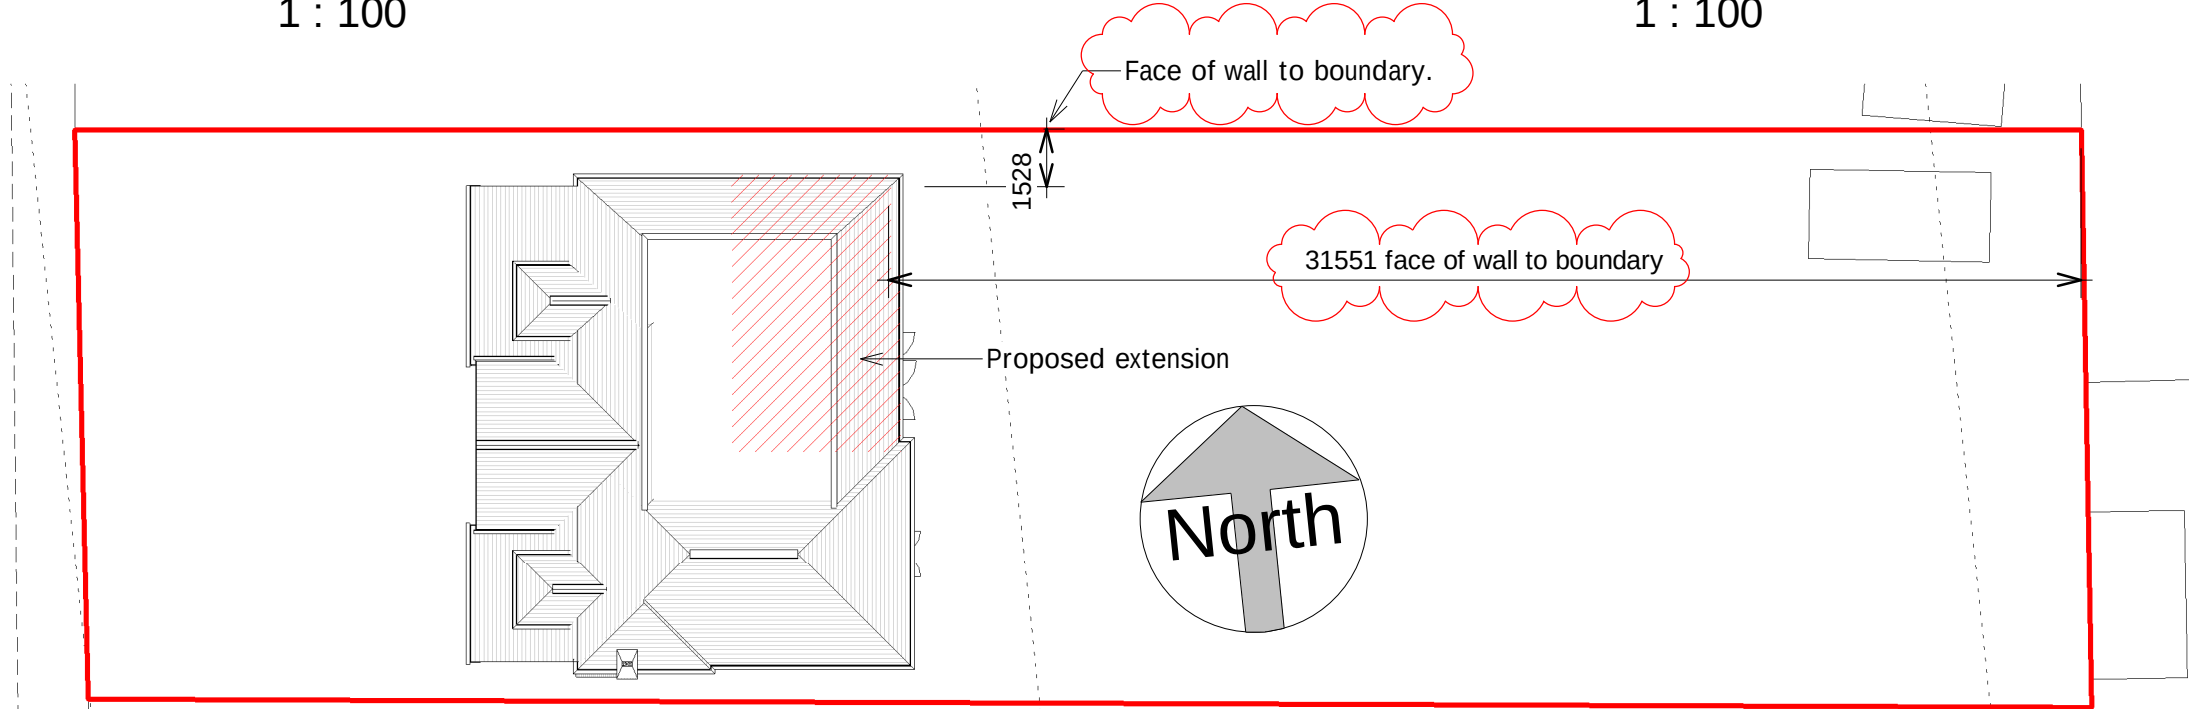

Site Plan proposed
1 : 200

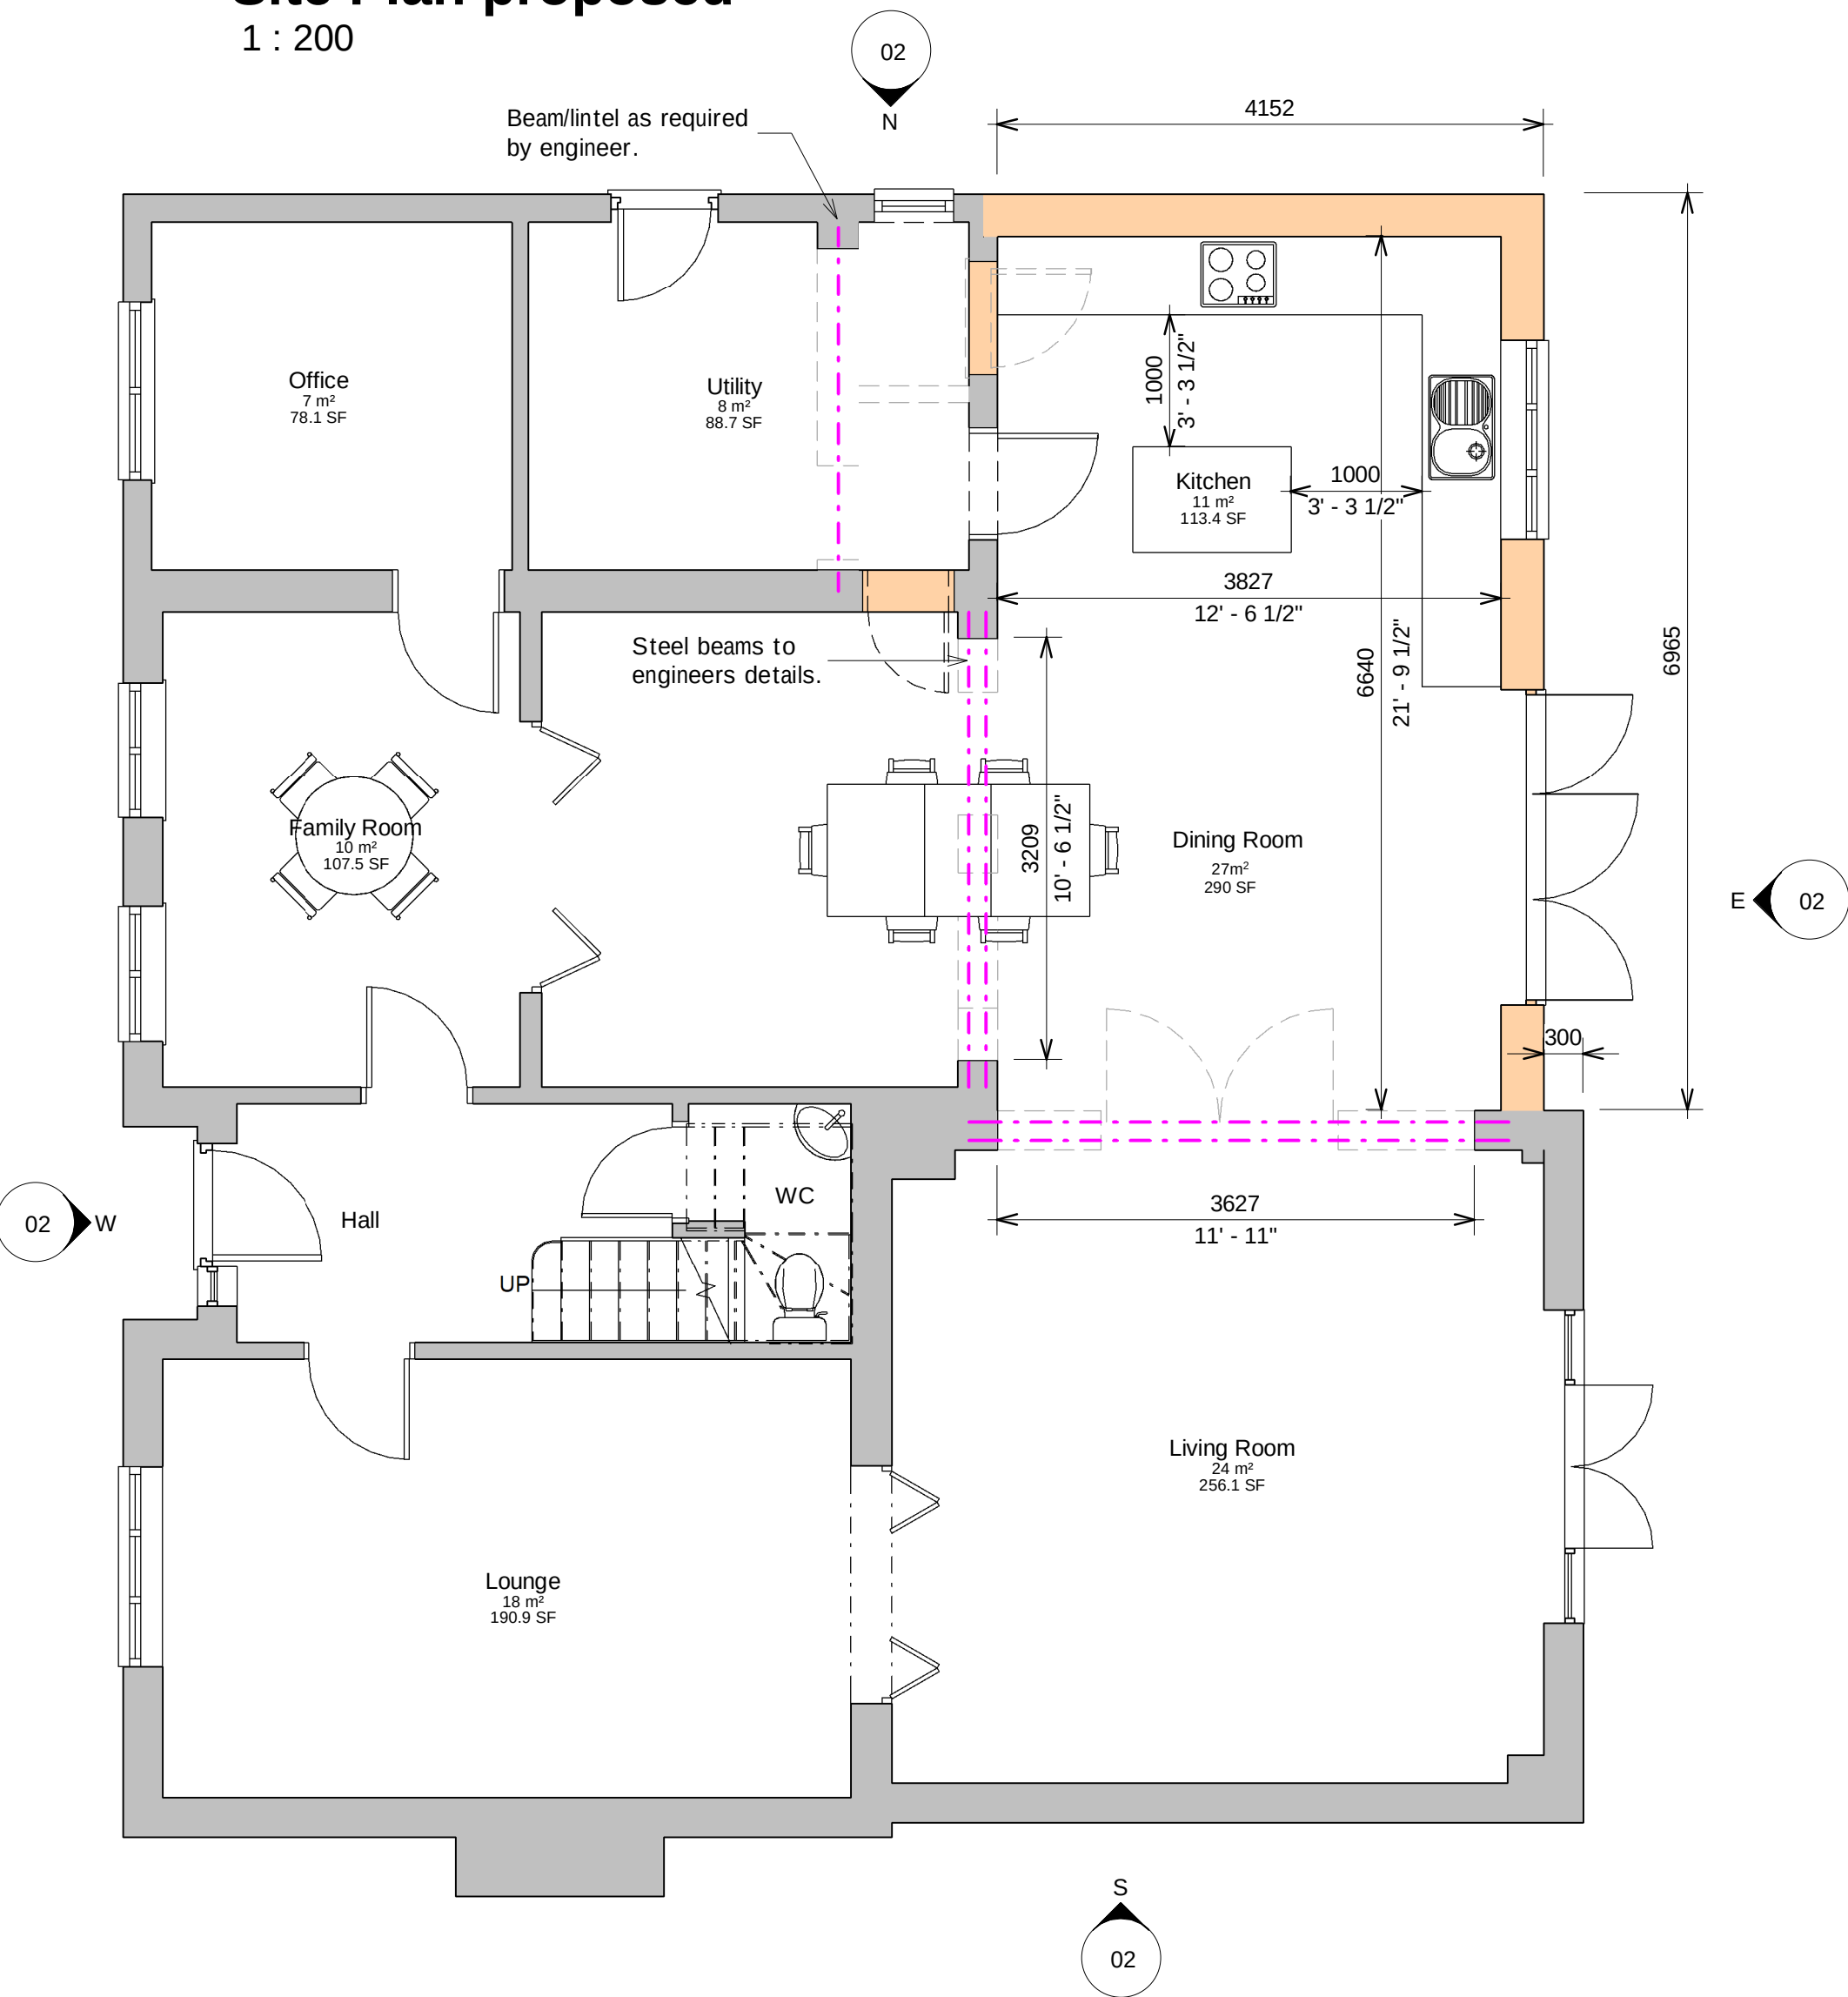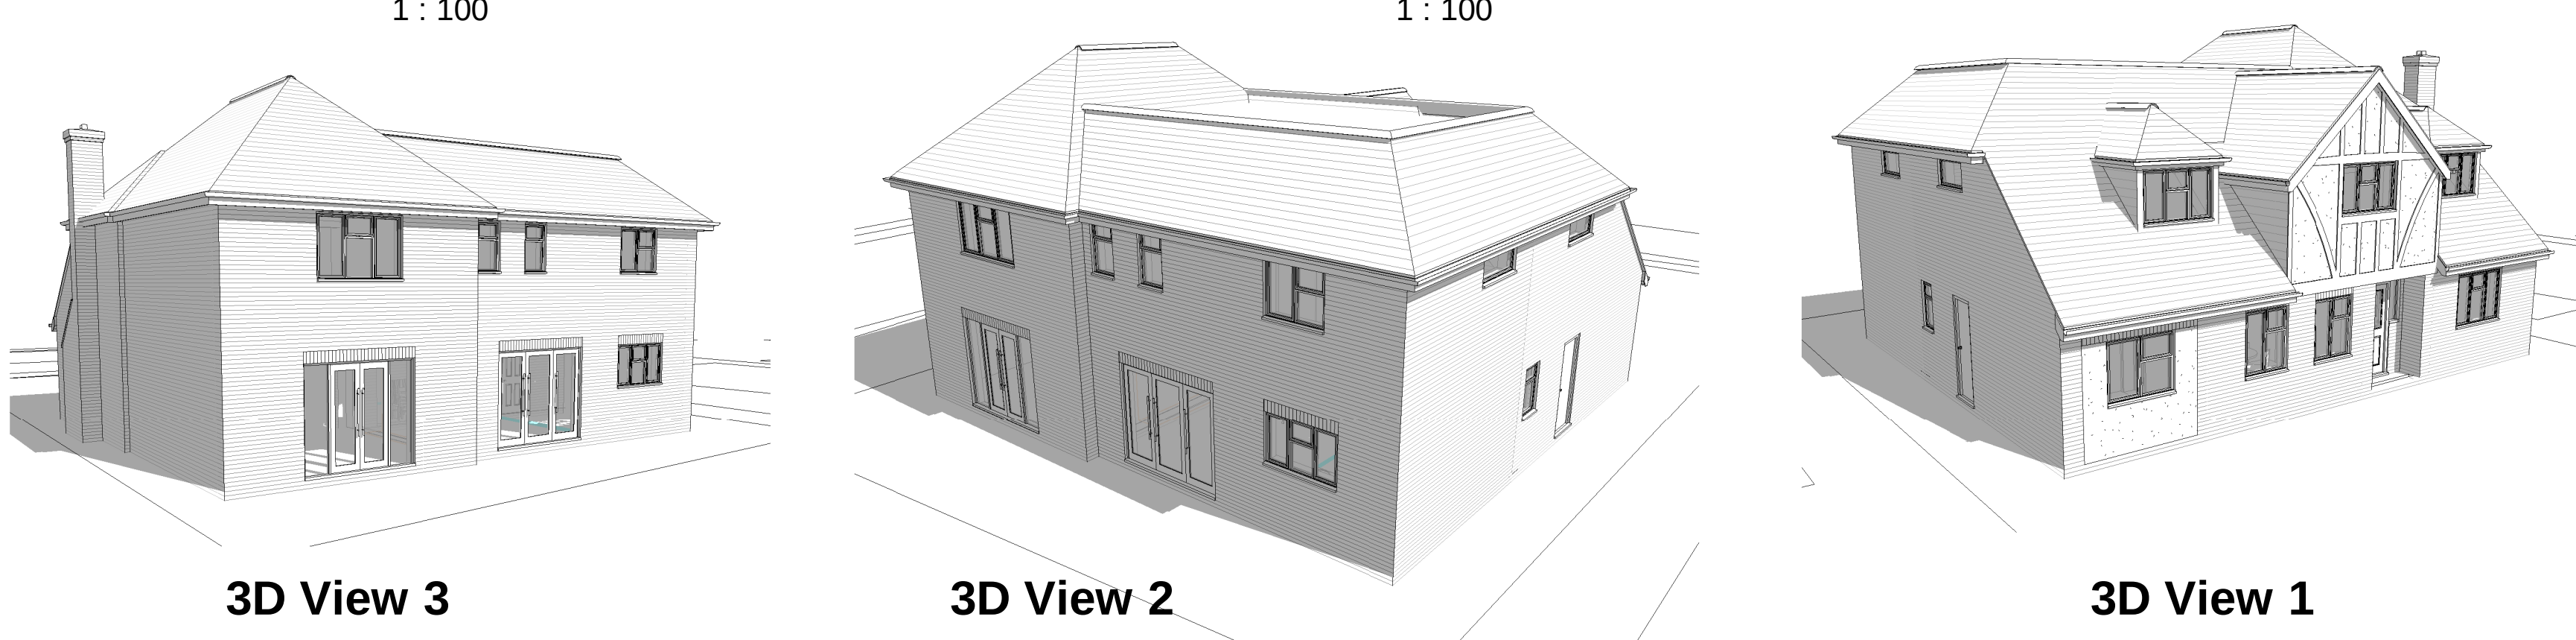

Ground Floor proposed
1 : 50

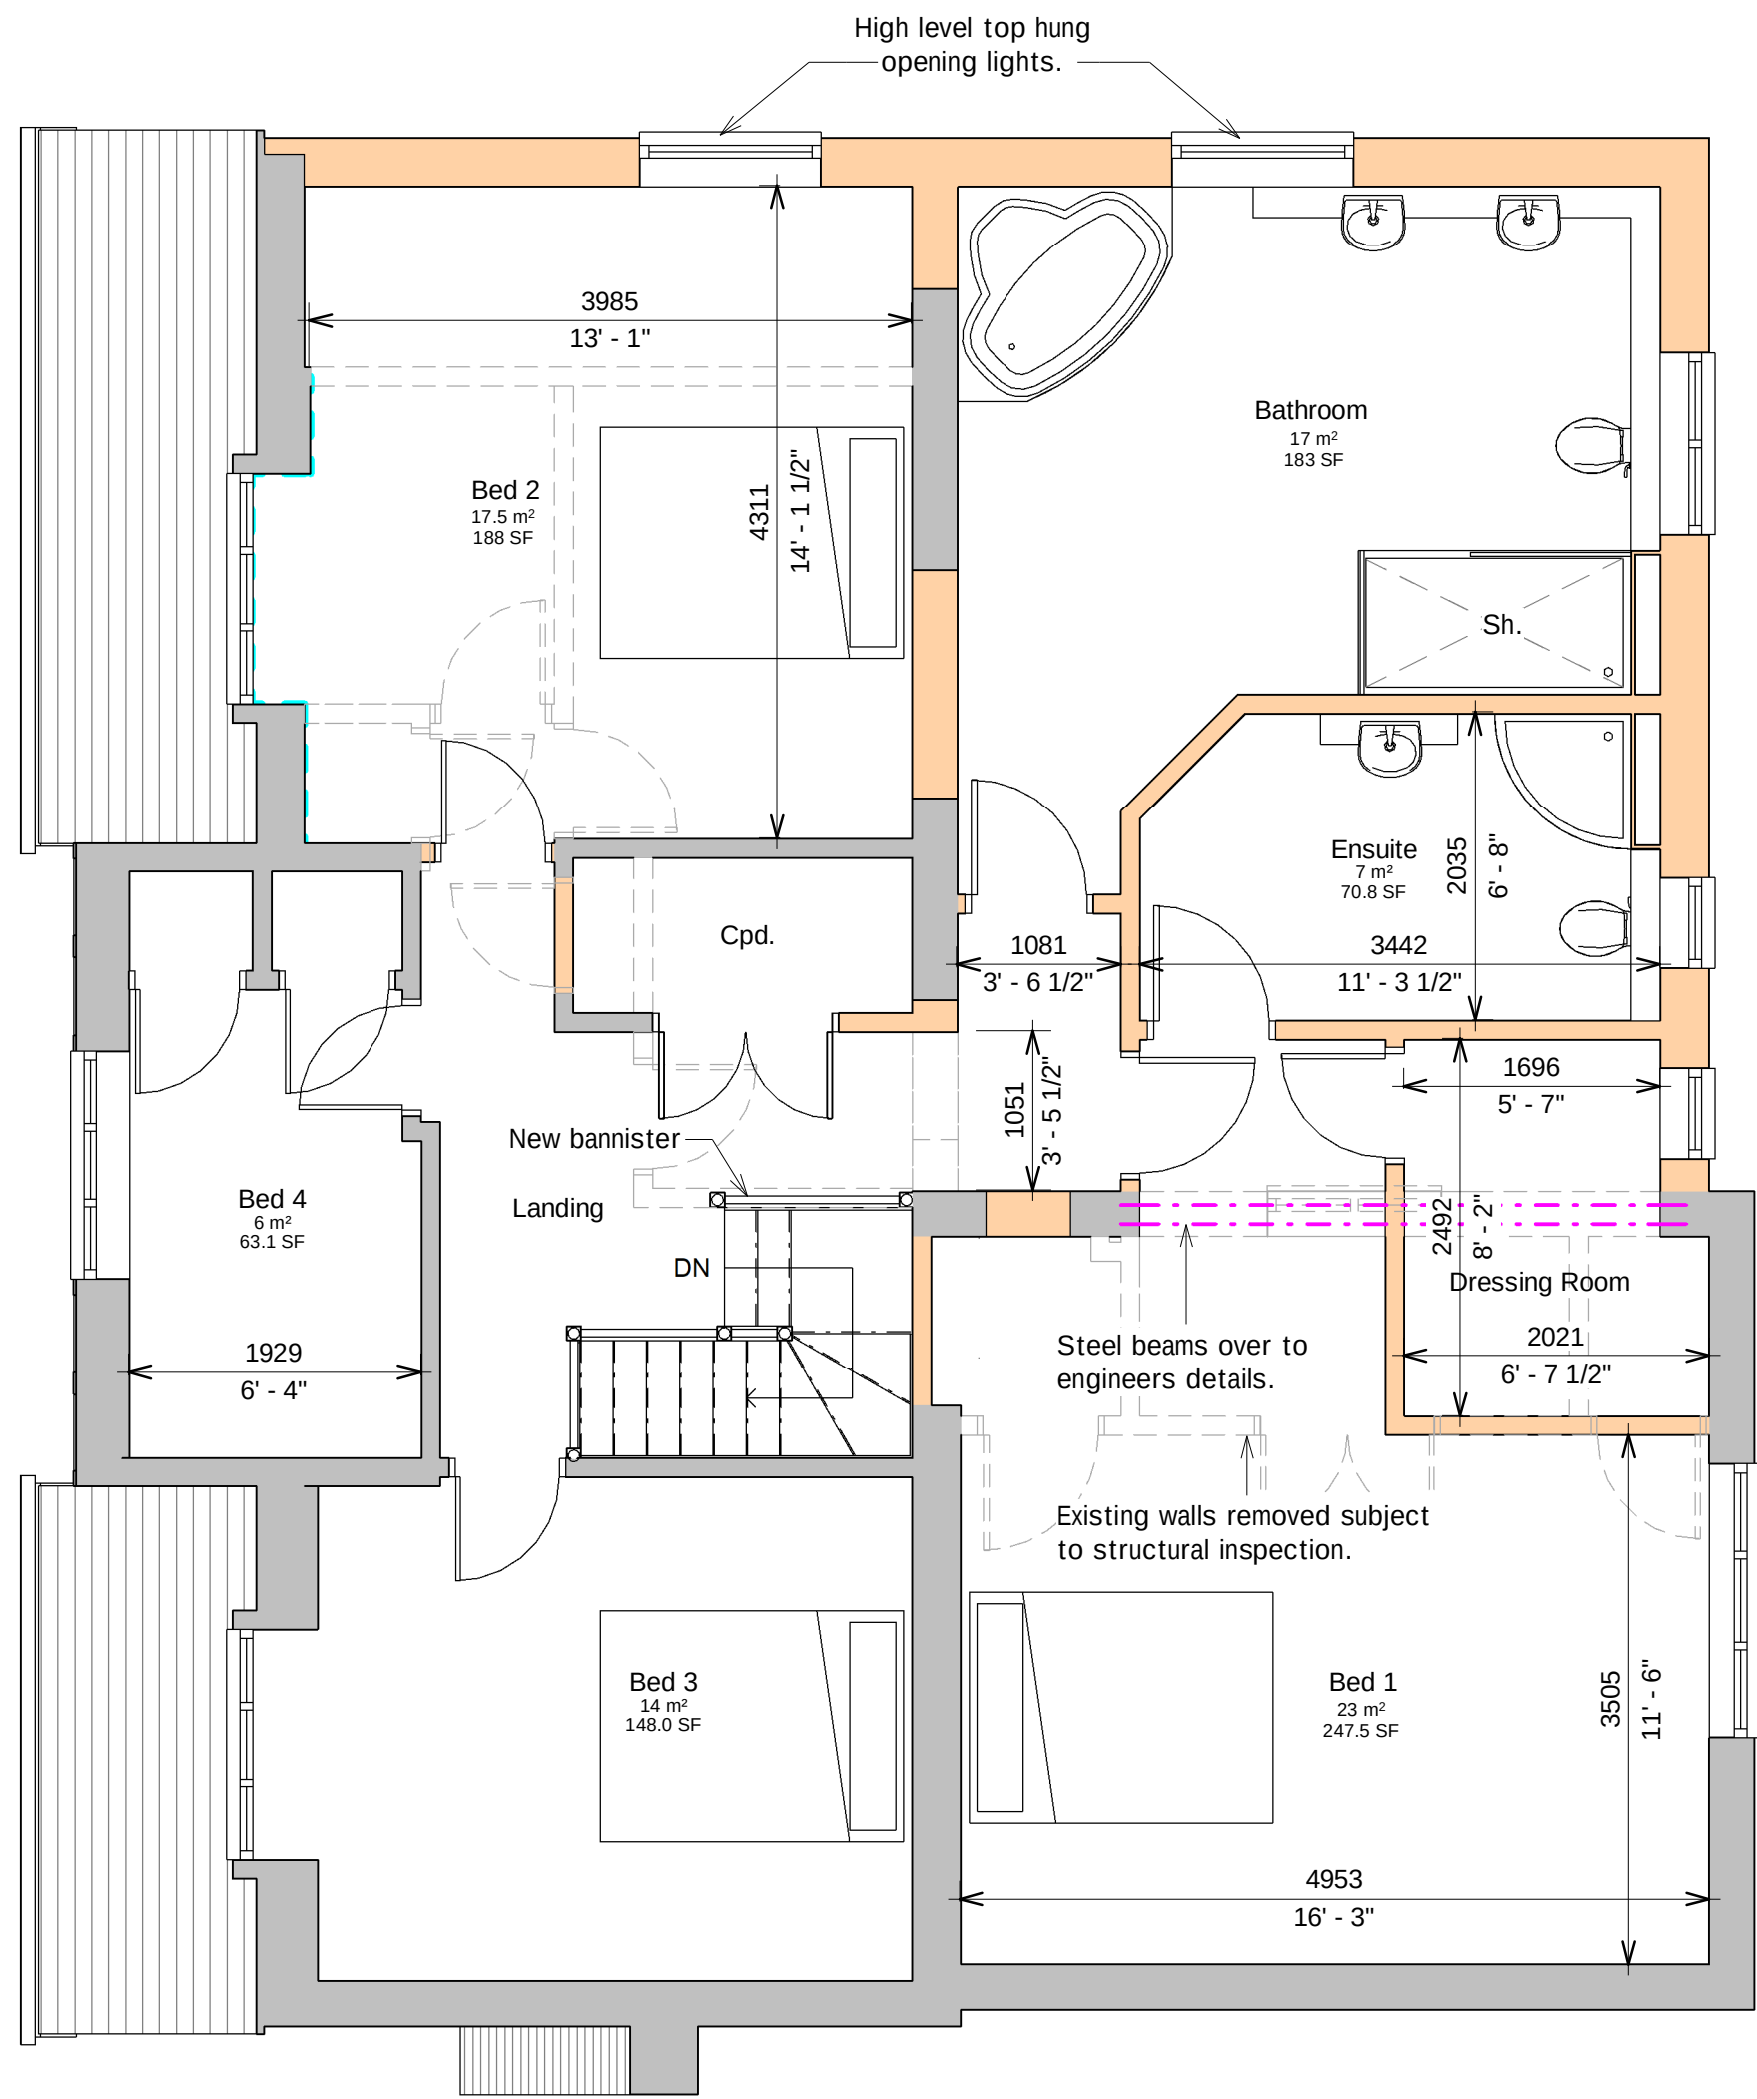

First Floor proposed
1 : 50

Rob Winzar Architectural Services
Chartered Architectural Technologist

Stubbington, Fareham, Hampshire PO14 2SQ

tel. 07954 376410
rob.winzar@outlook.com
www.robwinzar.co.uk



Project

Proposed Extension

26 Downview Road
Bognor Regis

Client

for Mr P Turner

Sheet

Plans and Elevations as proposed

Date

April 2021

Status

PLANNING

Drawing Number

21-29- 02

Rev

C

Scale @ A1

As indicated

