



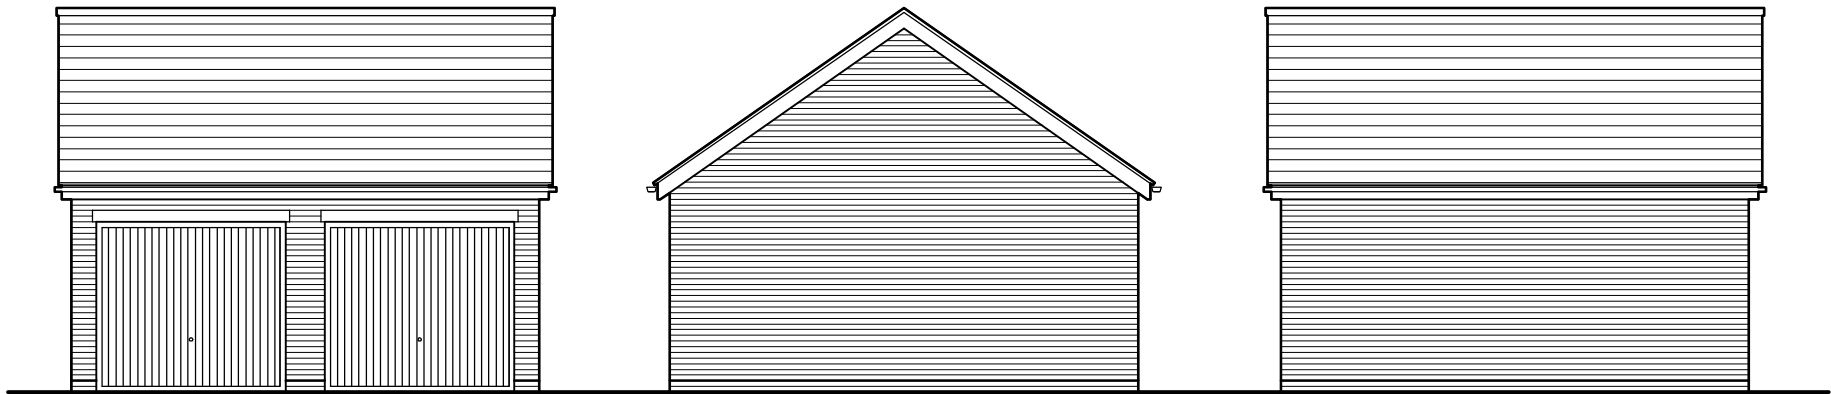

Front Elevation

Side Elevation

Rear Elevation

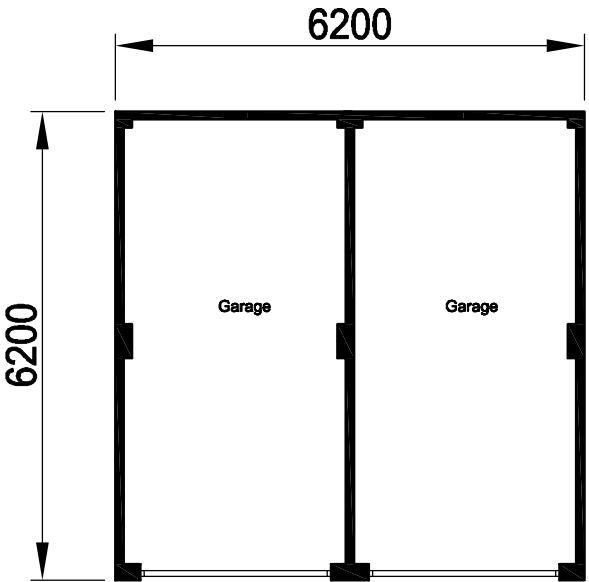

Floor Plan

Drawn by : CMI Checked by :

Date: MAY'12

© This drawing and the works depicted contains information that is the copyright of Carlton Design Partnership Ltd. This drawing may also contain copyrighted information of third parties. This drawing or part thereof may not be reproduced, re-used or altered except with the written permission of the originators. No liability will be accepted for amendments made by third parties. Scaled measurements must not be taken from this drawing. Any discrepancy or disparity must be notified to the originator in writing. This drawing may contain Ordnance Survey Data that is subject to Crown Copyright. All Rights reserved.

Revisions

Rev	Date	Drawn	Checked
-----	------	-------	---------

Project:
FELPHAM
PHASE 1, REPLAN

Drawing Title:
DOUBLE GARAGE. TYPE 1.
PLAN AND ELEVATIONS.



carlton
design partnership

selwyn house, 32a castle way, southampton, so14 2aw tel: 023 8071 9400
carlton design partnership ltd reg:7326416 registered office: 7 tinity 1st Old Christchurch Rd BH1 1JU

Scale: 1:100 @ A3

Drg No: DG.1/PH1/120524/AB-EP	Rev:
-------------------------------	------

