




A-new lables to elevations

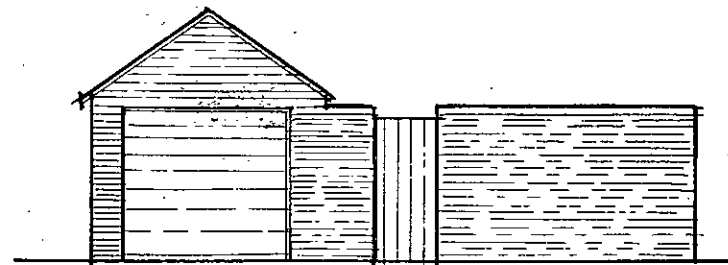

East Elevation

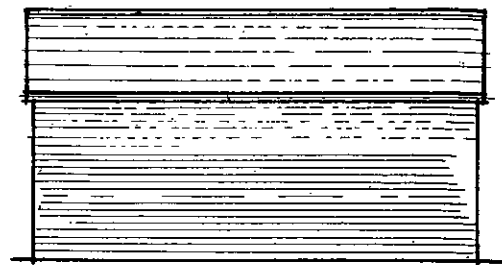


North + South Elevations

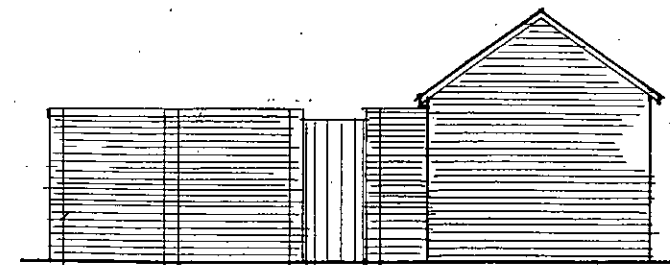


West Elevation

WATFORD DISTRICT COUNCIL				
No.	FD	115	12	
SUBSTITUTION				
Received	27-7-12.			

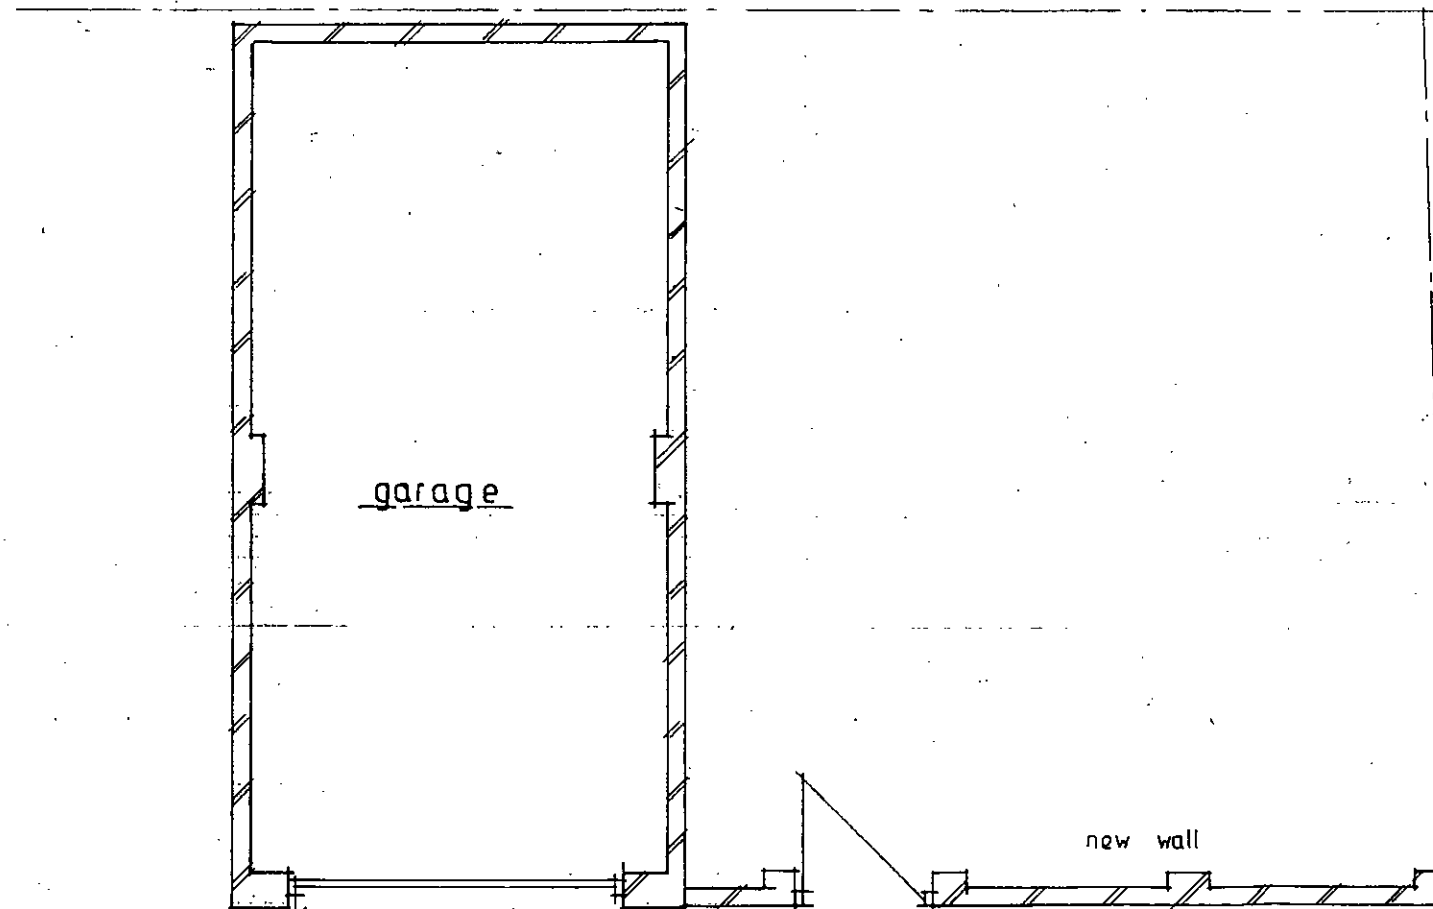

Proposed Plan

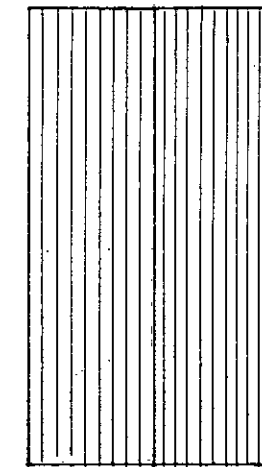

Roof Plan

J P Tupper Associates
20 Sudley Road
Bognor Regis
West Sussex

Land at Shirleys Garden
Outerwyke Road,
Bognor Regis,
West Sussex.

Proposed Garage.
Plan, Roof Plan & Elevations.
Scale: 1:50 & 1:100.

Date: May 2012.

Drg No.: 6630/01A

All dimensions to be checked on site.
Do not scale except for planning purposes.