



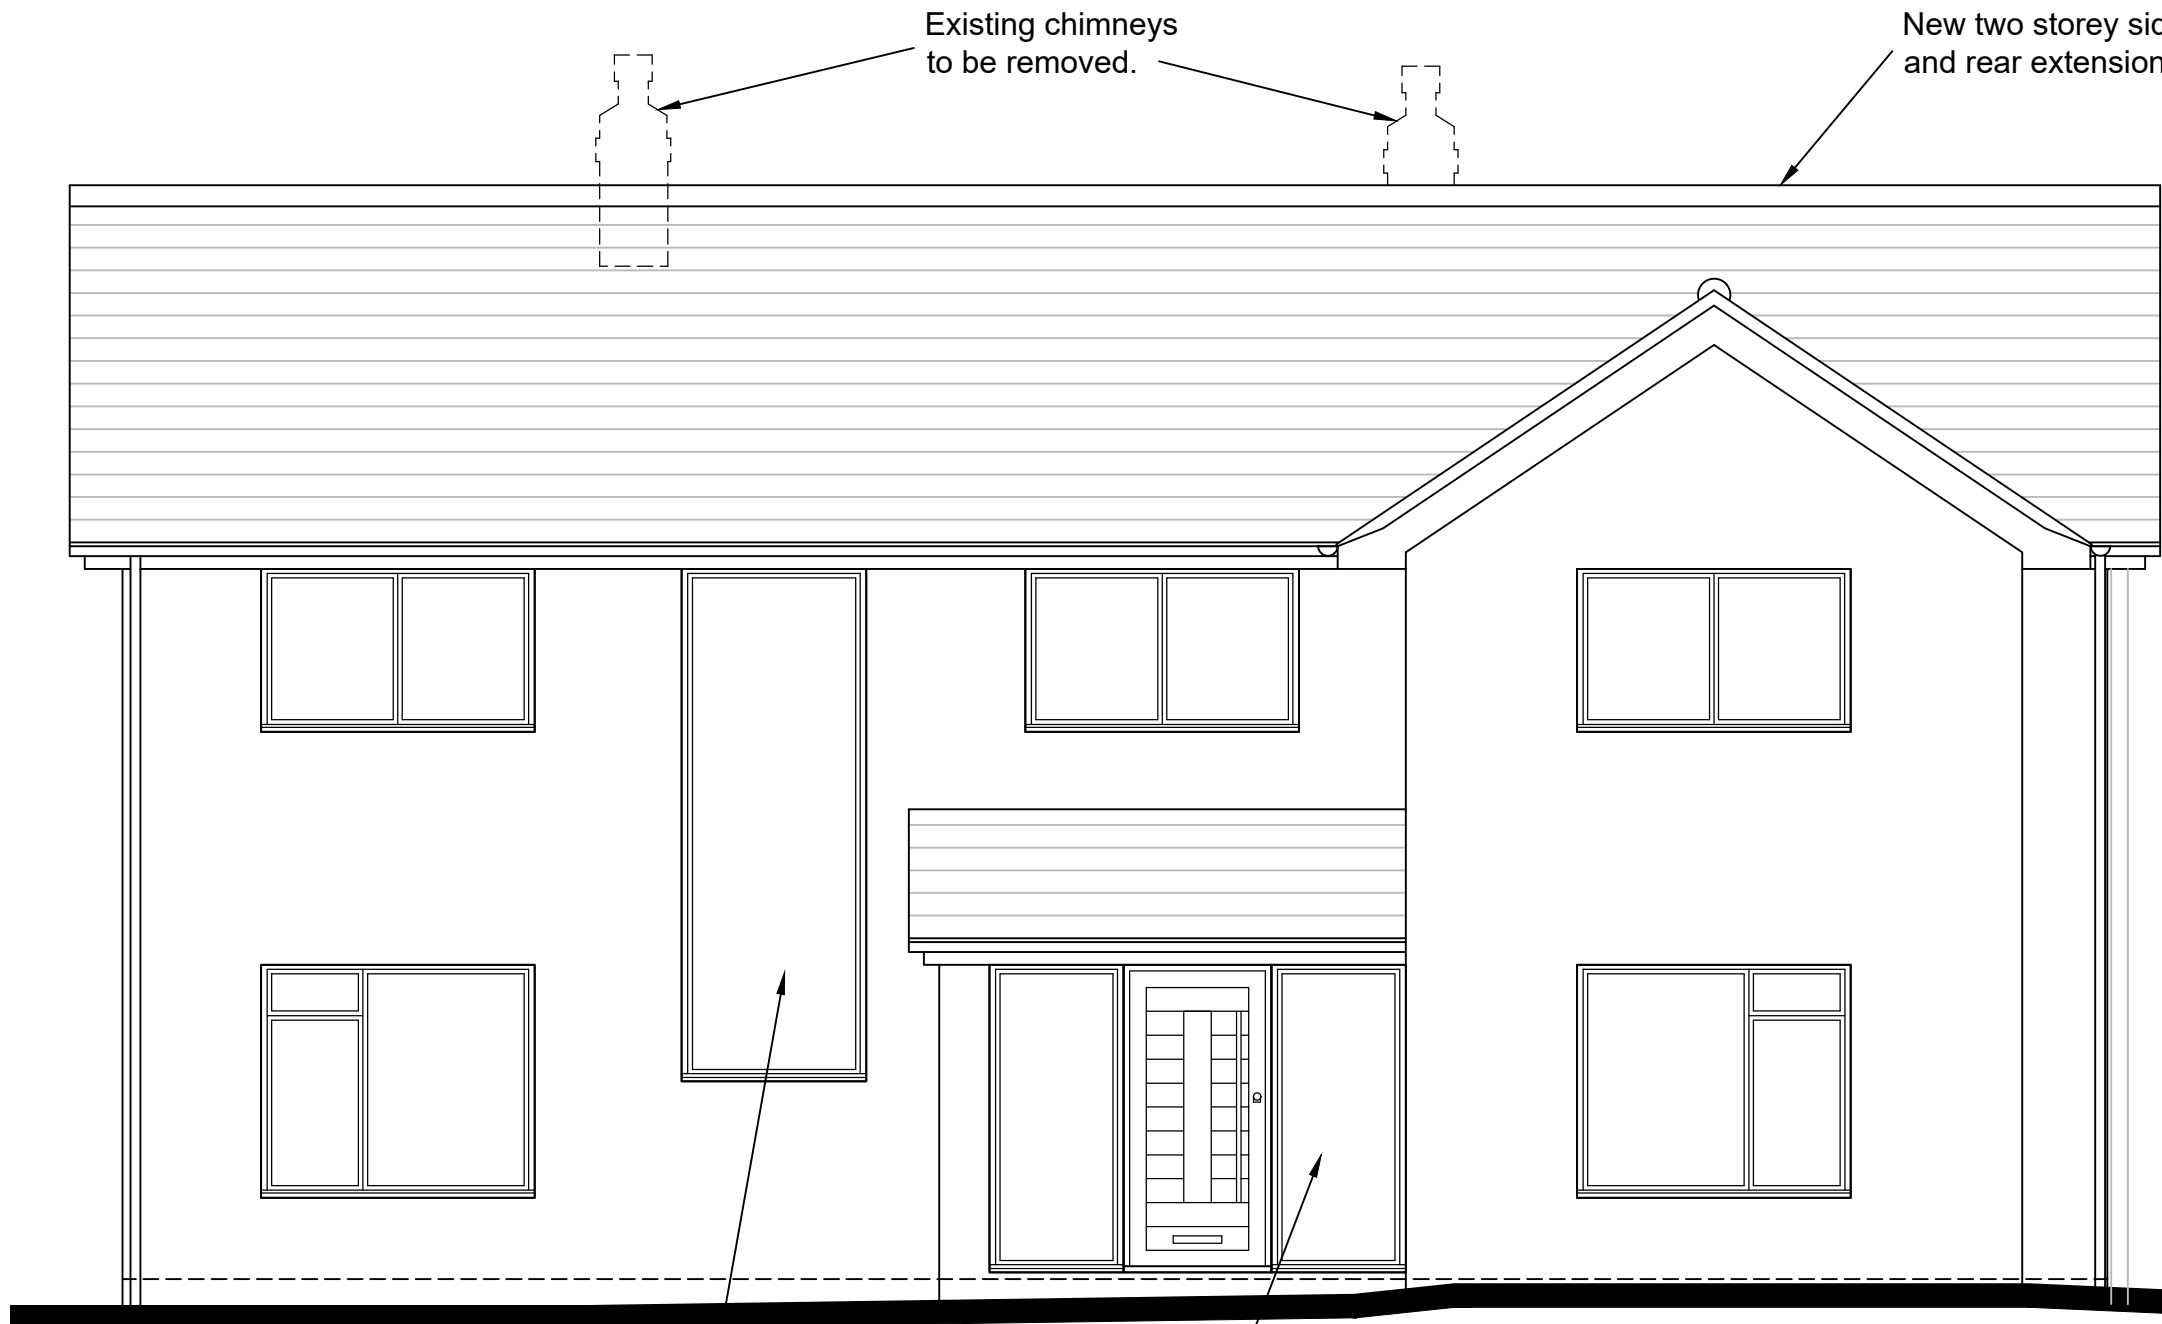


Front Elevation

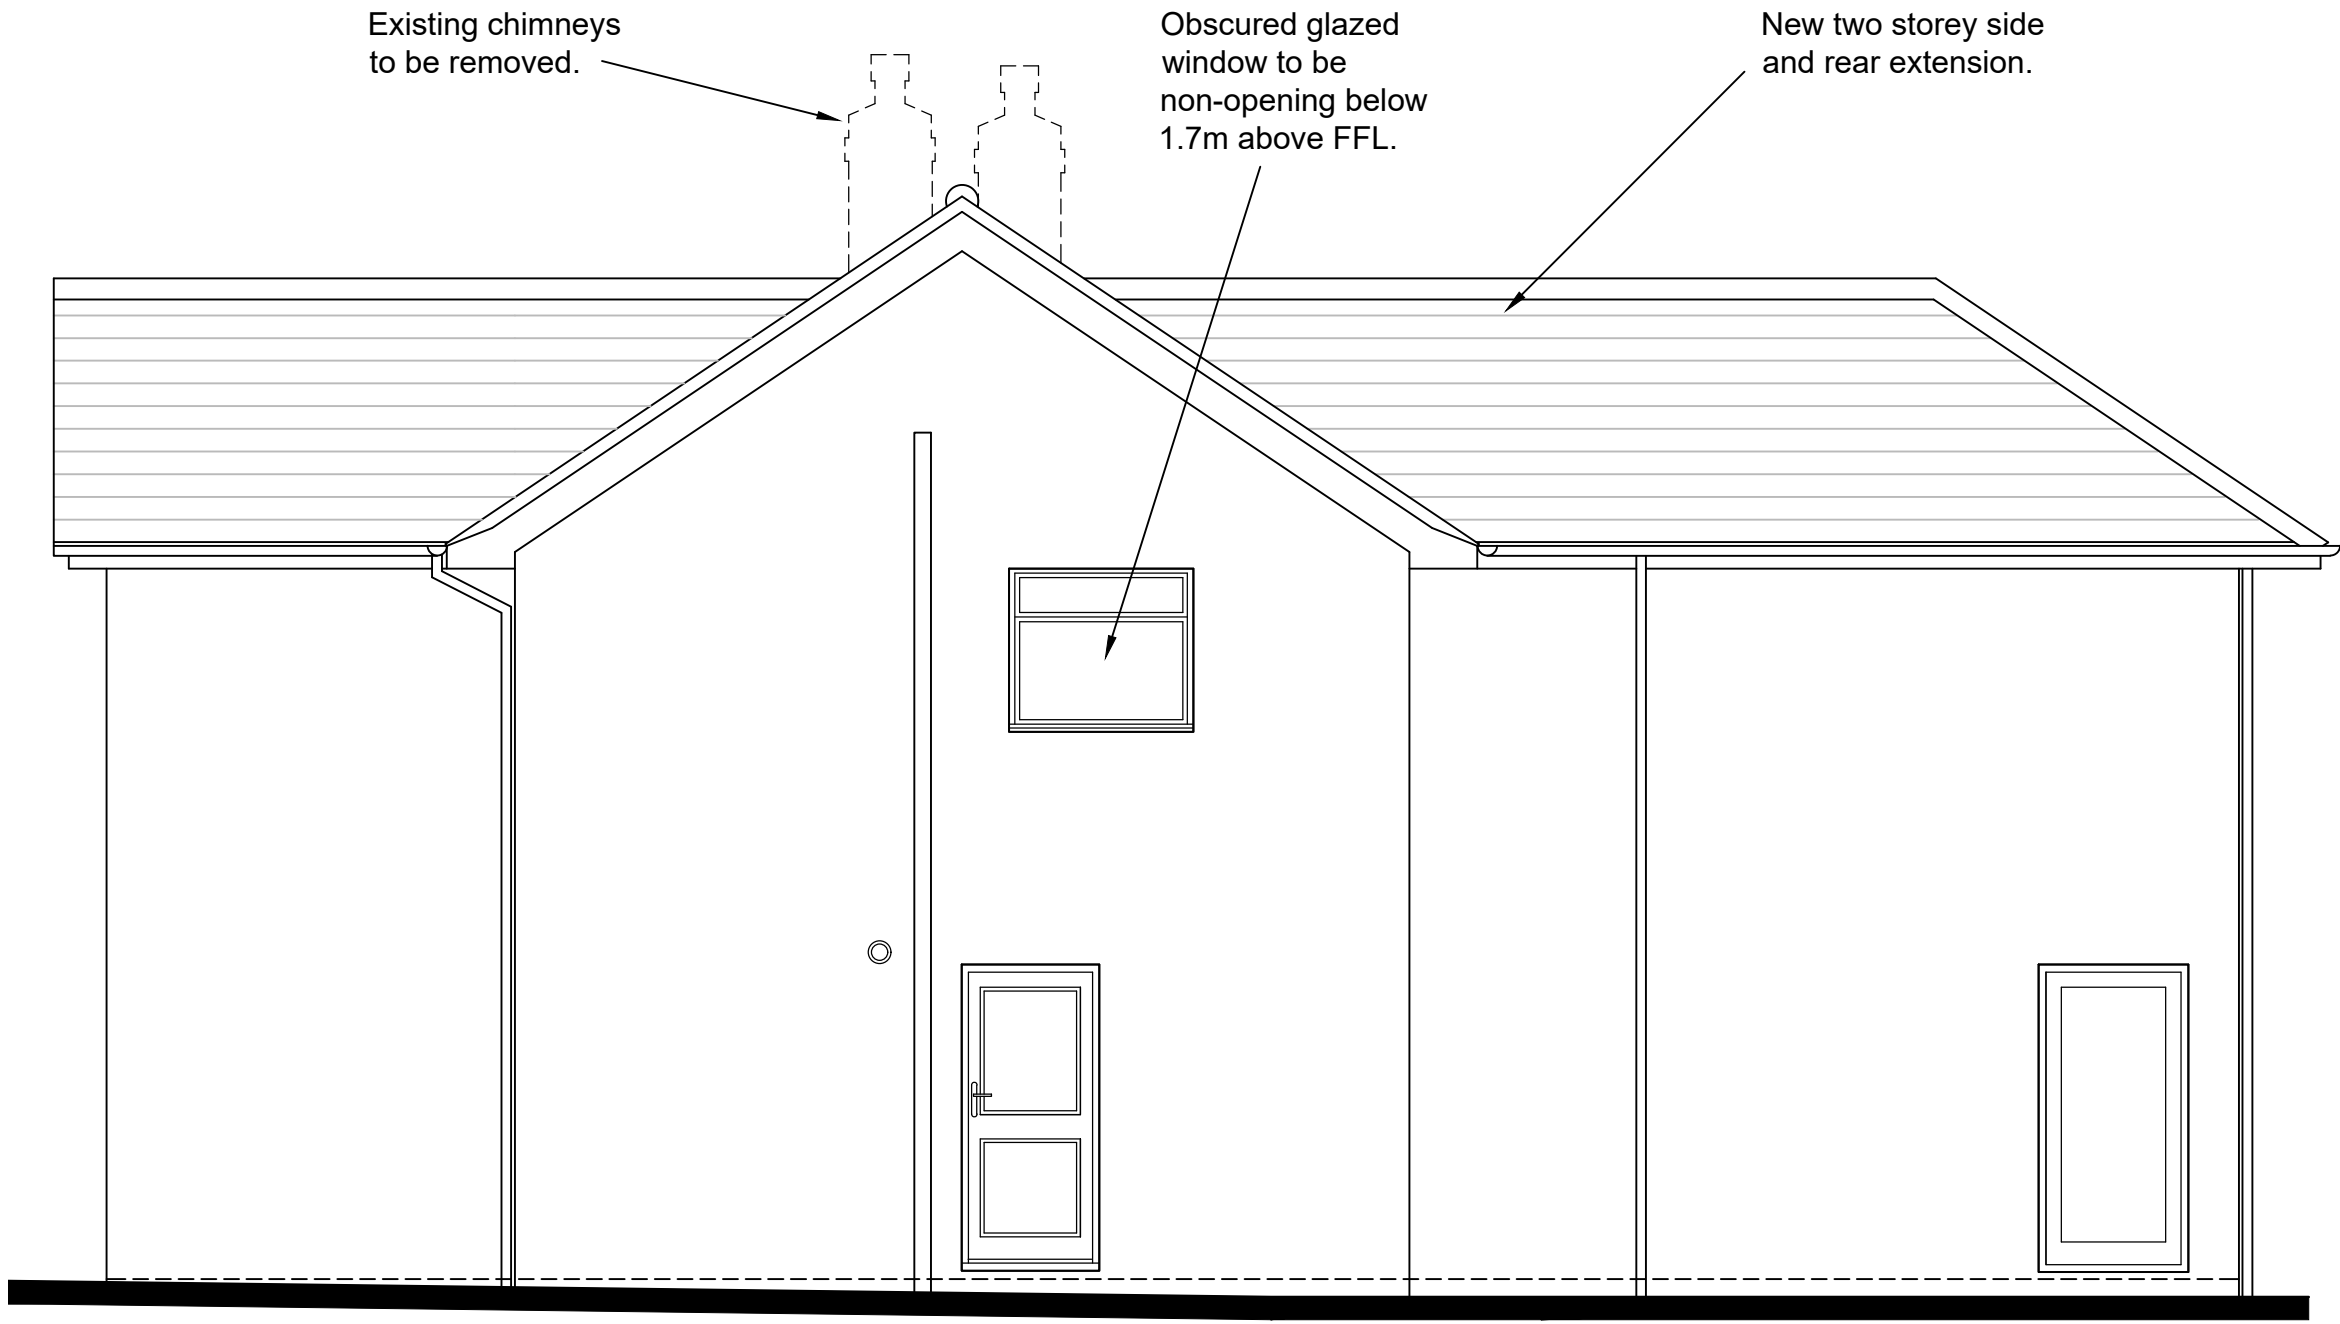

Side Elevation



Rear Elevation

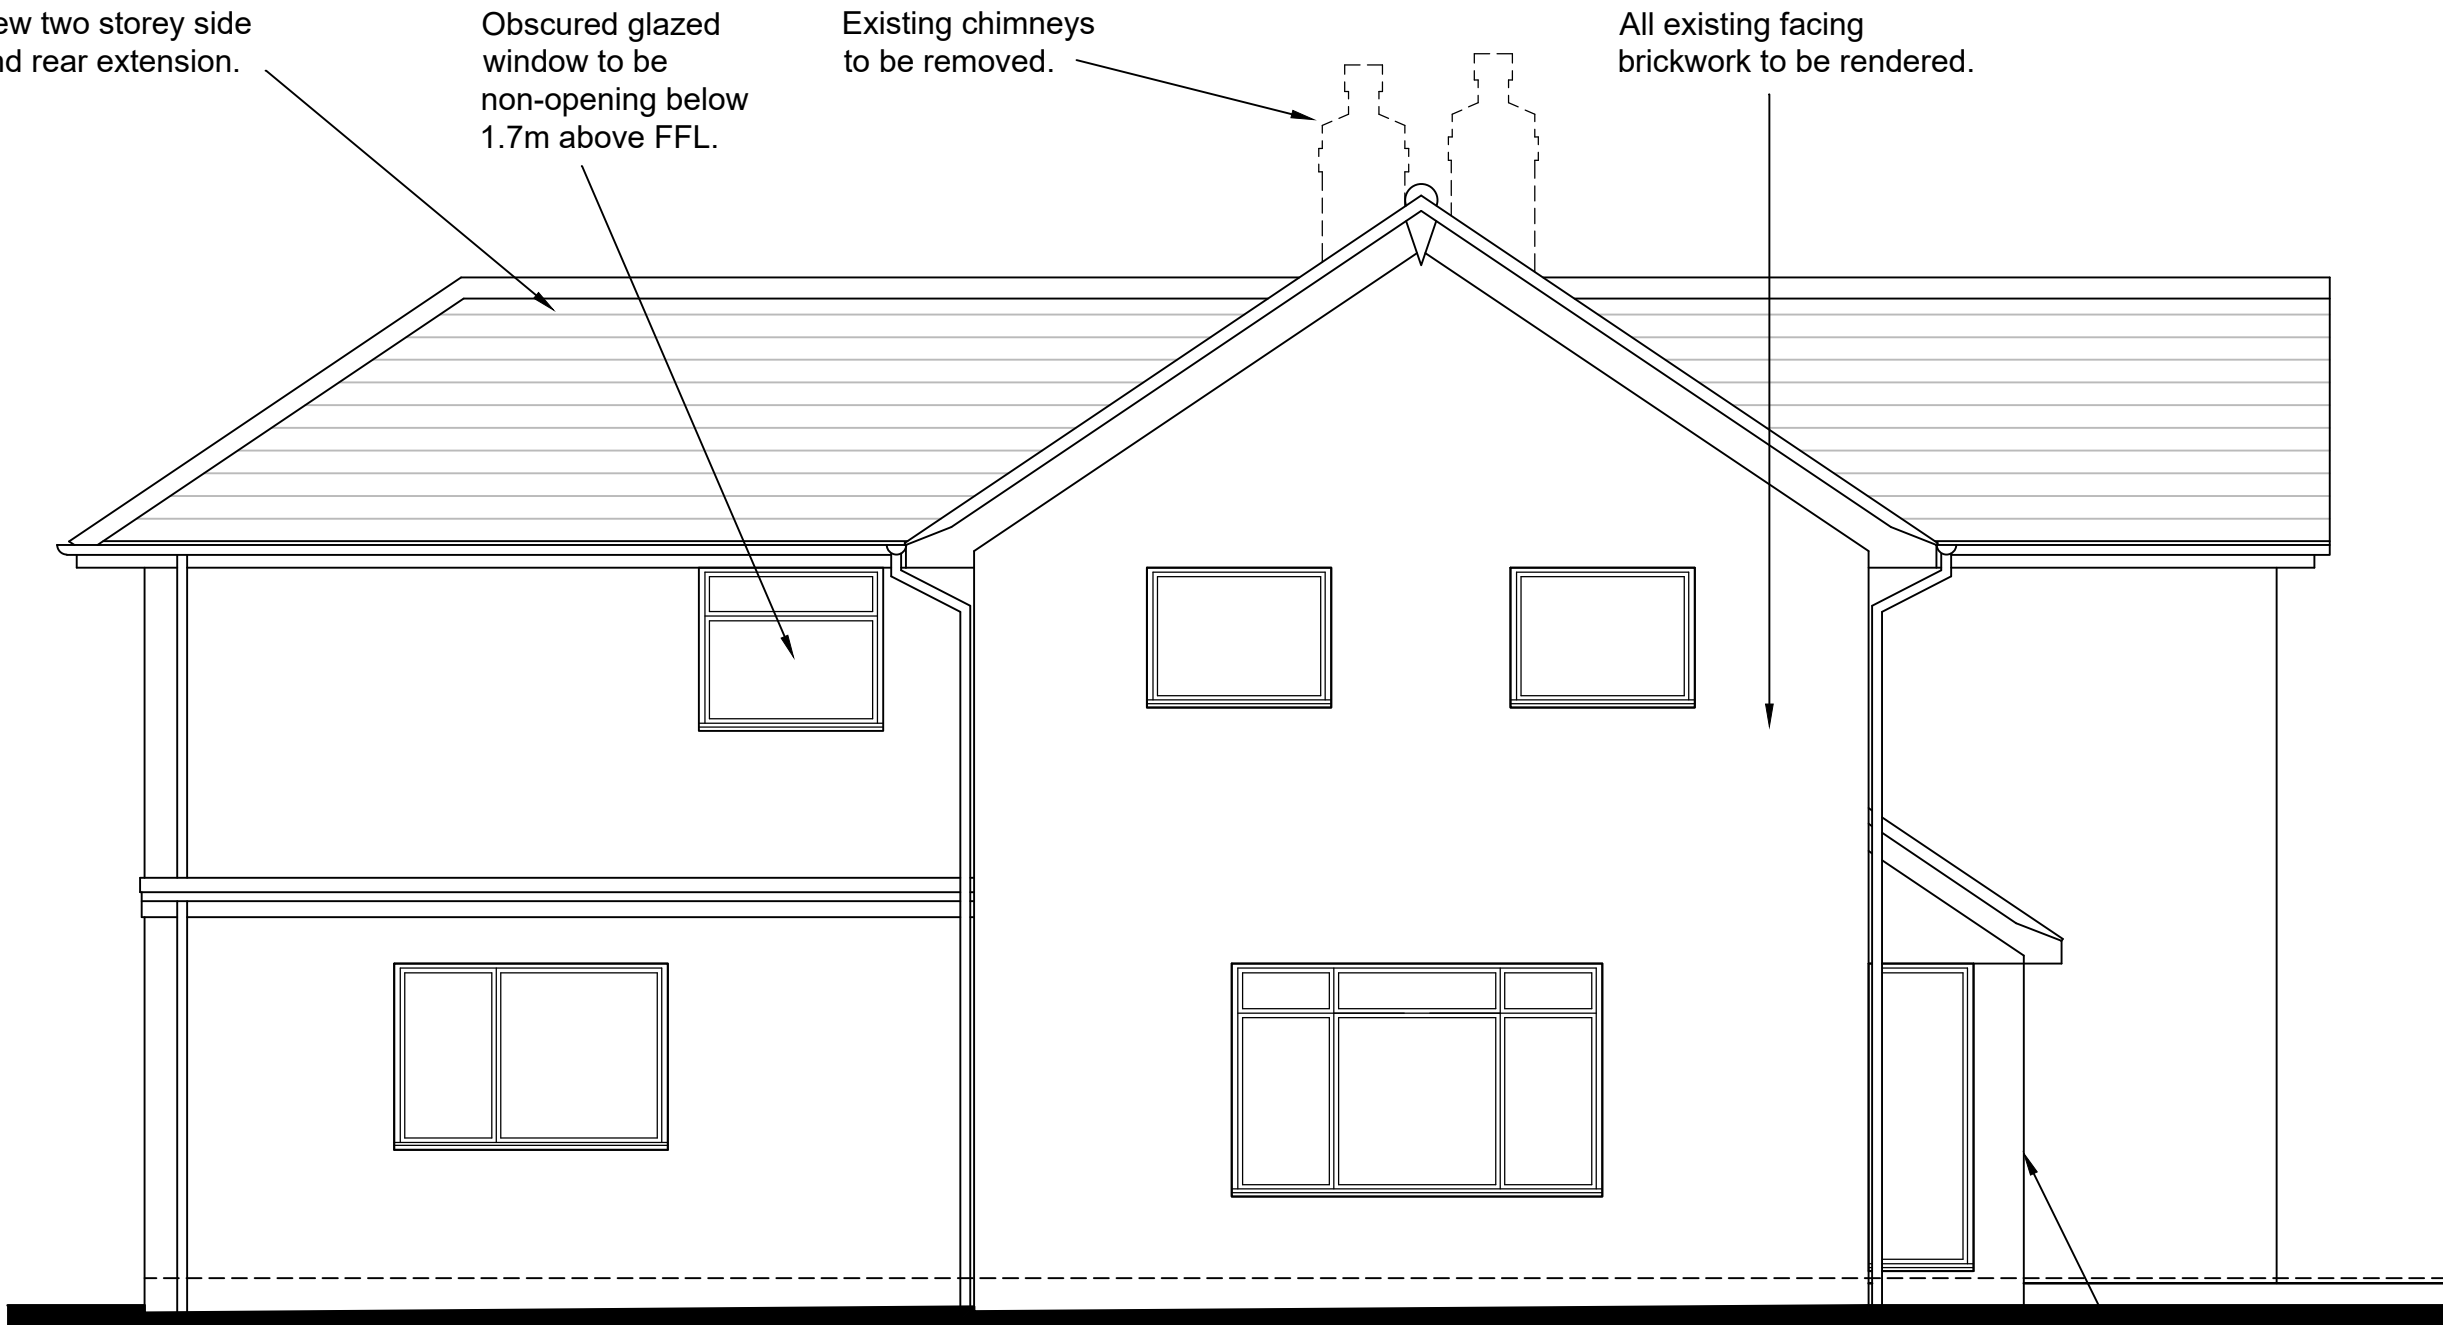

Side Elevation

Rev	Date	Revision Details	Dr	Ch
B	08.07.20	Dressing Rm window added; FBath win amended	EP	GP
A	23.08.19	Full height side window reduced in width; Note added re: rendering existing brickwork	EP	GP

Emma Pinder Architects Ltd		Client's Name	Job Title	Drawing Title	Scale	Drawn	Checked	Date	Status	Job No	Drawing No	Rev
2 Oak Tree Lane, Chichester West Sussex, PO20 3GU T 07809 621606 E epinder@epinderarchitects.co.uk		Mr and Mrs Jones	5 Rudwicks Close, Felpham	Proposed Elevations	1:50@A1	EP	GP	02.08.19	APPROVAL	0032	06	B