




LOCATION PLAN 1:1250

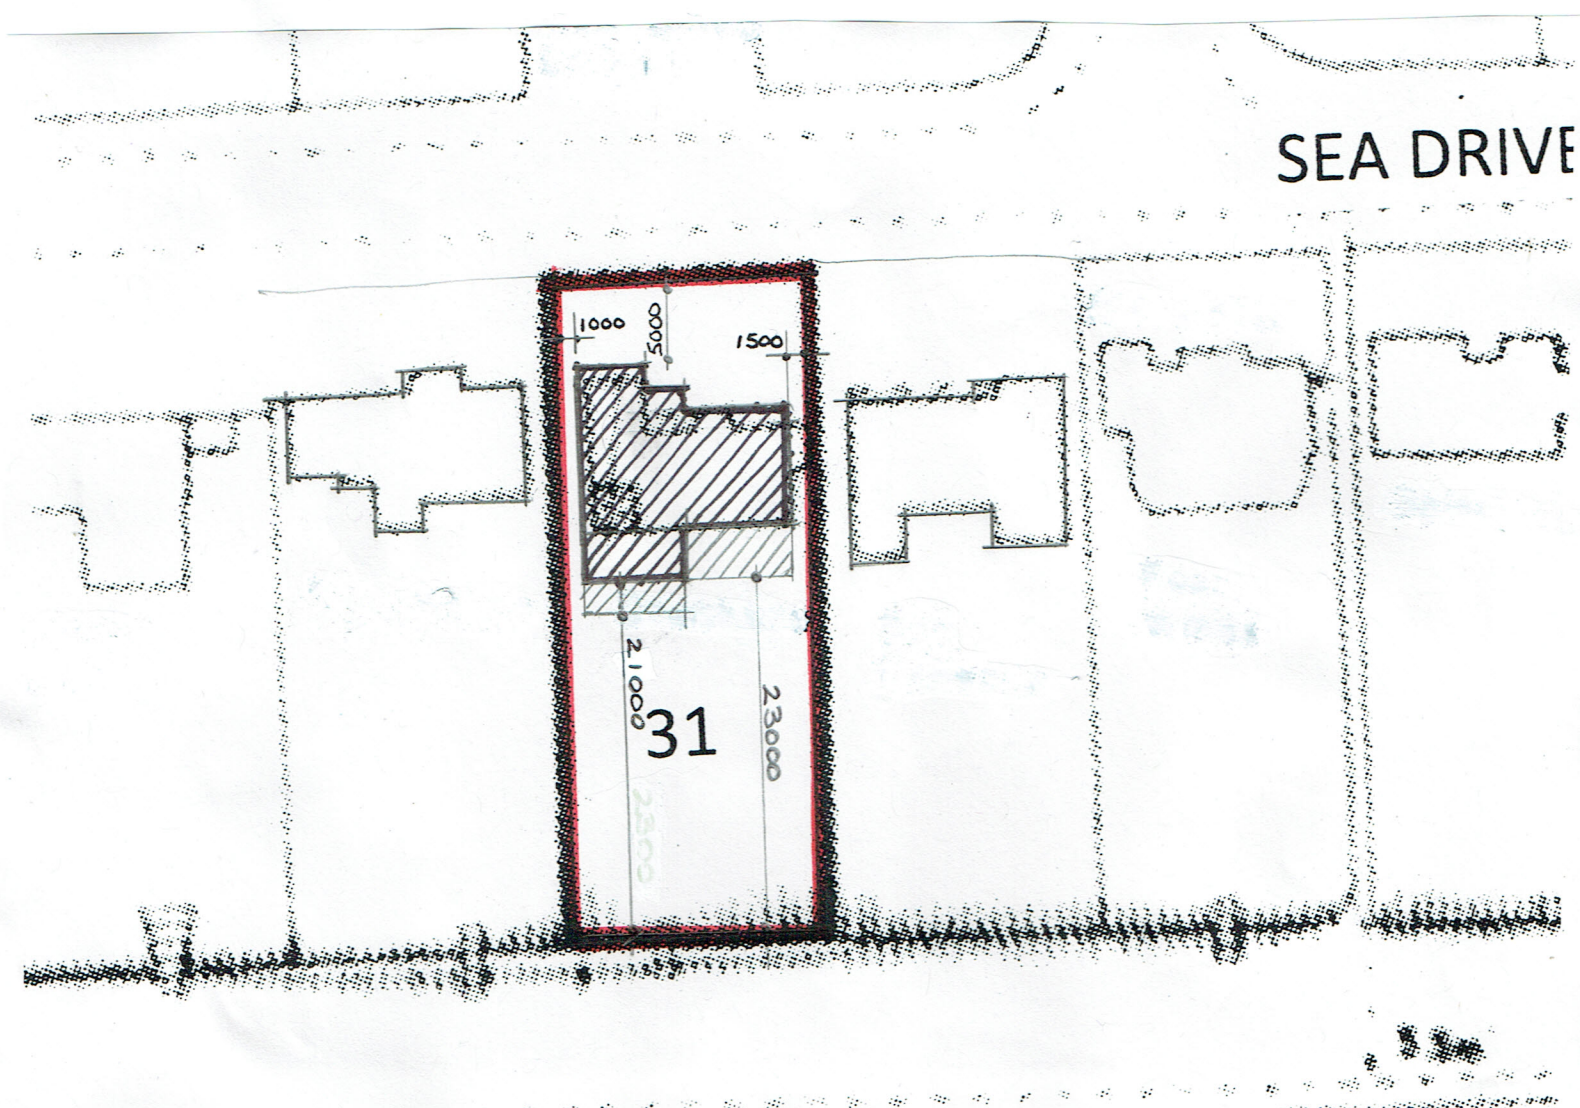

SITE PLAN 1:500

AMdesign

ARCHITECTURE DESIGN DEVELOPMENT
Leeza Aldis-Hobbs ARB RIBA SPAB

Mob: 07756 329400
e-mail: leeza@amdesignltd.co.uk

PROJECT
**31 SEA DRIVE
SUMMERLEY ESTATE
FELPHAM
PO22 7NE**
PROJECT STAGE
PLANNING

DRAWING
**LOCATION PLAN
SITE PLAN**

DRAWING No
143/01

SCALE 1:1250 & 1:500
DATE MAY 2015

REVISION
A

DRAWN LA
CHECKED

LETTER	REVISION	DATE
This scheme is subject to town planning and all other necessary consents. All dimensions and levels to be checked on site. This drawing is to be read in conjunction with other relevant drawings and documents. Report all discrepancies to the Architect before work commences. AM Design is the trading name of AM Design Ltd © AM Design Ltd. All rights reserved.		