


LOCATION PLAN 1:1250

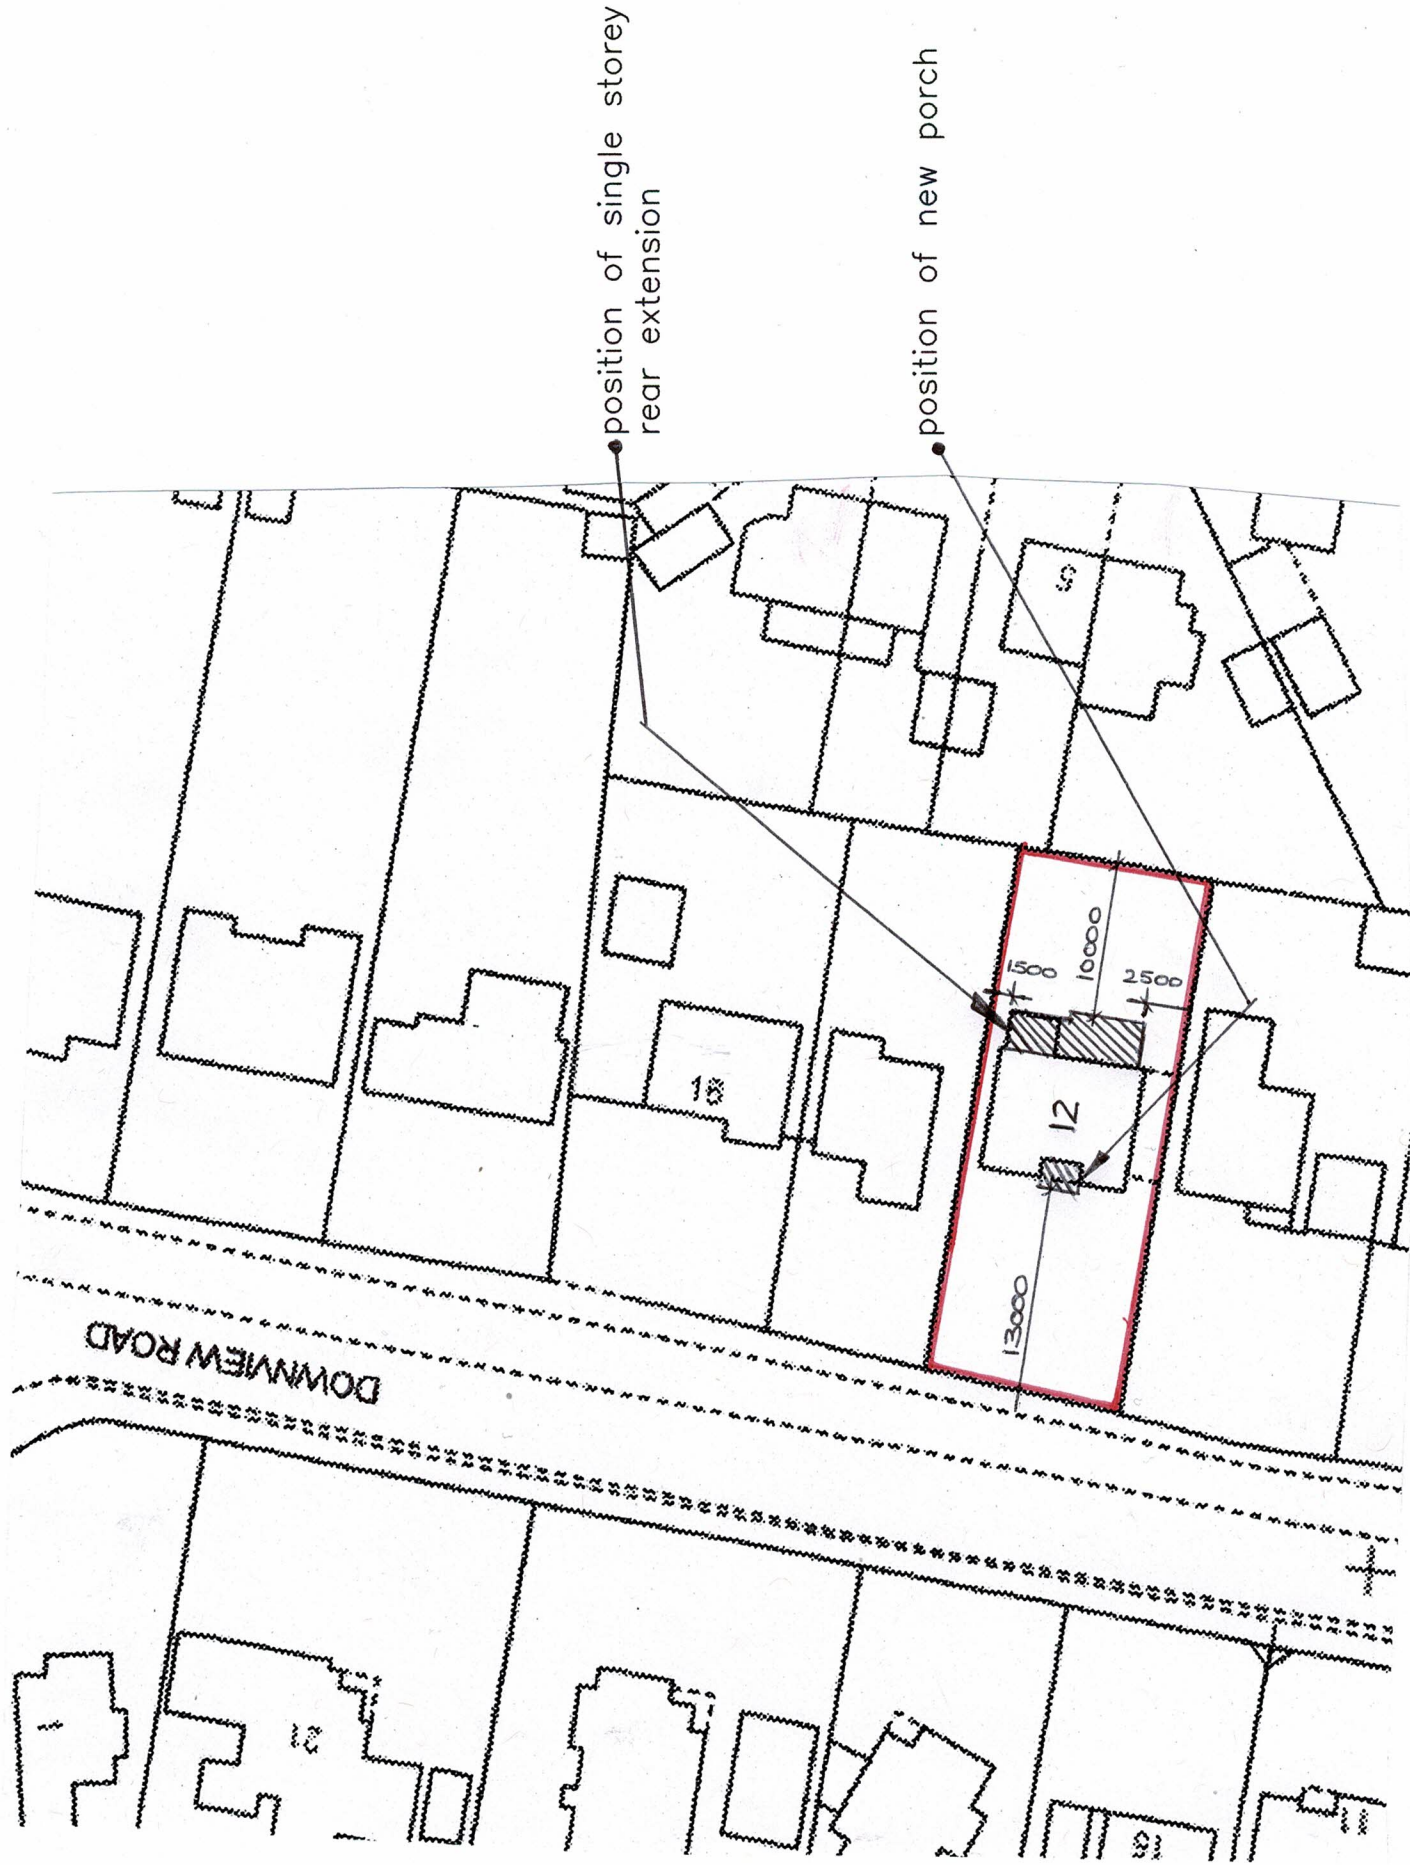

SITE PLAN 1:500

Amdesign
ARCHITECTURE DESIGN DEVELOPMENT
Leeza Aldis-Hobbs ARB RIBA SPAB

Mob: 07756 329400
e-mail: leeza@amdesignltd.co.uk

PROJECT

12 DOWNVIEW ROAD
FELPHAM
WEST SUSSEX
PO22 8HG
PROJECT STAGE
PLANNING

DRAWING

LOCATION PLAN
SITE PLAN
DRAWING No
291/01

REVISION

SCALE
DATE

1:1250 1:500
MAY 2019

DRAWN
CHECKED

LA

LETTER	REVISION	DATE

This scheme is subject to town planning and all other necessary consents. All dimensions and levels to be checked on site. This drawing is to be read in conjunction with other relevant drawings and documents. Report all discrepancies to the Architect before work commences. AM Design is the trading name of AM Design Ltd © AM Design Ltd. All rights reserved.