




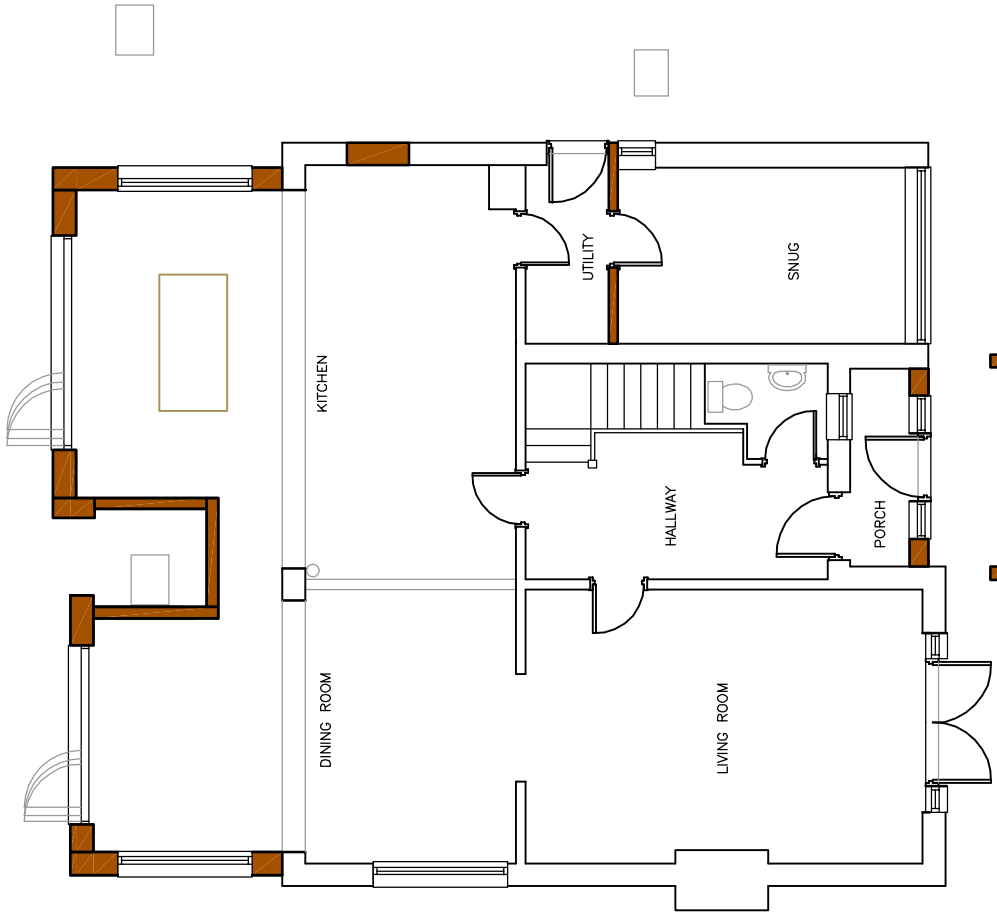

PROPOSED GROUND FLOOR PLAN 1:100

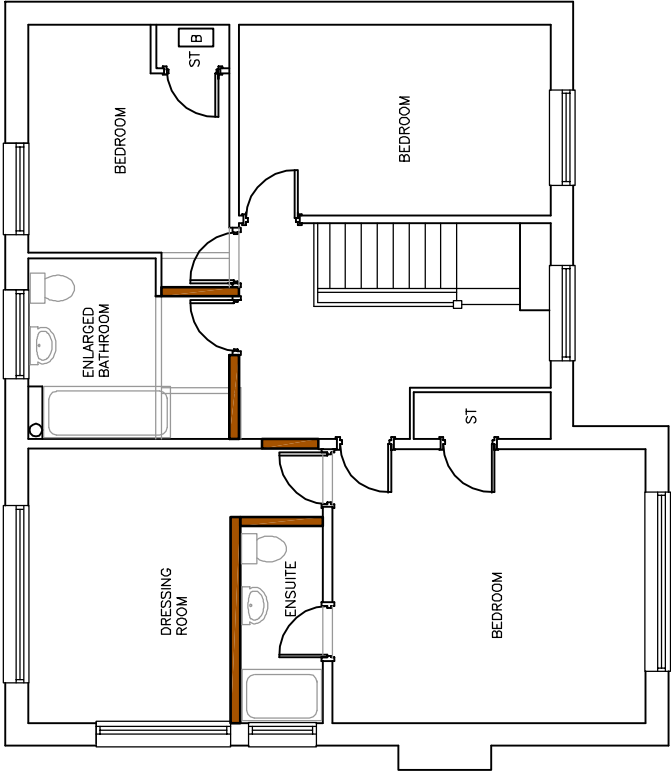

PROPOSED FIRST FLOOR PLAN 1:100

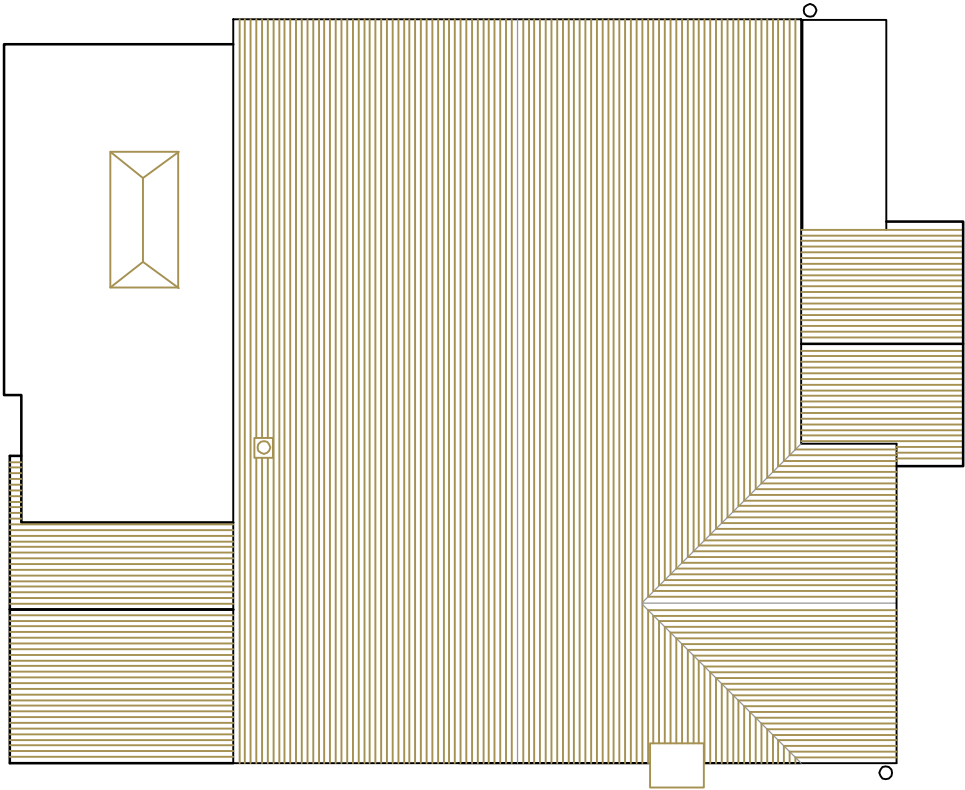

PROPOSED ROOF PLAN 1:100

Amdesign

ARCHITECTURE DESIGN DEVELOPMENT
Leeza Aldis-Hobbs ARB RIBA SPAB
/obj: 07756 329400
E-mail: leeza@amdesignltd.co.uk

PROJECT
**12 DOWNVIEW ROAD
FELPHAM
WEST SUSSEX
PO22 8HG**
PROJECT STAGE
PI ANINING

DRAWING
PROPOSED PLANS
DRAWING No
291/03
SCALE 1:100
DATE 14/04/2019
REVISION
DRAWN
CHECKED
LA

LETTER	REVISION	DATE
This scheme is subject to town planning and all other necessary consents. All dimensions and levels to be checked on site. This drawing is to be read in conjunction with other relevant drawings and documents. Report all discrepancies to the Architect before work commences.		

