



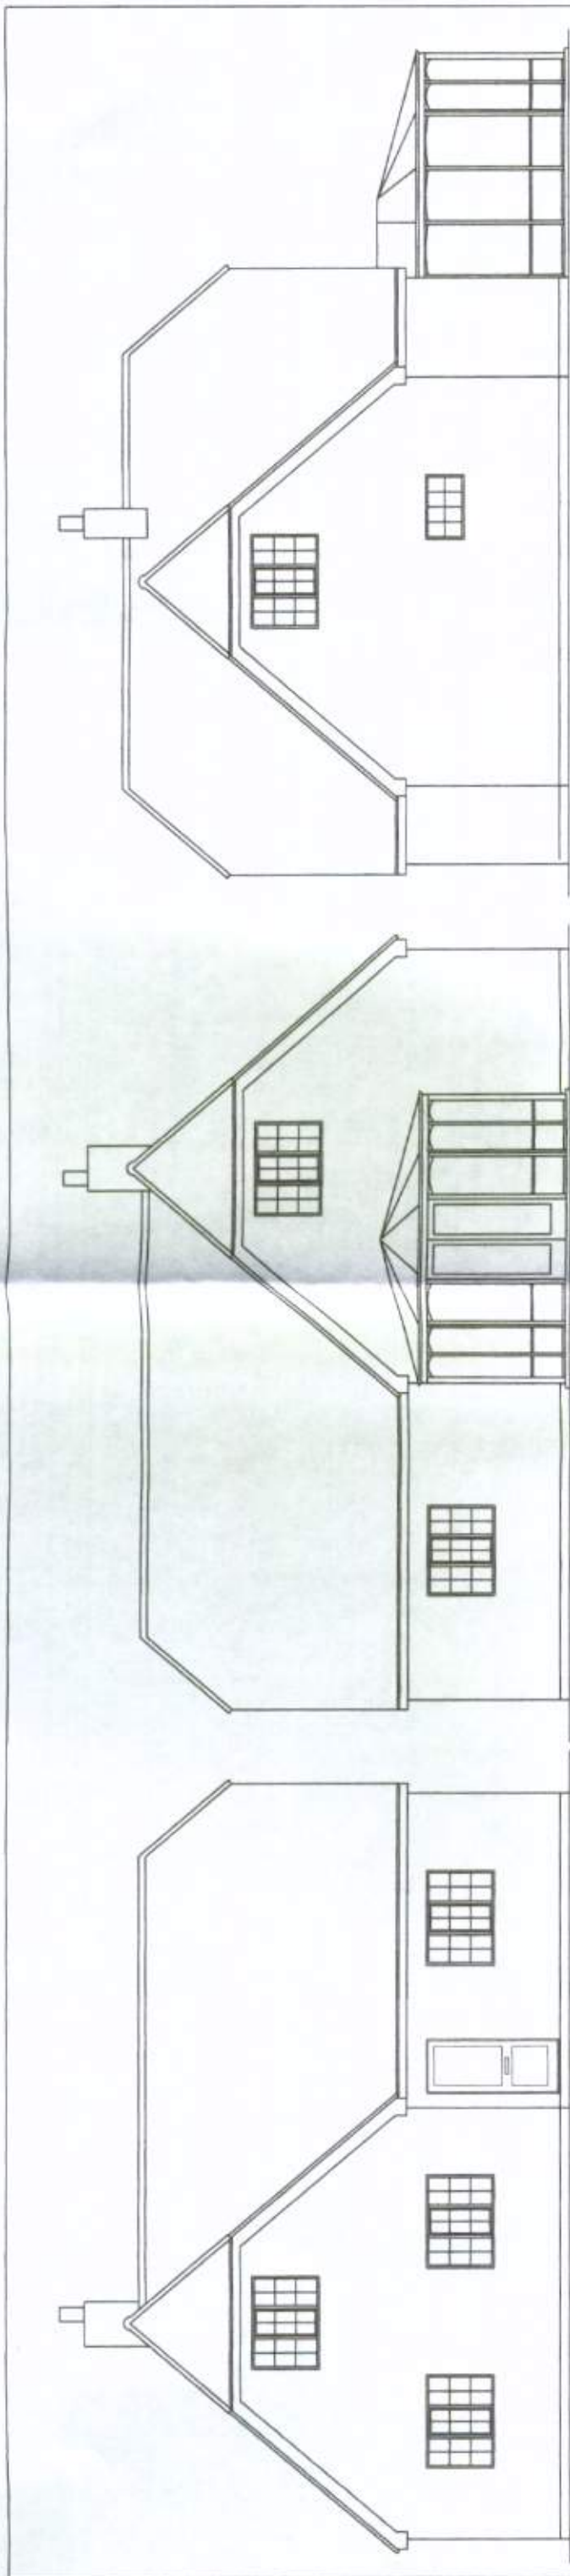


WEST ELEVATION

SOUTH ELEVATION

NORTH ELEVATION

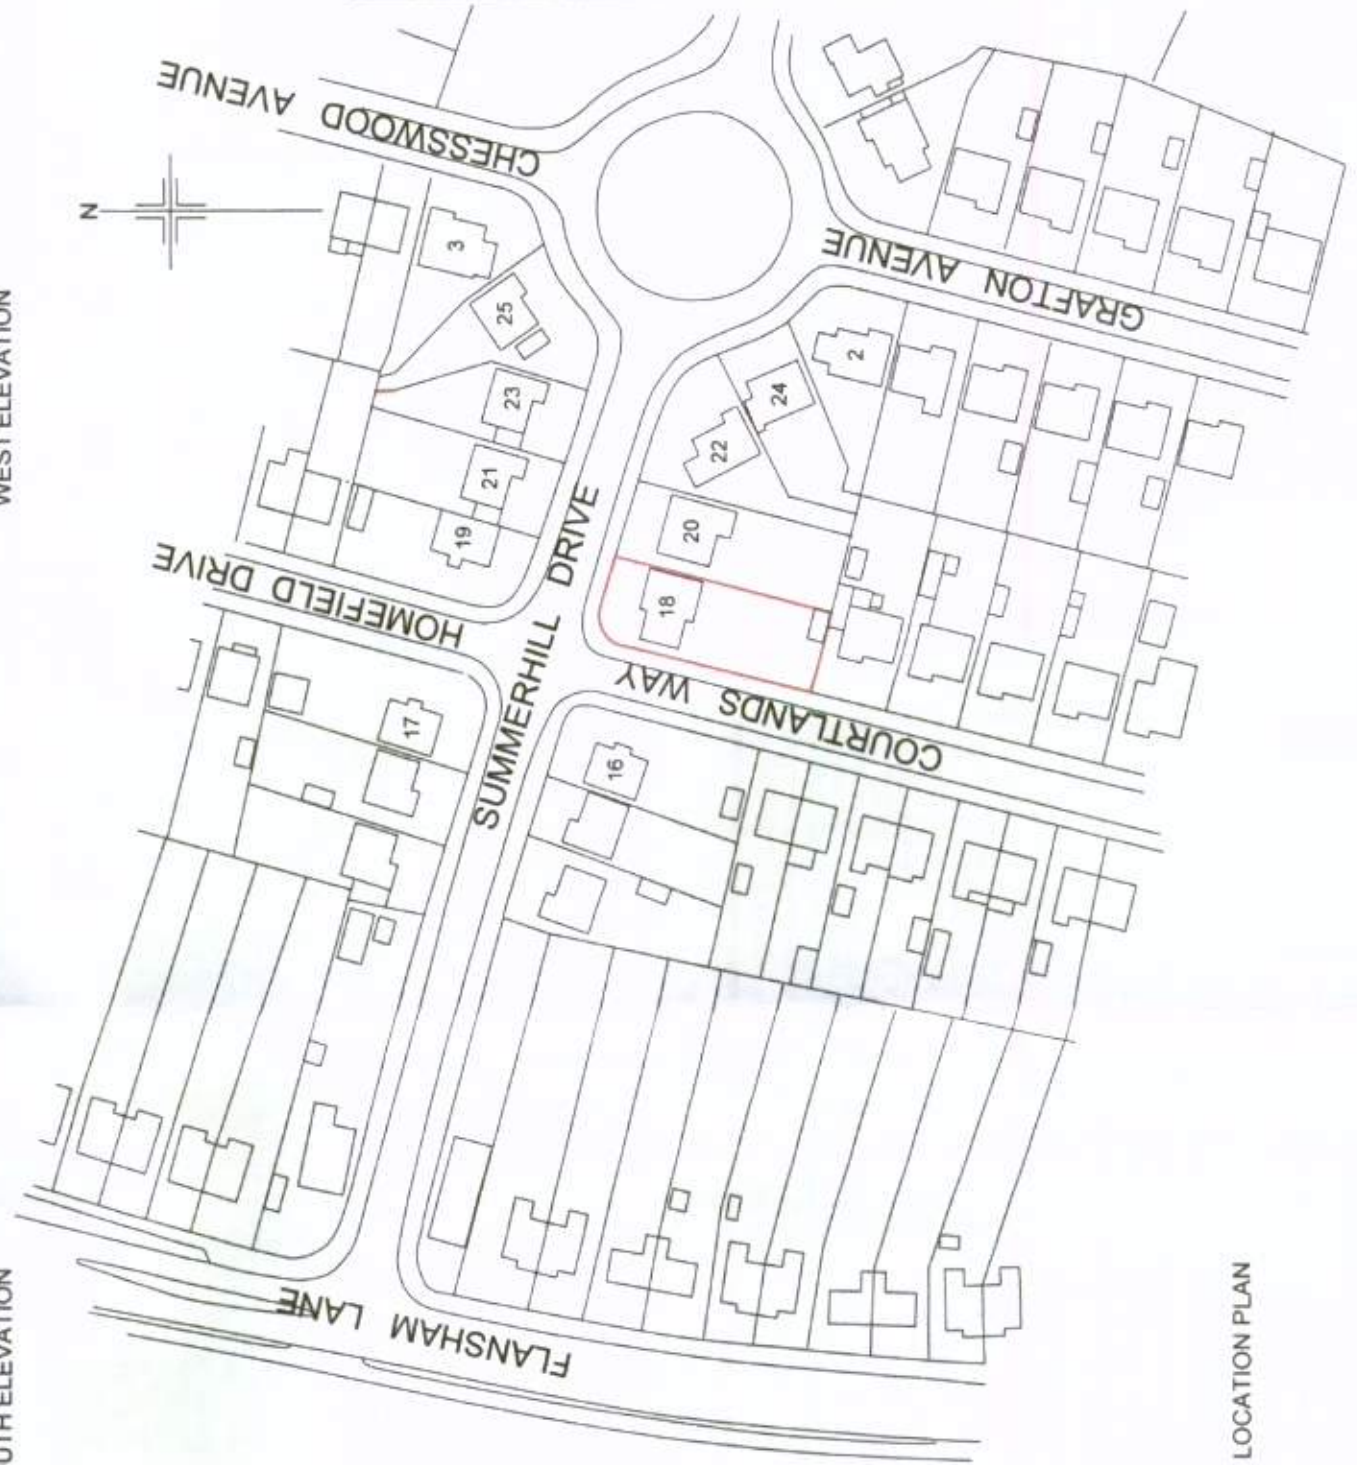

LOCATION PLAN

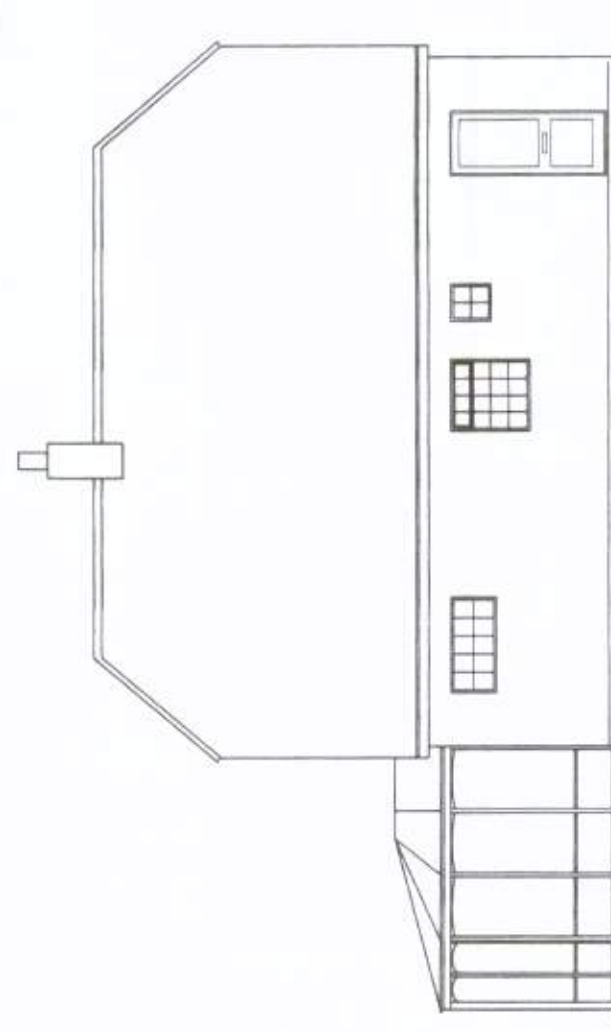

EAST ELEVATION

Do not scale from drawings (excepting Local Authorities) All dimensions to be checked on site						
All work to comply with Building Regulations, British Standards, manufacturer's instructions /specifications and engineer's calculations at all times. Construction must also comply with all safety at work regulations. Additional work may be requested by the building inspector as work proceeds to ensure the new building complies with all building regulations.						
No	Change	Date	Int			
BKM PLANS architectural plans and drawing service						
Title 18, Sumerhill Drive, Felpham, Bognor regis.						
Scale:	1:100	1:1250				
Date:	9 th January 2012					
Drawn by:						
Drawing 2 / 3			All drawings are copyright of BKM architectural plans and drawings service and may not be reproduced without prior permissions			

