


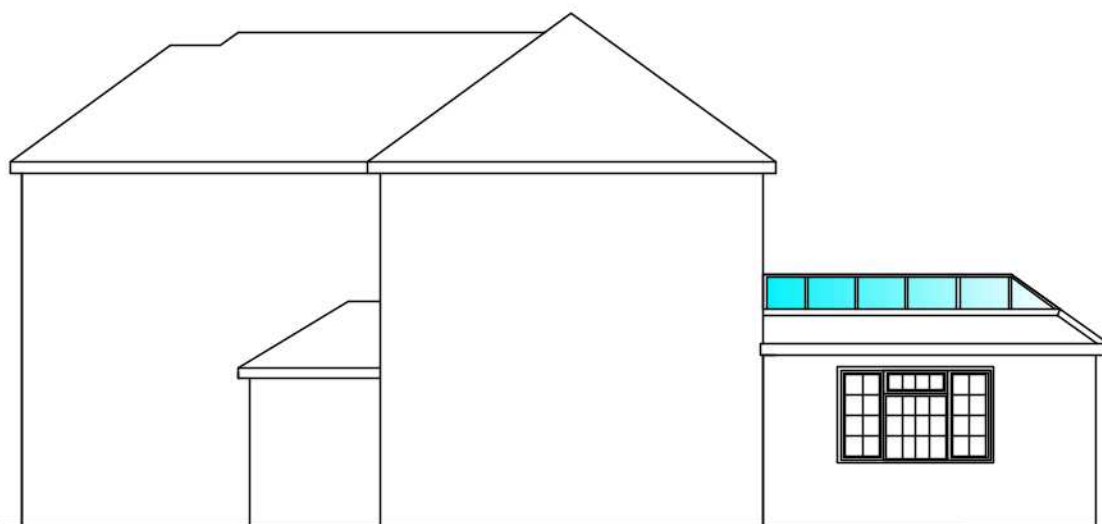


EXISTING EAST ELEVATION



3475
EXISTING WEST ELEVATION



EXISTING NORTH ELEVATION

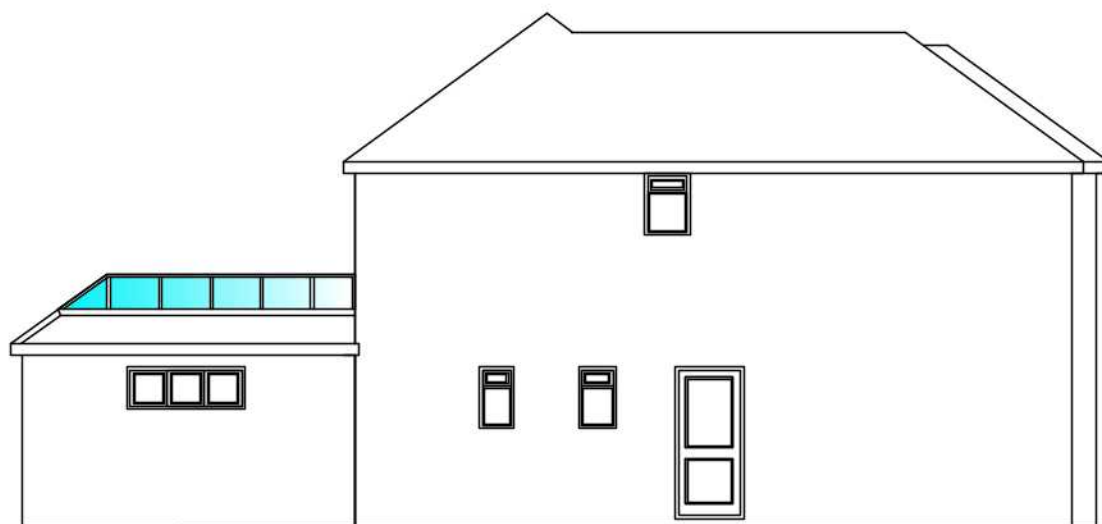

EXISTING SOUTH ELEVATION

CLIENT:
Stuart Clarke
69 Downview Road
Felpham
Bognor
PO22 8JA

PROJECT:
Single Storey Ground Floor Extension

CHECKED:	DRAWING NO: SC-BR-01	REV:
----------	-------------------------	------

DATE:
15-01-22



Elevations Scale: 1-100@A3

Scale 1:100 0 1 2 3 4 5 6 7 8 9 10m