


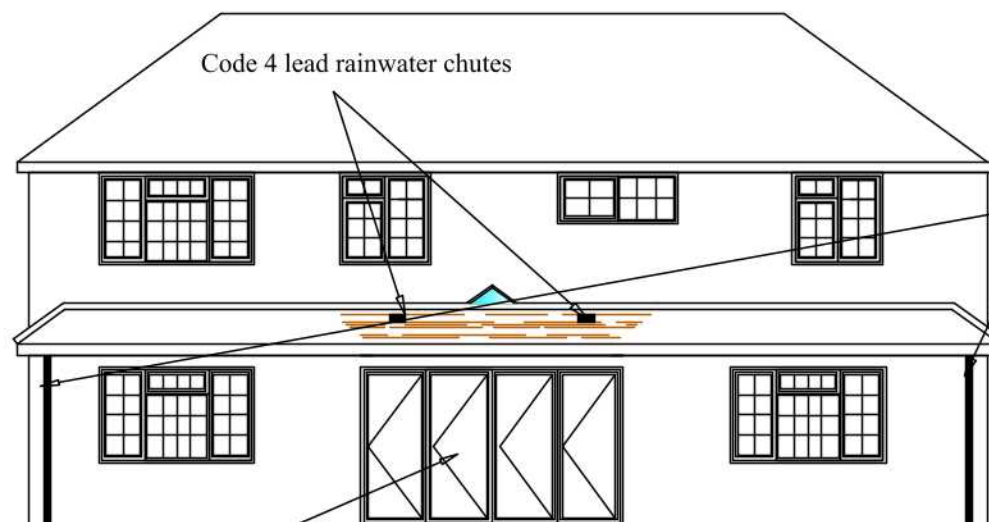


PROPOSED EAST ELEVATION




PROPOSED WEST ELEVATION

Powder coated Aluminium folding doors to width of existing opening, Client to approve specification and finish

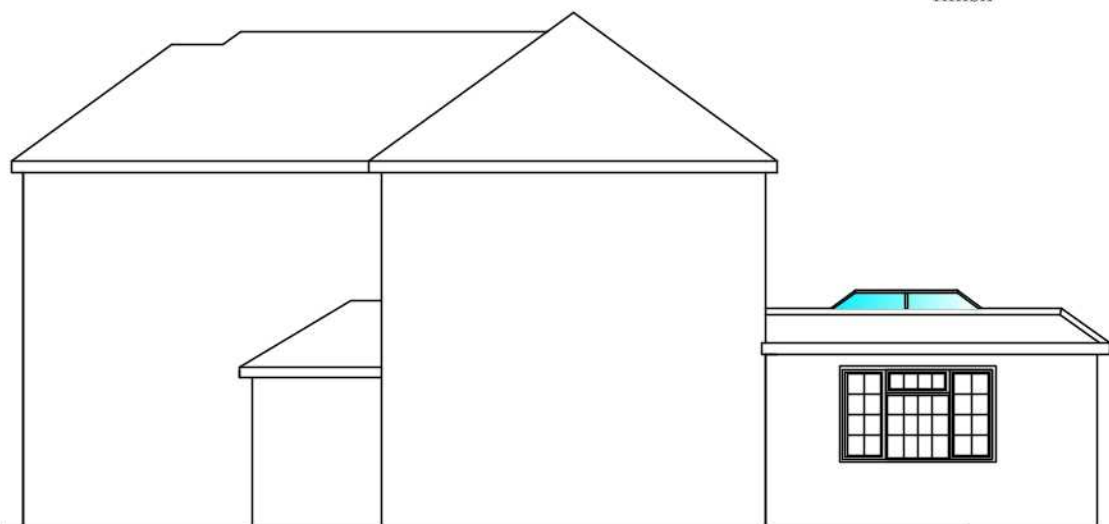

PROPOSED NORTH ELEVATION

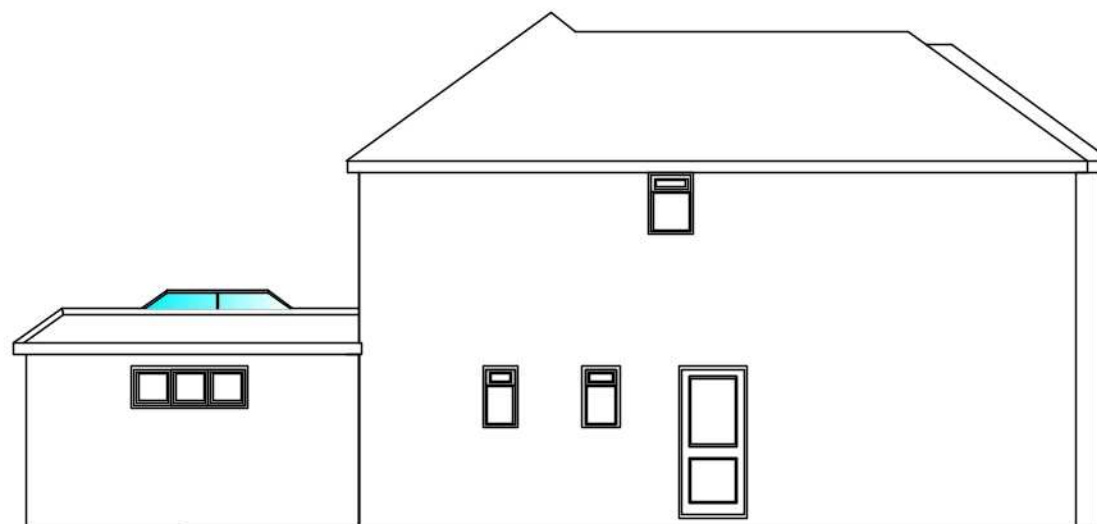

PROPOSED SOUTH ELEVATION

CLIENT:
Stuart Clarke
69 Downview Road
Felpham
Bognor
PO22 8JA

PROJECT:
Single Storey Ground Floor Extension

CHECKED: DRAWING NO: REV:
SC-BR-02

DATE:
15-01-22

Elevations Scale: 1-100@A3

Scale 1:100 0 1 2 3 4 5 6 7 8 9 10m