



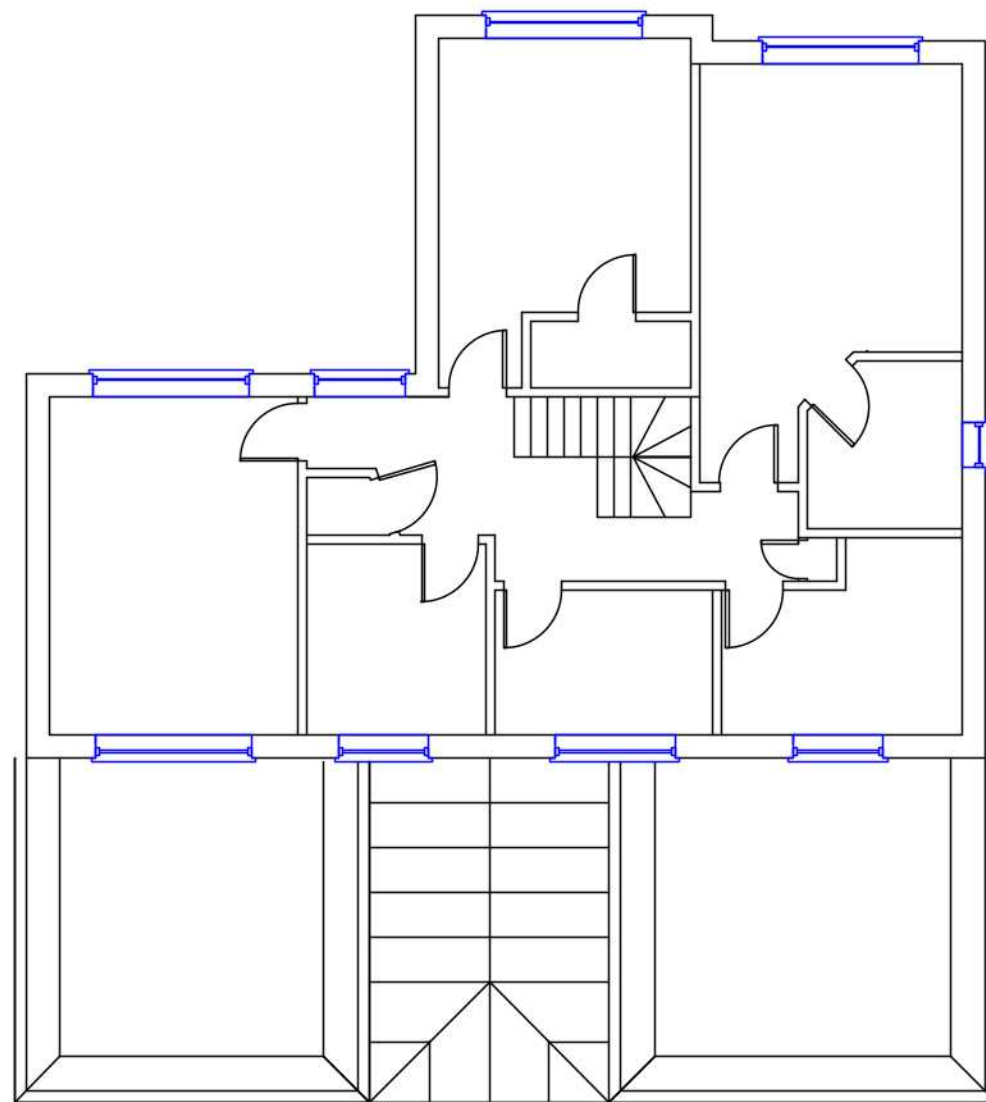

EXISTING FIRST FLOOR PLAN

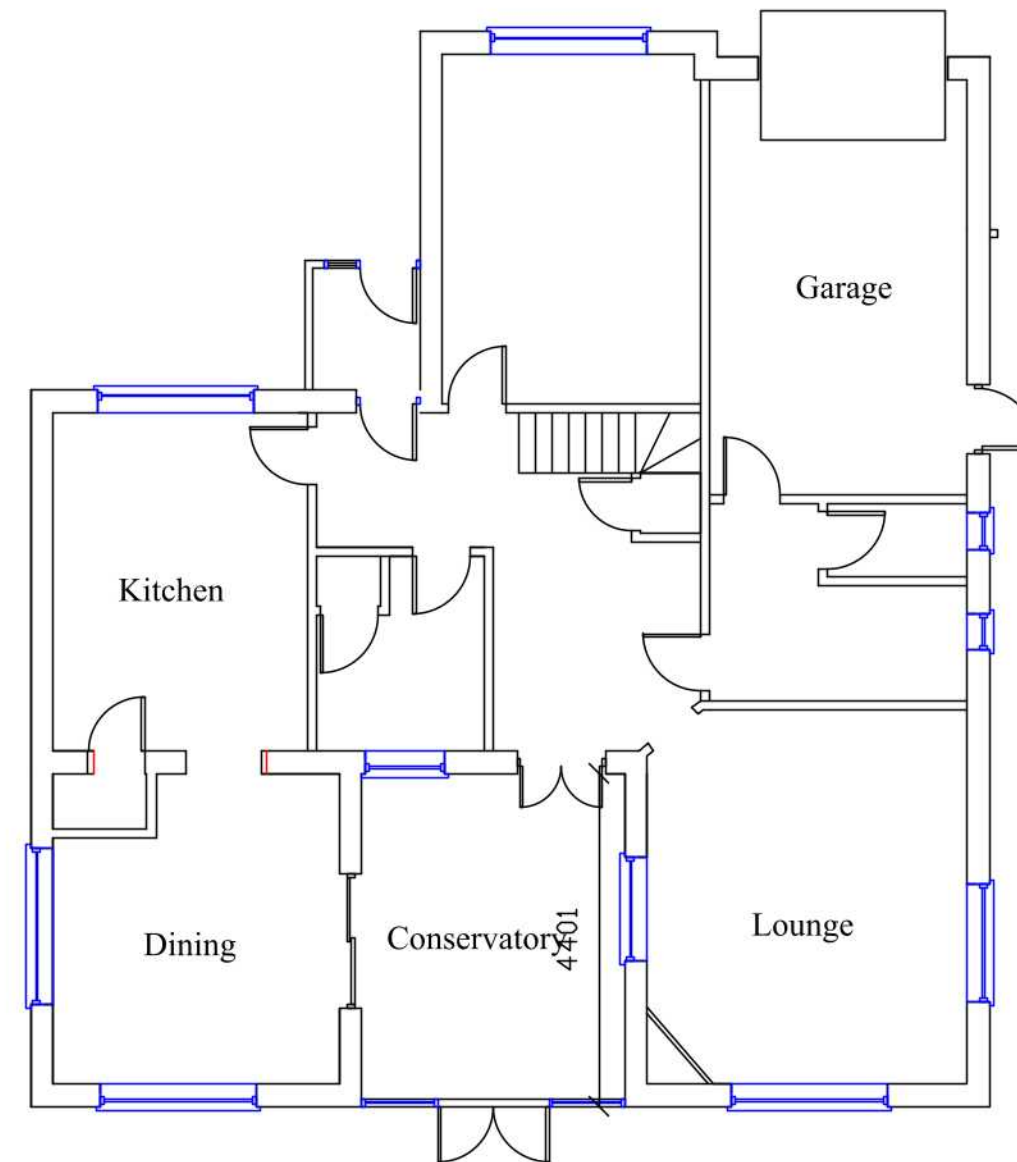

EXISTING GROUND FLOOR PLAN

CLIENT:
Stuart Clarke
69 Downview Road
Felpham
Bognor
PO22 8JA

PROJECT:
Single Storey Ground Floor Extension

CHECKED:	DRAWING NO:	REV:
	SC-BR-03	

DATE: 15-01-22

FLOOR PLANS Scale: 1-100@A3

Scale 1:100 0 1 2 3 4 5 6 7 8 9 10m